


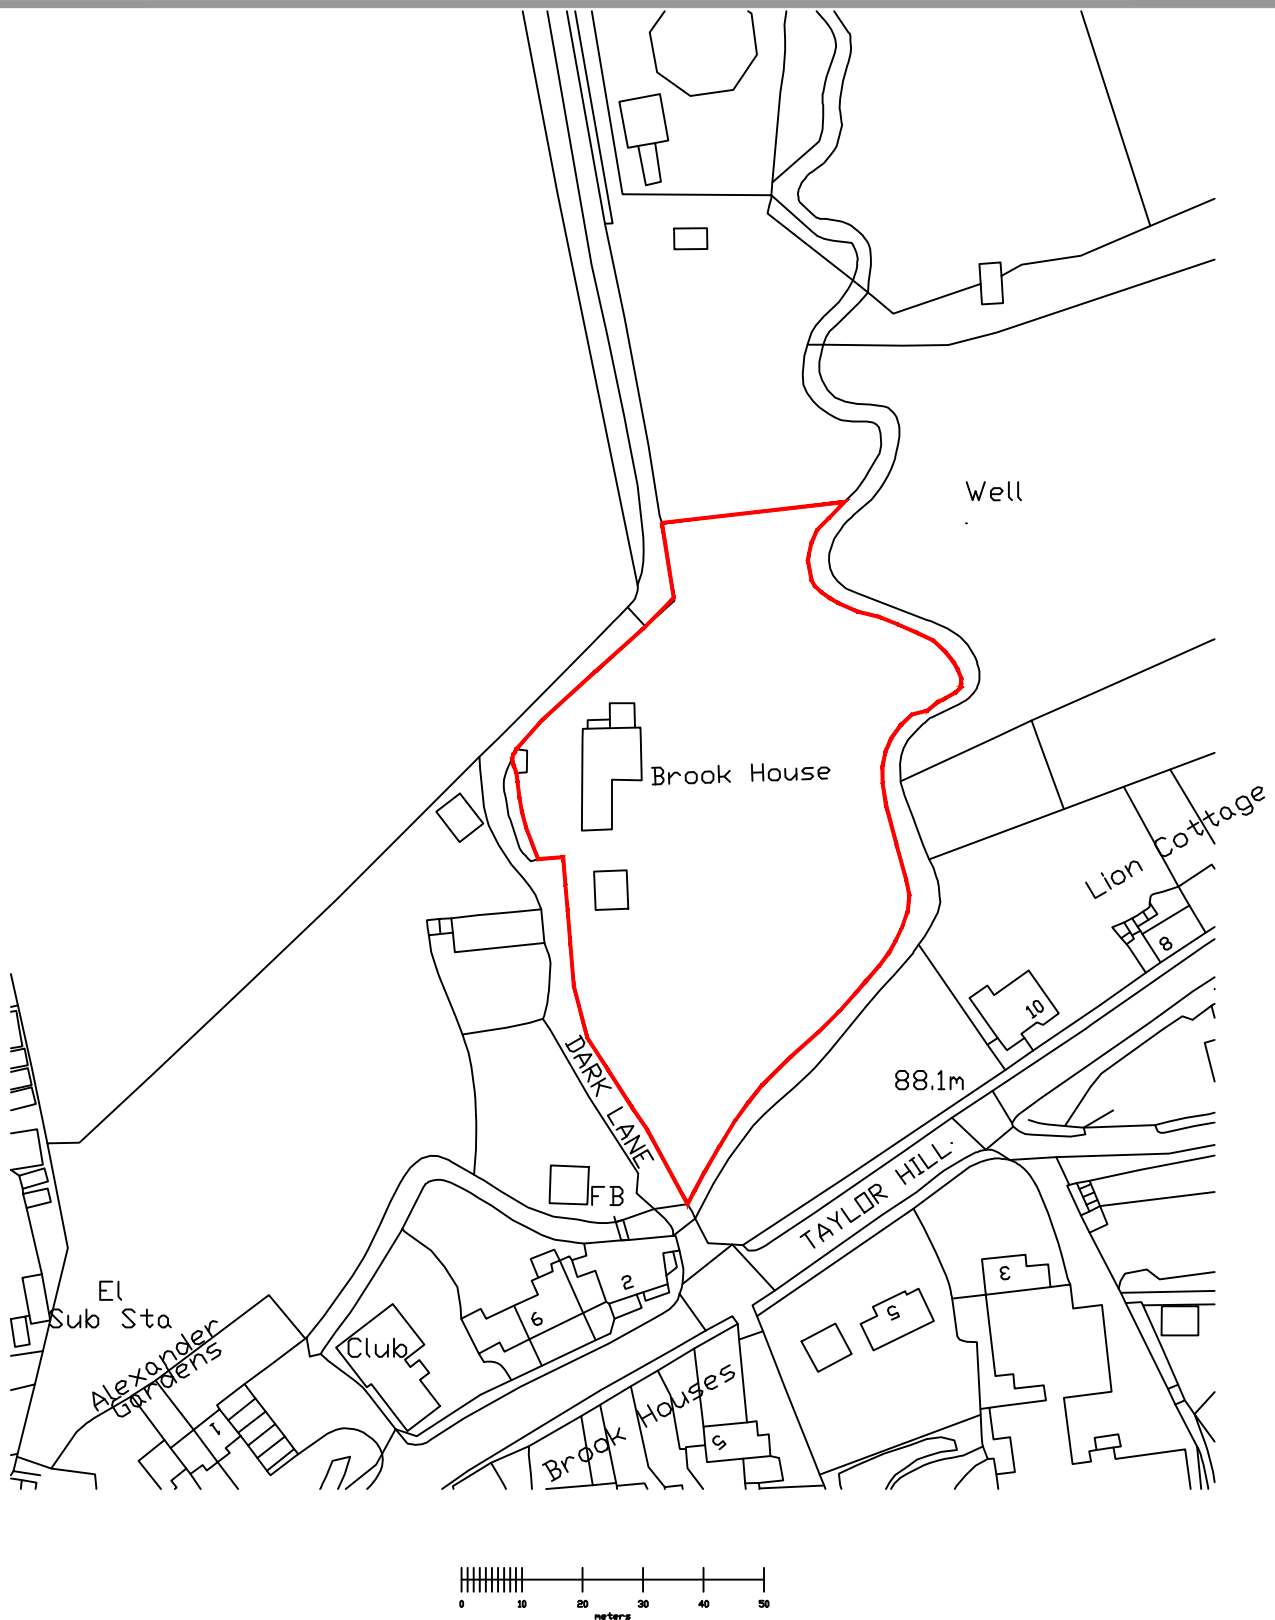

BROOK HOUSE
DARK LANE
CAWTHORNE
S75 4HA

SITE LOCATION PLAN

1:1250 @A4