Arboricultural Method Statement (AMS)
Aldi Barugh Green
Tree Work Schedule


This AMS should be read in conjunction with the Tree Protection Plan, as it cross-references the Tree Protection Plan for each specific area of work.

The AMS aims to provide general guidelines to onsite personnel that must be followed when working close to trees on construction sites. All site personnel should have access to this document and be made aware of any sections that may be relevant to their specific area of work.


It is essential to adhere to the recommendations within this document during on-site operations to ensure the successful retention of trees as part of the proposed development. Compliance with the AMS will be a requirement of all relevant contracts associated with the proposed development.

Tree Work Schedule

Trees T6 and T7 will require pruning works as per the tree works specification opposite to allow for the installation of the 2100mm plant fencing.

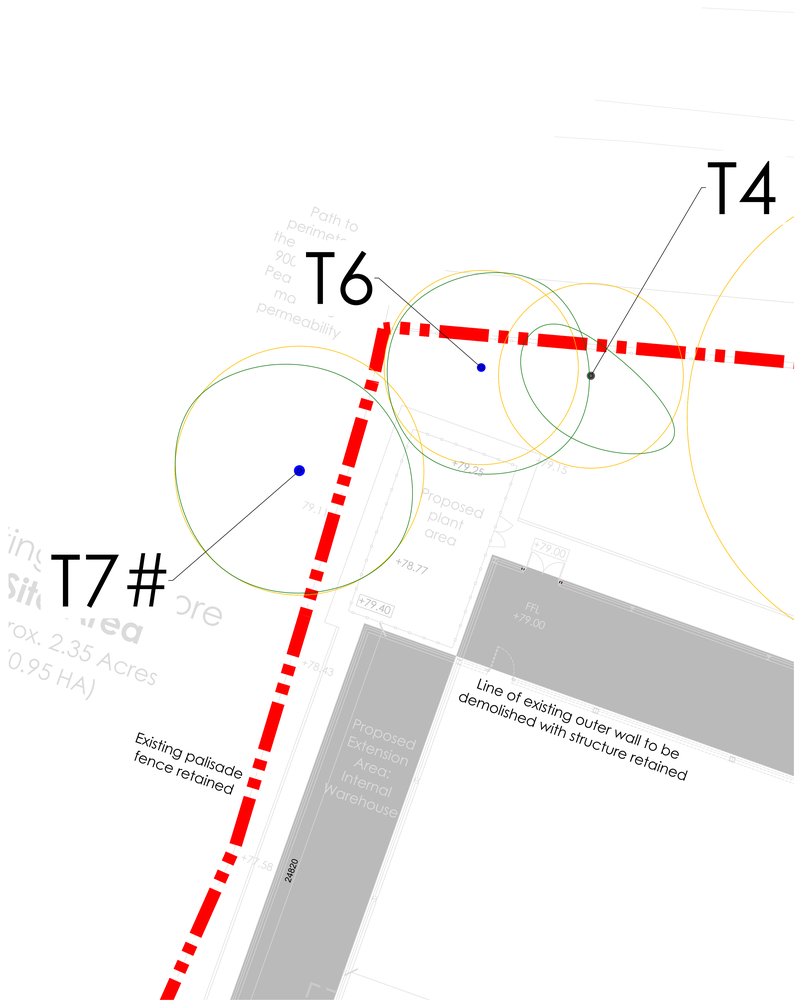

Tree T7

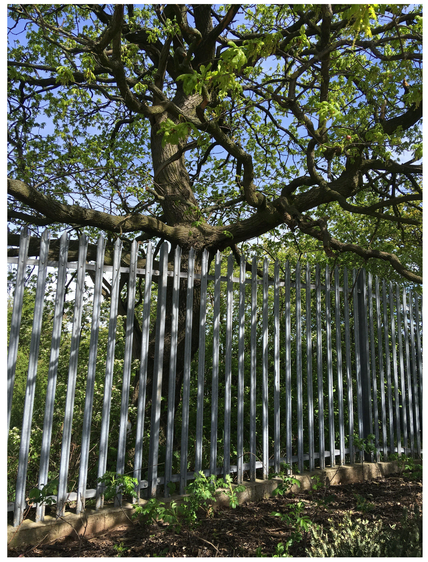

Tree T6



Tree Works Schedule

Tree Number	Species	Works Required	Reason
T6	Oak	Prune back low overhanging branches on the western canopy to suitable pruning points to obtain 2.5m ground clearence over proposed plant area.	To provide adequate crown clearence for the installation of the plant area.
T7	Oak	Prune back low overhanging branches on the southern canopy to suitable pruning points to obtain 2.5m ground clearence over proposed plant area.	To provide adequate crown clearence for the installation of the plant area.

BS 3998: 2010 The applicant should note that should the work be permitted it will be carried out in accordance with good practice as set out in the 'British Standard Recommendation for Tree Work' BS 3998: 2010, or arboricultural techniques where it can be demonstrated to be in the interests of good arboricultural practice.

Do not scale this drawing (printed or electronic version).

Contractors must check all dimensions from site

This drawing is copyright and is for use on this site only. This drawing should be read in conjunction with all relevant consultants drawings and specialist subcontractors / supply chain drawings and specifications.

All works to be carried out in accordance with the latest British Standards / Codes of Practice unless specifically directed otherwise in the specification.

Responsibility for the reproduction of this drawing in paper form, or issued in electronic format, lies with the recipient to check that all information has been replicated in full and is correct when comparedto the original paper or electronic image.

Graphical representations of equipment on this drawing have been co-ordinated, but are approximations only. Please refer to the specifications and / or details for actual sizes and / or specific contractor construction information.

Notes:-

- Category A tree, group or hedge
- Category B tree, group or hedge
- Category C tree, group or hedge
- Retained tree
- Root Protection Area (RPA)

REV.	DATE	DESCRIPTION	DRAWN	CHK'D

URBAN GREEN

A: Ground Floor, The Tower, Deva City Office Park, Trinity Way, Manchester M3 7BF

T: +44 (0) 161 312 3131

weareurbangreen.co.uk

Client: ALDI

Project: ALDI, BARUGH GREEN

Title: ARBORICULTURAL METHOD STATEMENT - TREE WORKS


Issue: PLANNING

Drawn:	Checked:	Approved:
KO	AB	AB
Project:	**Scale @ A0:**	**Date:**
11799	NTS	16/01/20
Dwg No:		**Revision:**
UG_11799_ARB_AMS_01		00

Arboricultural Method Statement (AMS)
Aldi, Barugh Green
Tree Protection Plan


Insert 1: Tree protective fencing specification

Default specification for protective barrier

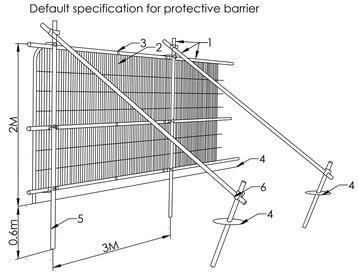

Key
1 Standard scaffold poles
2 Heavy gauge 2m tall galvanised tube and welded mesh infill panels
3 Panels secured to upright and cross-members with wire ties
4 Ground level
5 Uprights driven into the ground untill secure (minimum depth 0.6m)
6 Standard scaffold clamps


Barrier mesh specification

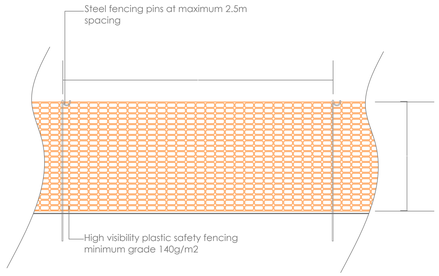

Insert 2: Tree protection notice



Insert 3: Ground protection specification

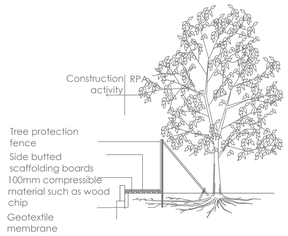



Notes:-

- Category A tree, group or hedge
- Category B tree, group or hedge
- Category C tree, group or hedge
- Retained tree
- Root Protection Area (RPA)
- Protective fencing (See Insert 1 & Insert 2)
- Protective fencing if required (See Insert 1 & Insert 2)
- Existing hard surface to remain in place
- Ground Protection

Do not scale this drawing (printed or electronic version).

Contractors must check all dimensions from site

This drawing is copyright and is for use on this site only. This drawing should be read in conjunction with all relevant consultants drawings and specialist subcontractors / supply chain drawings and specifications.

All works to be carried out in accordance with the latest British Standards / Codes of Practice unless specifically directed otherwise in the specification.

Responsibility for the reproduction of this drawing in paper form, or issued in electronic format, lies with the recipient to check that all information has been replicated in full and is correct when compared to the original paper or electronic image.

Graphical representations of equipment on this drawing have been co-ordinated, but are approximations only. Please refer to the specifications and / or details for actual sizes and / or specific contractor construction information.

REV.	DATE	DESCRIPTION	DRAWN	CHK'D
X01	xx/xx/xx	XXXXXXXX: -	XX	XX

URBAN GREEN

A: Ground Floor, The Tower, Deva City Office Park, Trinity Way, Manchester M3 7BF

T: +44 (0) 161 312 3131

weareurbangreen.co.uk

Client: ALDI

Project: ALDI, BARUGH GREEN

Title: ARBORICULTURAL METHOD STATEMENT - TREE PROTECTION

Issue: PLANNING

Drawn:	Checked:	Approved:
KO	AB	AB

Project:	Scale @ A0:	Date:
11799	1:2000	16/01/20

Dwg No: UG_11799_ARB_AMS_02

Revision: 00

Arboricultural Method Statement (AMS)
Aldi Barugh Green
Removal of Hard Surfaces

During surface removal of the exisitng tarmac (red hatched area), the following restrictions will apply:

1. Only hand operated tools will be used to lift the existing tarmac surface only. No mechanical excavators are to be used.

2. The sub-base will remain in situ and a 150mm concrete slab placed on top.

3. All surface removal within the RPA will be supervised by the Project Arboricultural Consultant.


Excavations and Root Pruning


1. Excavation will range from 200-300mm in depth. (300mm for plant area (yellow hatch) and 200mm for proposed access walkway around plant area (green hatch)) to achieve the finished floor level for the plant area. Excavation in this area must be carried out using hand tools only under arboricultural supervsion to avoid direct damage to the protective bark of tree roots. It may be possible in some instances to use specialised equipment such as high air pressure machinery to excavate the soil with minimal disturbance to roots.


2. Roots less than 25mm diameter may be pruned back, preferably to a growing point. A sharp cutting tool such as bypass secateurs or a handsaw should be used to leave the smallest wound possible. Roots greater than 25mm in diameter should be retained wherever possible.

3. Root pruning should be carried out under the supervision of the Arboricultural Consultant to ensure that only roots necessary to facilitate the development will be removed and the long-term well-being of retained trees is maintained.

4. Following excavation of 300mm into exisiting ground level, a 150mm sub base and a 150mm concrete slab will be constructed for the plant area (yellow hatch). This FFL will be the same as the original existing ground level. The proposed access pathway (green hatched area) will be a 150mm sub base with a 50mm pea gravel wearing course.

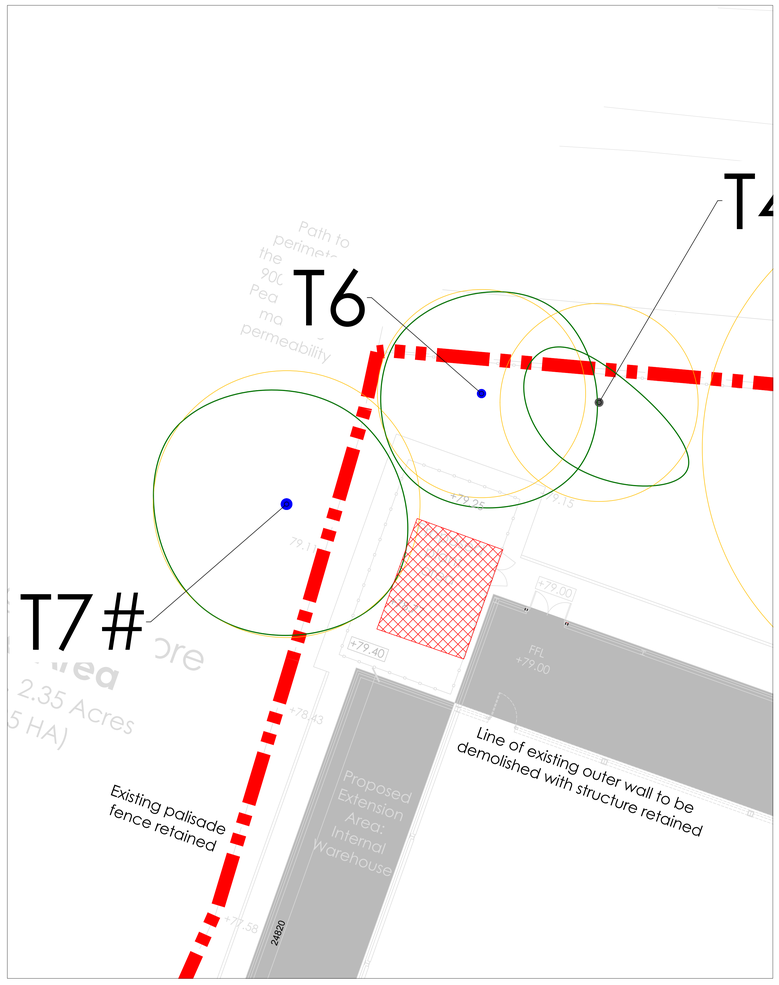

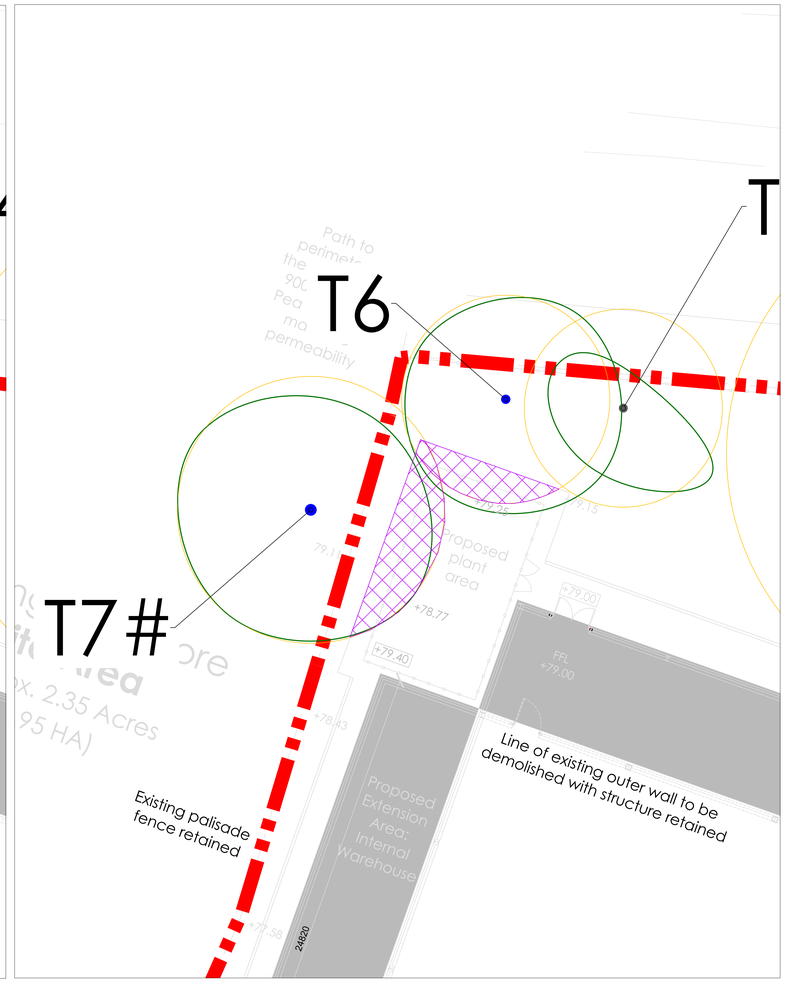

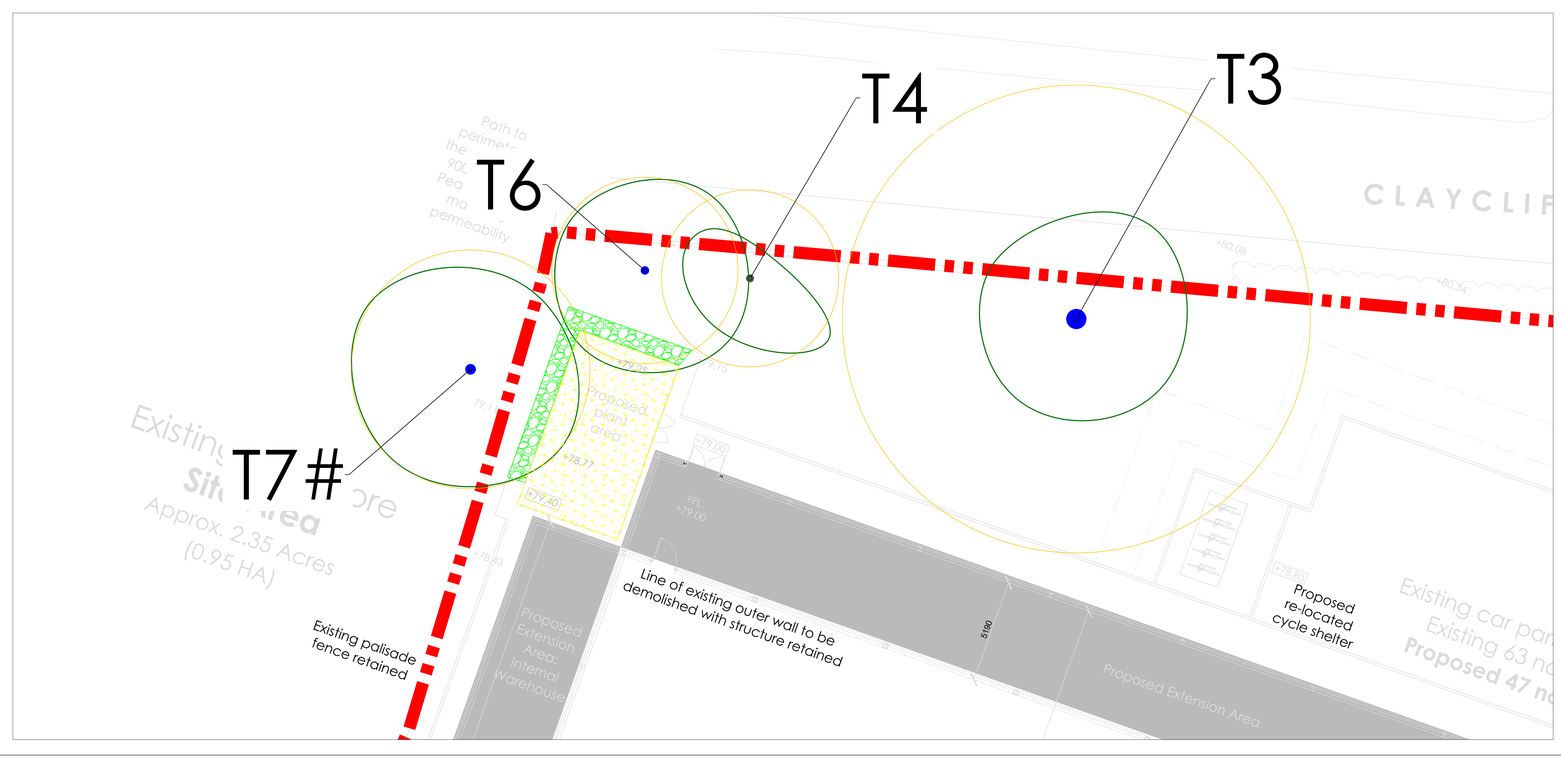

Do not scale this drawing (printed or electronic version).

Contractors must check all dimensions from site

This drawing is copyright and is for use on this site only. This drawing should be read in conjunction with all relevant consultants drawings and specialist subcontractors / supply chain drawings and specifications.

All works to be carried out in accordance with the latest British Standards / Codes of Practice unless specifically directed otherwise in the specification.

Responsibility for the reproduction of this drawing in paper form, or issued in electronic format, lies with the recipient to check that all information has been replicated in full and is correct when compared to the original paper or electronic image.

Graphical representations of equipment on this drawing have been co-ordinated, but are approximations only. Please refer to the specifications and / or details for actual sizes and / or specific contractor construction information.

Notes:-

- Category A tree, group or hedge
- Category B tree, group or hedge
- Category C tree, group or hedge
- Retained tree
- Root Protection Area (RPA)
- Exisiting hardstanding to be removed and sub base left in situ
- Supervised excavation area
- Proposed access pathway around plant area
- Concrete slab for plant area

REV.	DATE	DESCRIPTION	DRAWN	CHK'D

U R B A N G R E E N

A: Ground Floor, The Tower, Deva City Office Park, Trinity Way, Manchester M3 7BF

T: +44 (0) 161 312 3131

weareurbangreen.co.uk

Client: ALDI

Project: ALDI, BARUGH GREEN

Title: ARBORICULTURAL METHOD STATEMENT- EXCAVATIONS

Issue: PLANNING

Drawn:	Checked:	Approved:
KO	AB	AB

Project:	Scale @ A0:	Date:
11799	NTS	16/01/20

Dwg No: UG_11799_ARB_AMS_03

Revision: 00

Arboricultural Monitoring Schedule

Task	Description	Person Responsible	Date	Signed
Work Schedule	Agree timeline of construction works, including key arboricultural works.	Site manager / Arboricultural Consultant		
Inspection of tree works	Ensure that all tree works have been completed in accordance with the schedule and in accordance with BS3998.	Local Authority Tree Officer / Arboricultural Consultant		
Inspection of protective fencing and ground protection	Inspection of protective fencing and ground protection prior to any construction works beginning on site to ensure that it is installed in accordance with the Tree Protection Plan.	Arboricultural consultant		
Hand dig Excavations	Excavation by hand of areas shown on the Tree Protection Plan.	Arboricultural consultant		
Inspection of protective fencing	Ad hoc inspection of protective fencing to ensure continued tree protection during construction.	Arboricultural consultant		
Inspection of protective fencing.	Inspection and sign off of protective fencing upon completion of construction prior to its removal.	Arboricultural consultant		

Do not scale this drawing (printed or electronic version).

Contractors must check all dimensions from site

This drawing is copyright and is for use on this site only. This drawing should be read in conjunction with all relevant consultants drawings and specialist subcontractors / supply chain drawings and specifications.

All works to be carried out in accordance with the latest British Standards / Codes of Practice unless specifically directed otherwise in the specification.

Responsibility for the reproduction of this drawing in paper form, or issued in electronic format, lies with the recipient to check that all information has been replicated in full and is correct when comparedto the original paper or electronic image.

Graphical representations of equipment on this drawing have been co-ordinated, but are approximations only. Please refer to the specifications and / or details for actual sizes and / or specific contractor construction information.

Notes:-

REV.	DATE	DESCRIPTION	DRAWN	CHK'D

U R B A N
G R E E N

A: Ground Floor, The Tower,
Deva City Office Park, Trinity Way,
Manchester M3 7BF

T: +44 (0) 161 312 3131

weareurbangreen.co.uk

Client: ALDI

Project: ALDI, BARUGH GREEN

Title: ARBORICULTURAL METHOD STATEMENT - SIGN OFF

Issue: PLANNING

Drawn:	Checked:	Approved:
KO	AB	AB
Project: 11799	**Scale @ A0:** NTS	**Date:** 16/01/20
Dwg No: UG_11799_ARB_AMS_04		**Revision:** 00