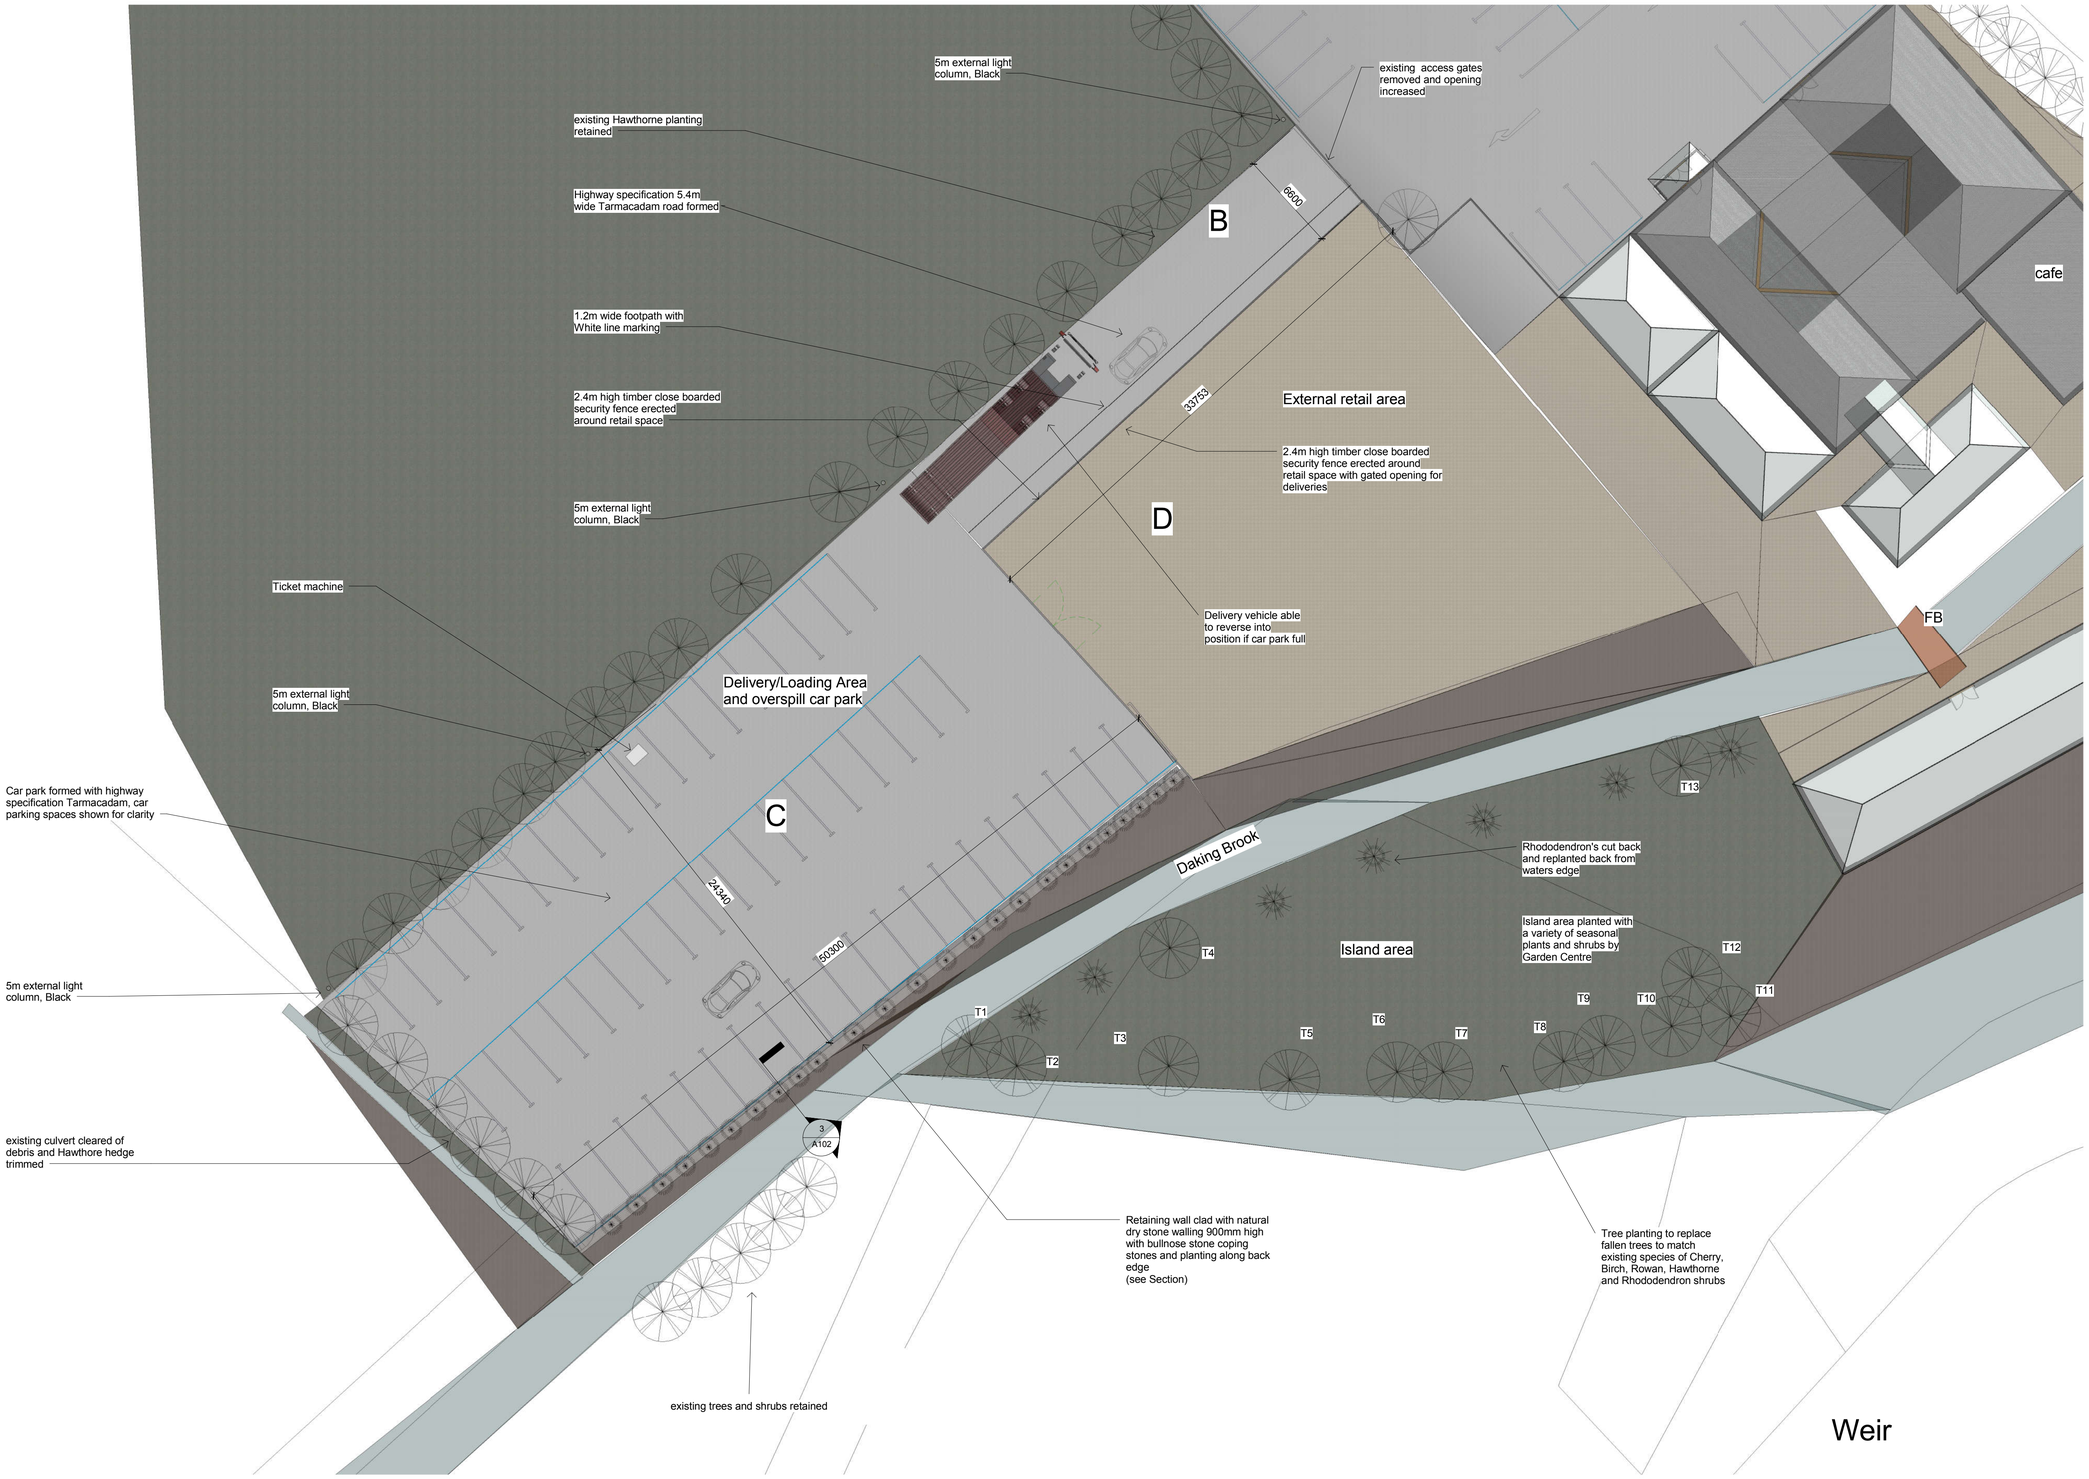


1 Proposed Layout

1 : 200

Chartered Building Consultancy

DM-Eco Design

Surveying - Design - Project Management

Tel: 07879627547 - E-mail: enq@dm-eco.co.uk

TITLE

Proposed Layout of Overspill Parking Area

CLIENT

Cannon Hall Garden Centre, Bark House Lane, Barnsley, S75 4AT

DRAWN BY		DATE
DM		**15/10/15**

SCALE (@ A1)	
1 : 200	**Planning**

DRAWING NUMBER	REV
A103	