


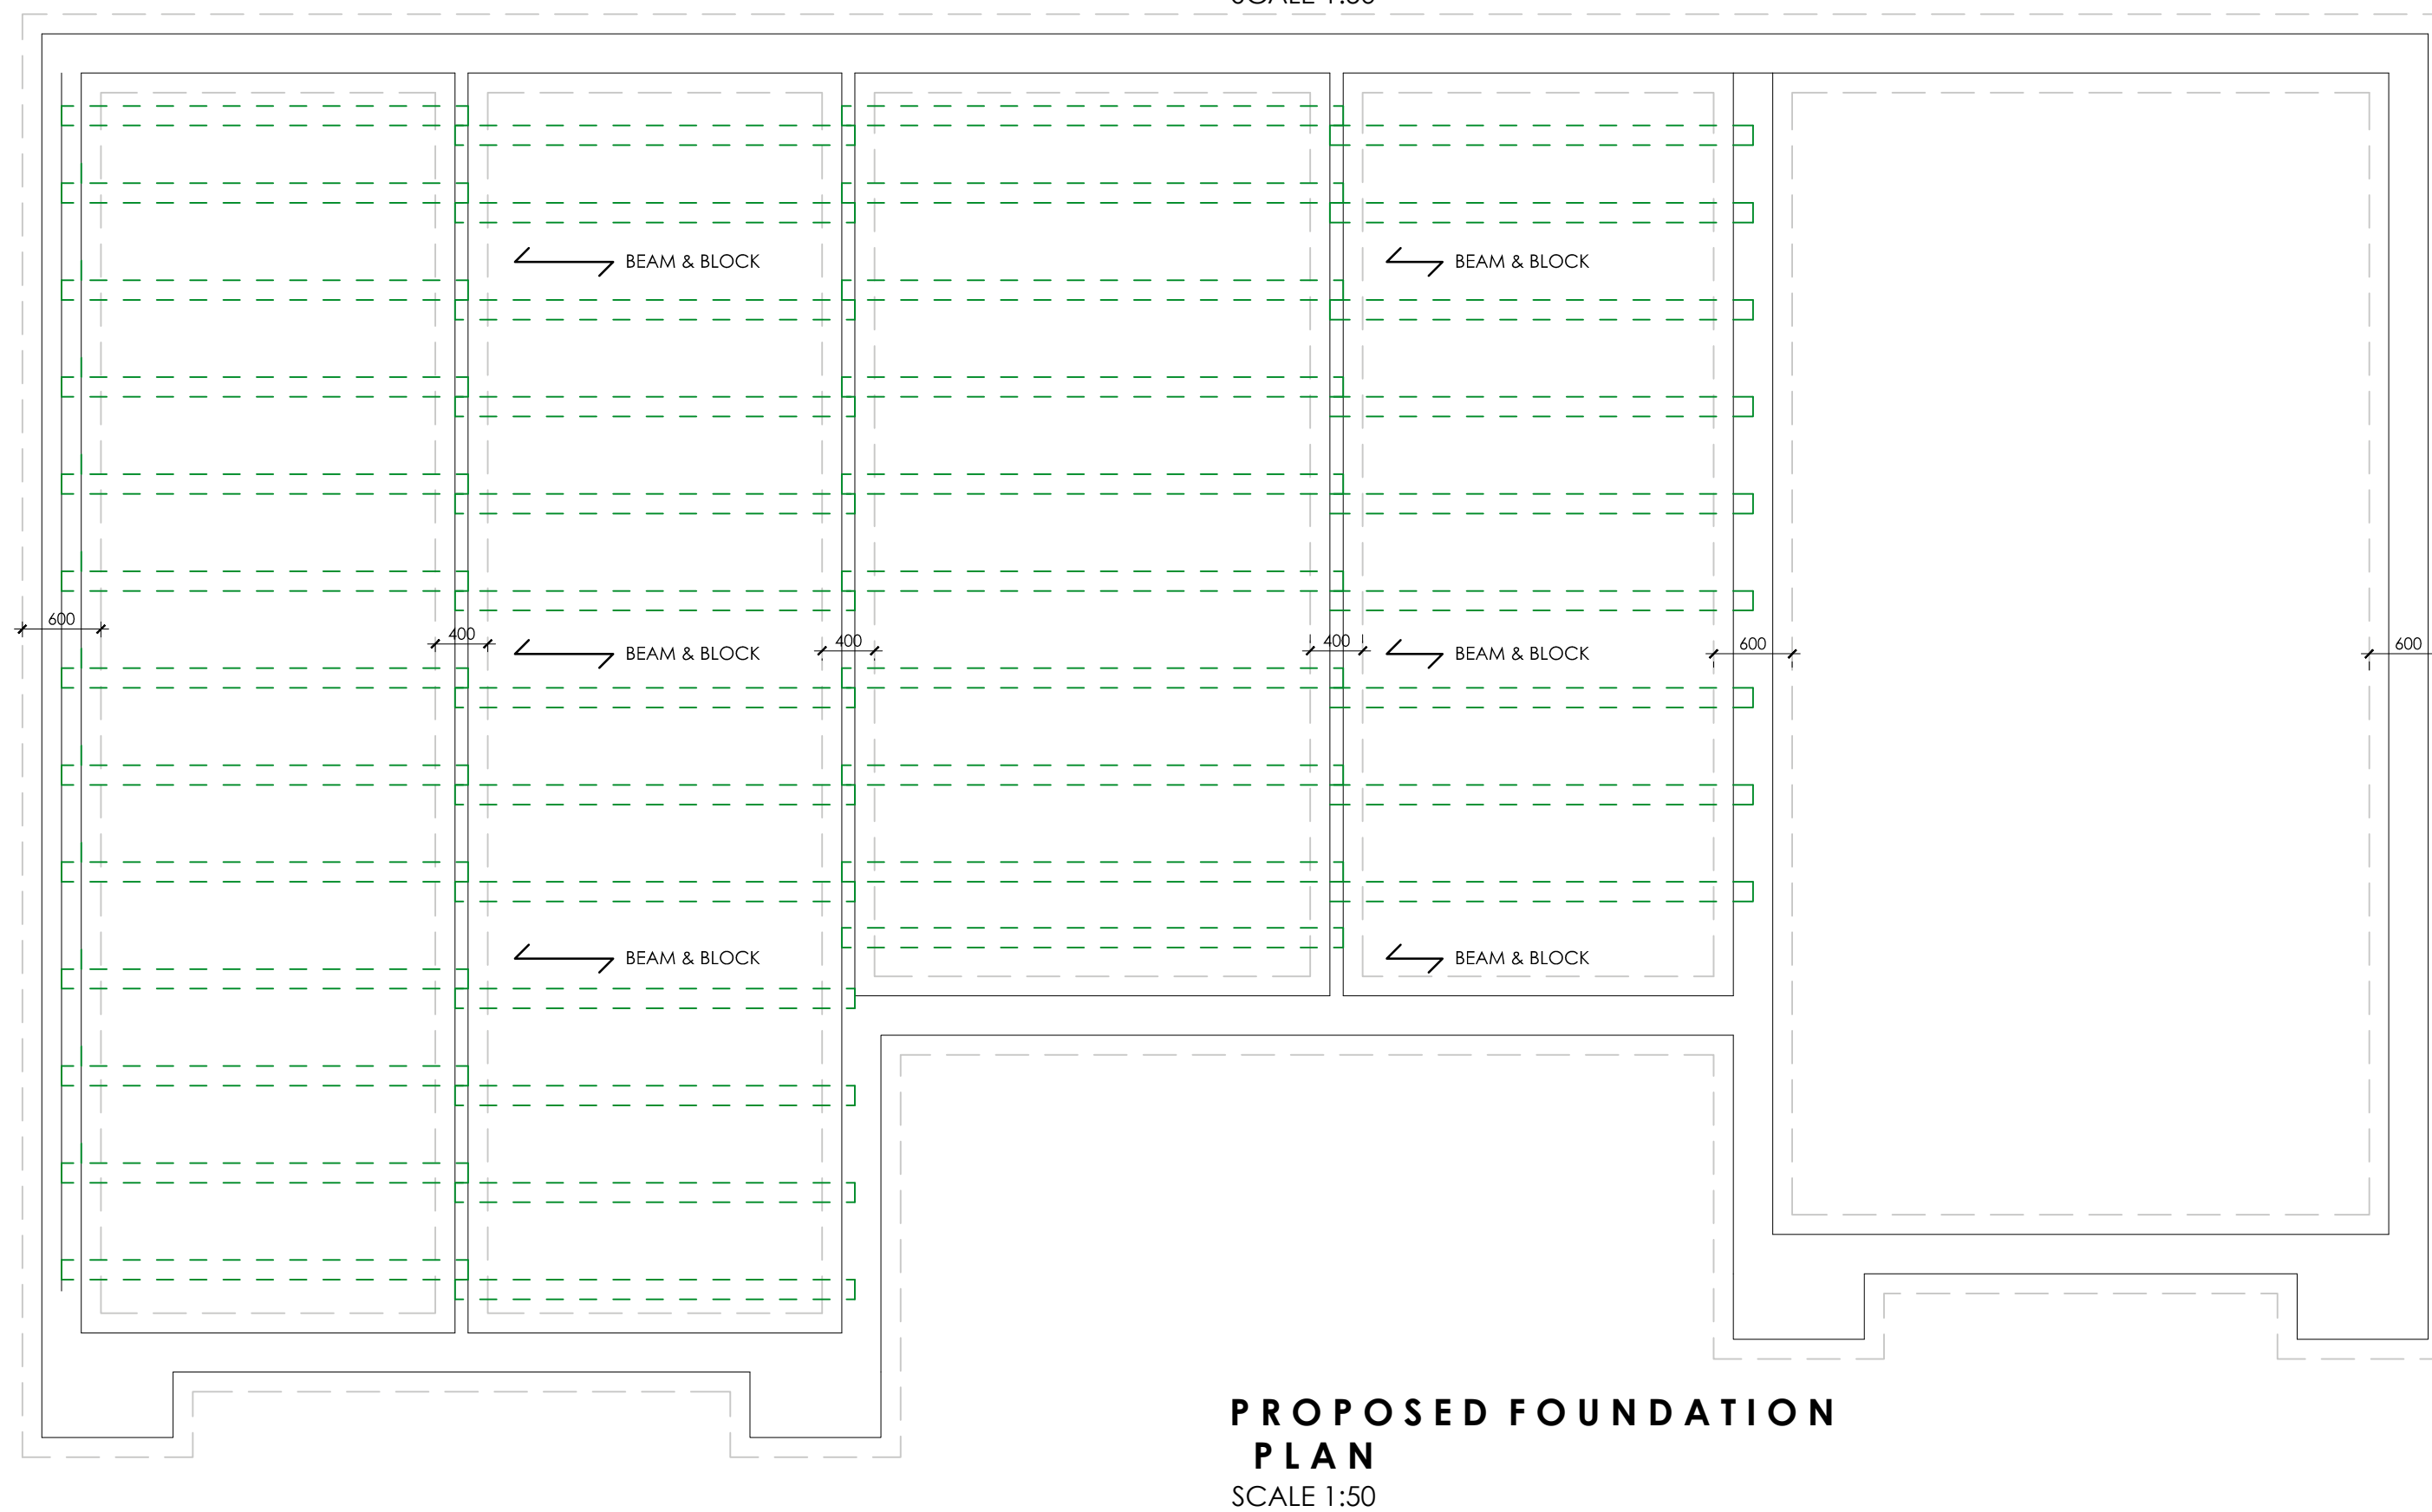

THIS DRAWING IS TO BE READ IN CONJUNCTION WITH CLIENTS SPECIFICATION/EMPLOYERS REQUIREMENTS AND STRUCTURAL ENGINEERS DESIGN DETAILS.

 White Agus PARTNERSHIP	OFFICE ONE, 34 VICTORIA ROAD, BARNSELEY, S70 2BU	Phone: 01228 208482 Email: info@whiteaguspartnership.co.uk Web: www.whiteaguspartnership.co.uk
ARCHITECTURAL SERVICES		
Project. PROPOSED DWELLING 71 DARTON LANE, DARTON BARNSELEY, S75 5AL	Client. MR & MRS WILLIAMS	
Drawing Title. FOUNDATION & GROUND	Date. JUNE 2022	Scale. 1:50 & 1:100 @ A1
	Ref. 21-106	Dwg. No. 02
		Rev. C