




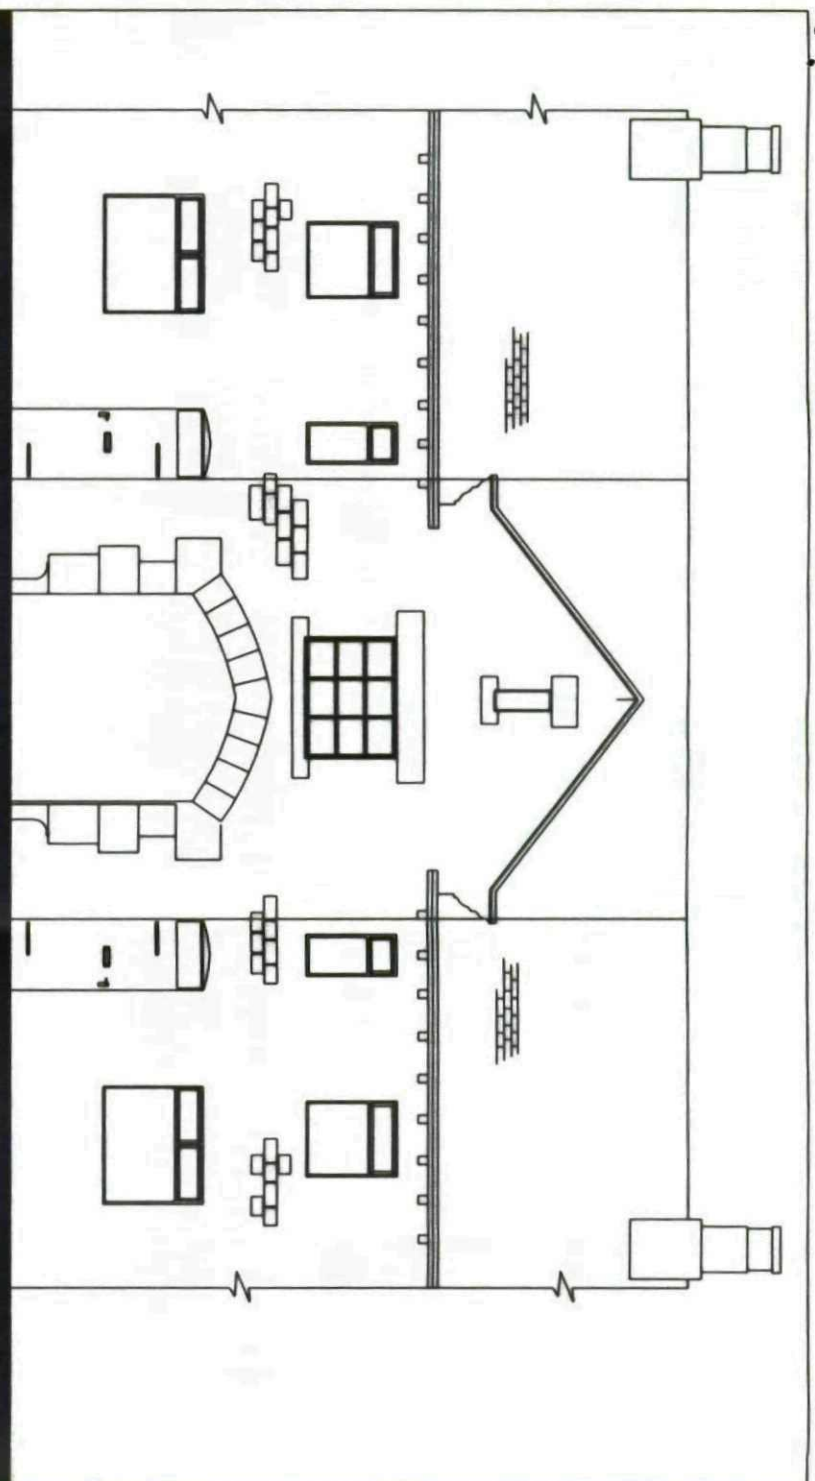


Existing Front Elevation

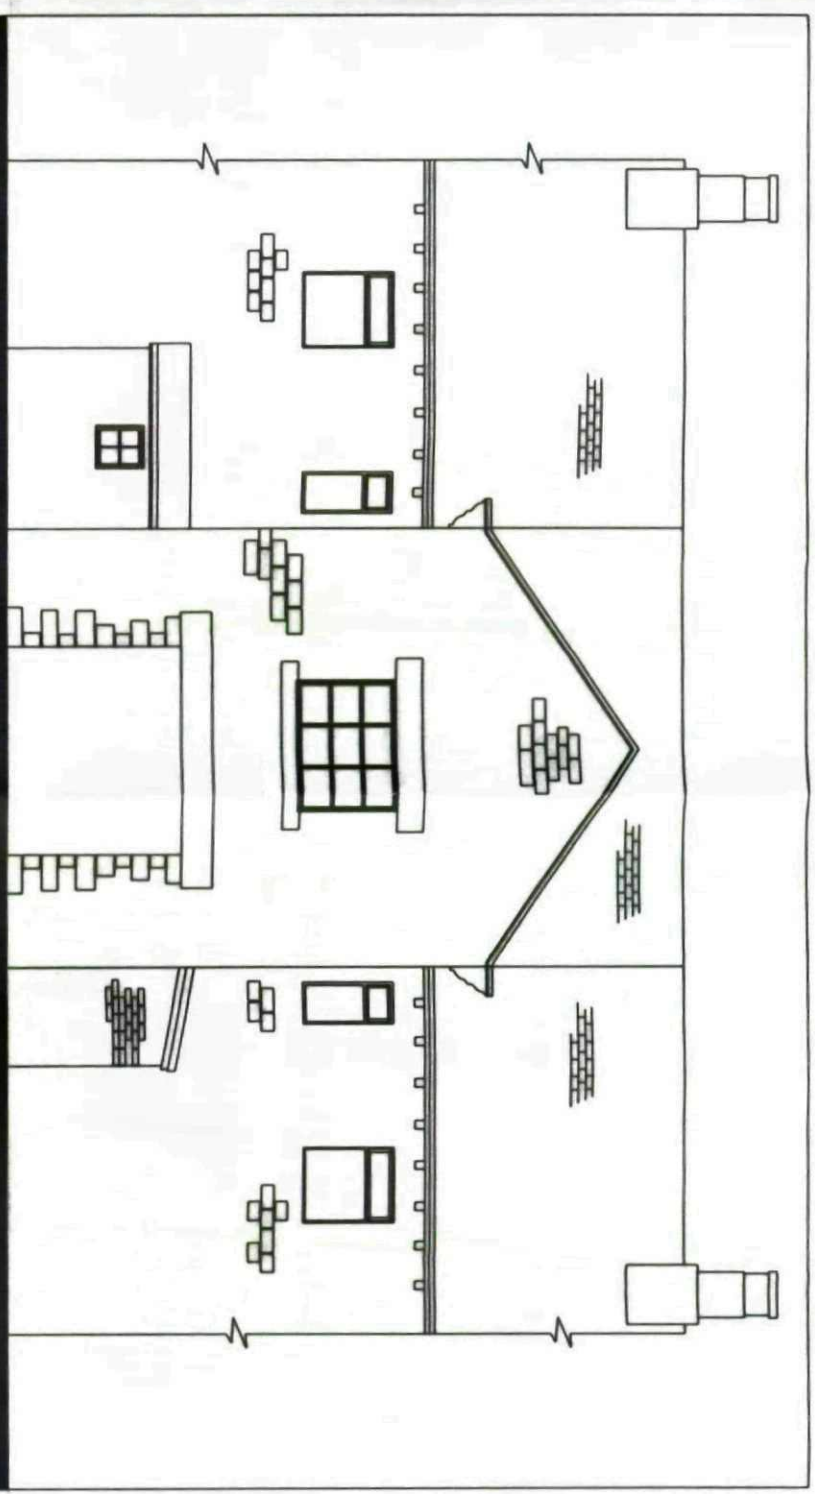


Existing Rear Elevation

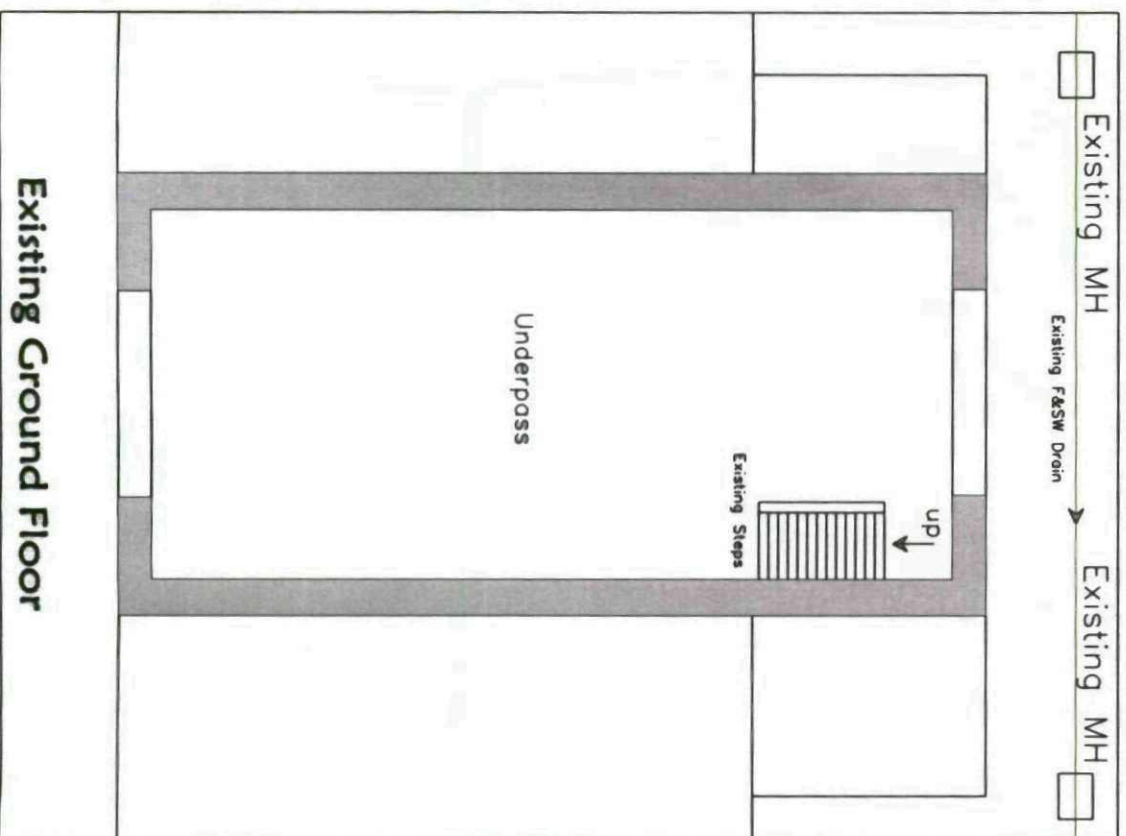

Existing Ground Floor

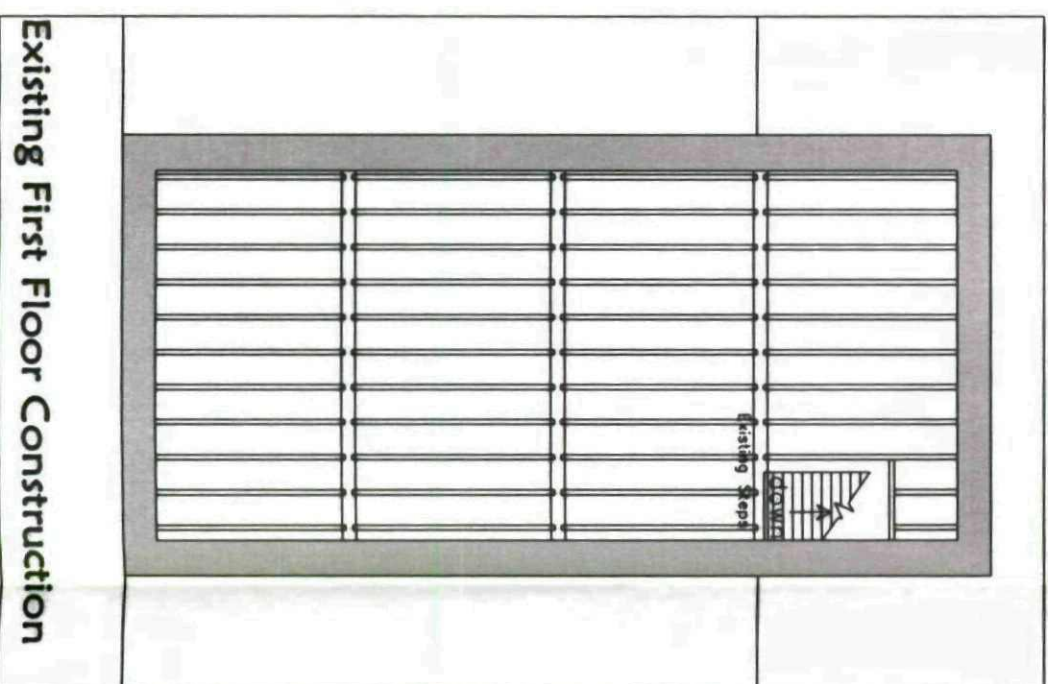

Existing First Floor Construction

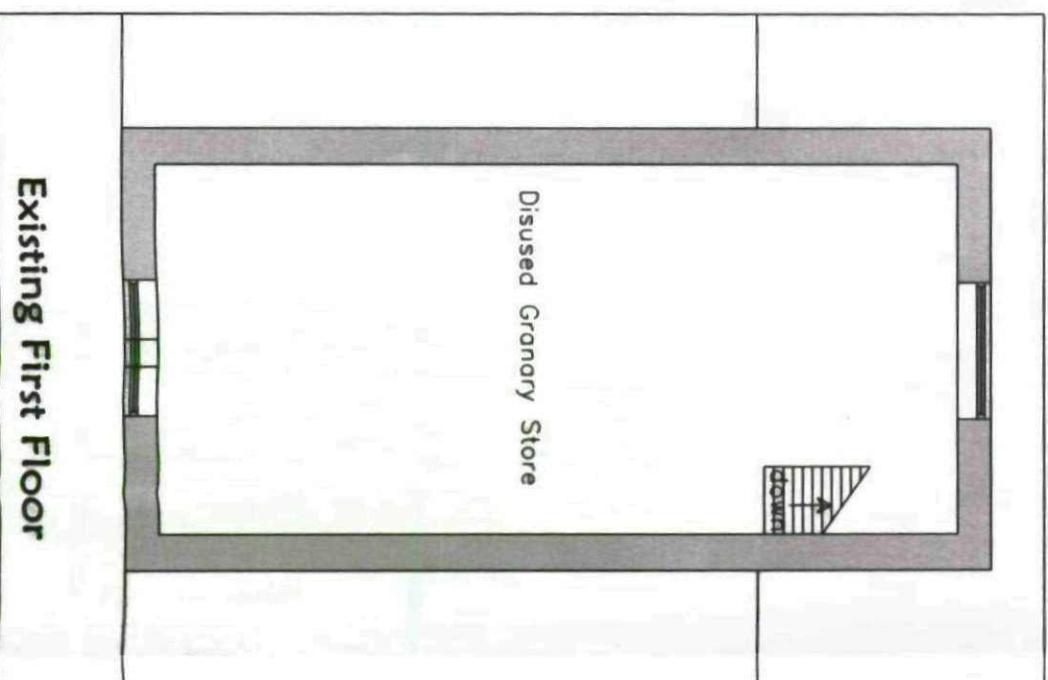

Existing First Floor



Block Plan 1:500
Centre Coordinates: 441459,411048,75



PROJECT
Proposed Change of Use from
Granary Store to One
Bedroom Flat.

Title
Existing Elevations and
Floor Plans

APPLICANT
Mr M Conway


SCALES
1:100

Drawing MC100 Drawing Feb.2011

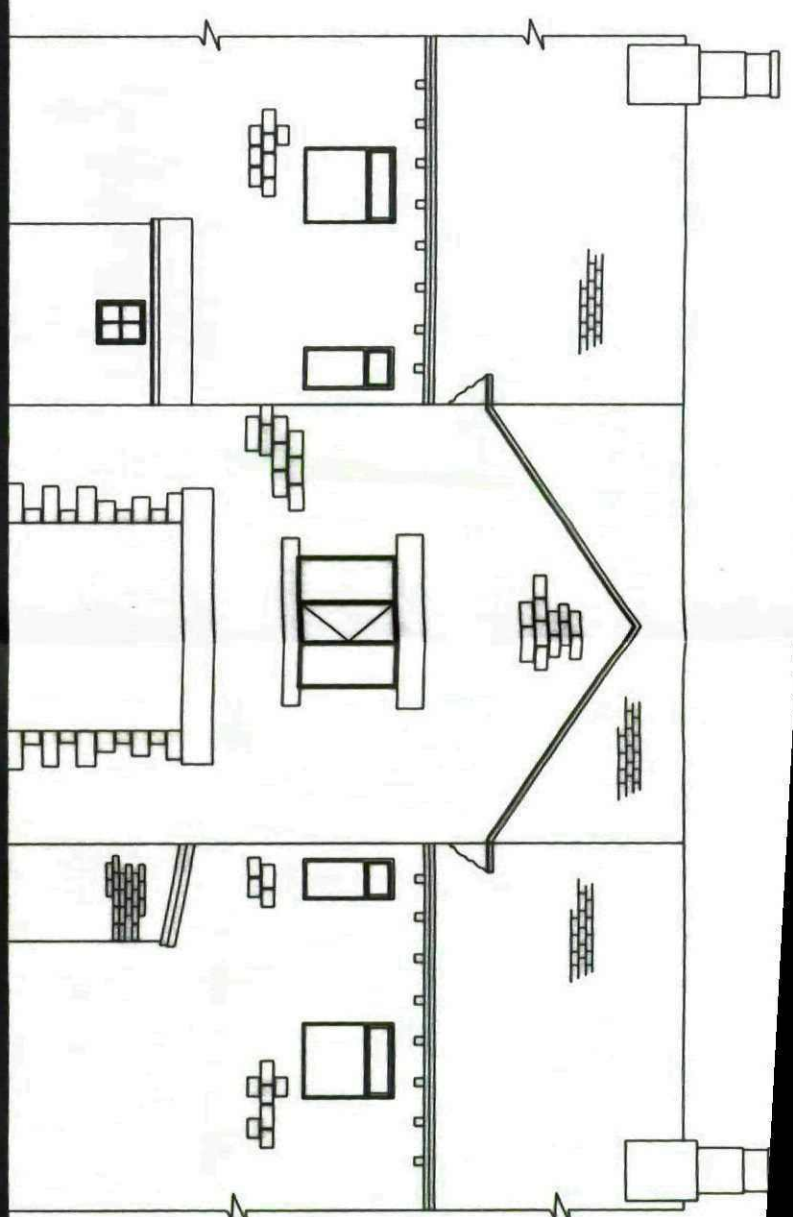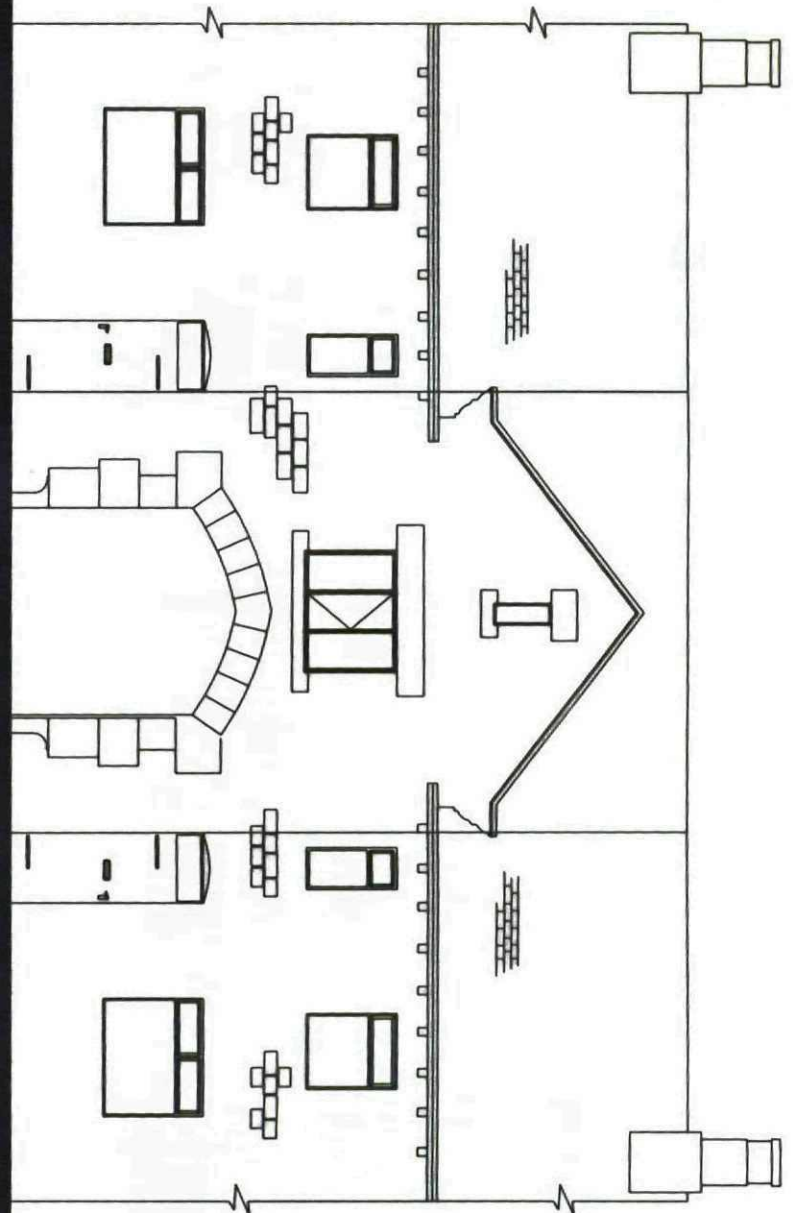



Proposed Front Elevation

Proposed Rear Elevation

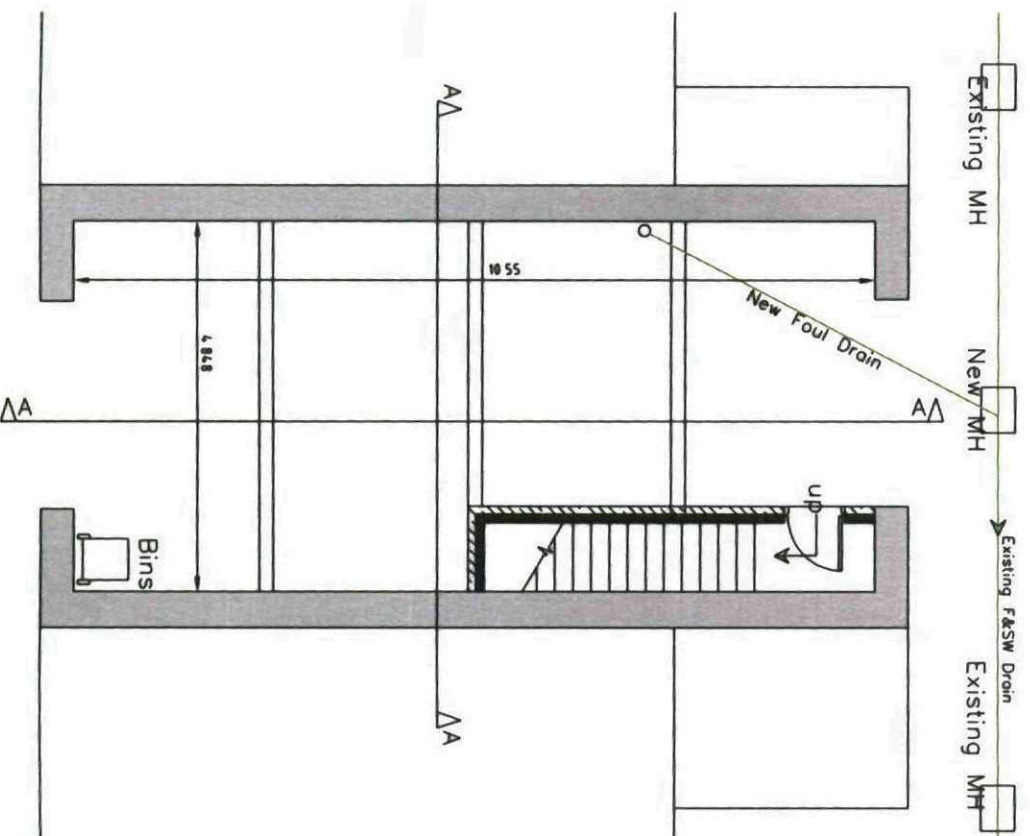

Underside of first floor to have double fire boards giving min 1hrs fire protection.


New windows front and rear to be escape windows, frames in light oak PVC and to be fitted with toughened glass.

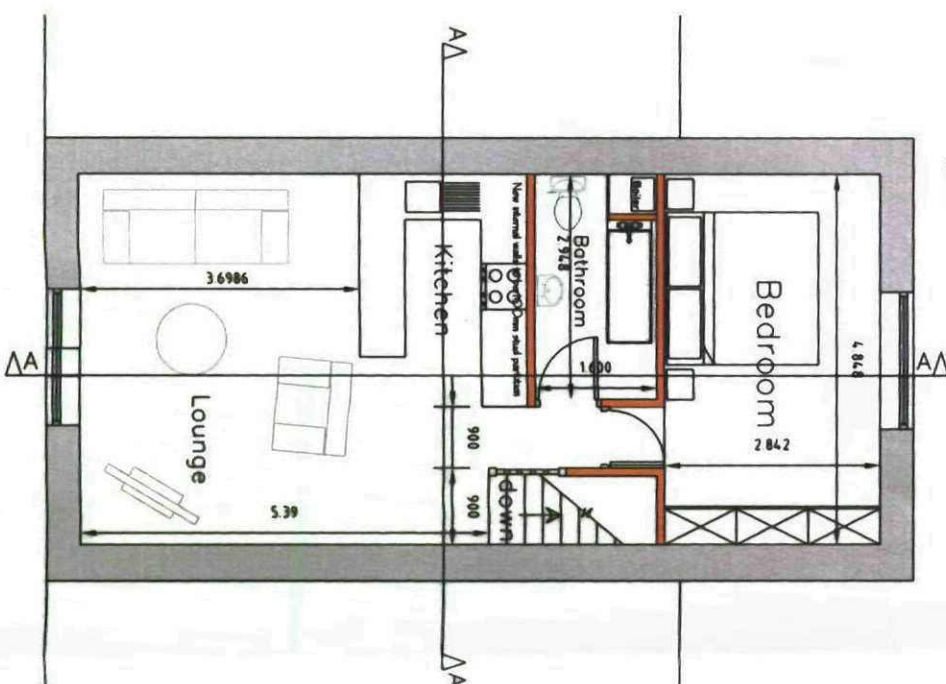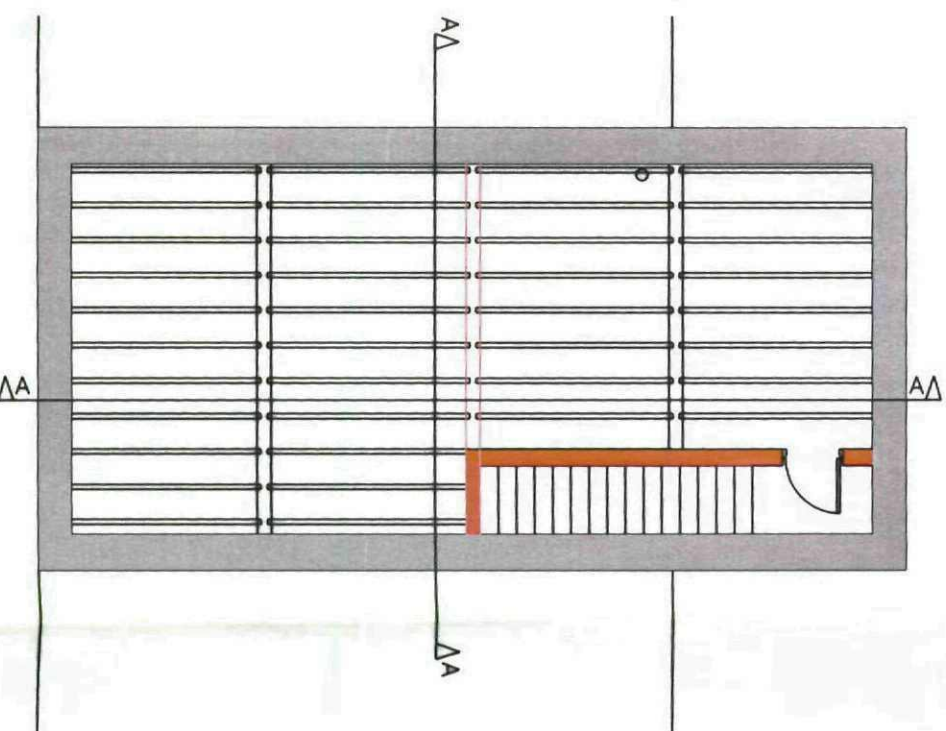

Proposed Ground Floor

Proposed First Floor Construction

Proposed First Floor

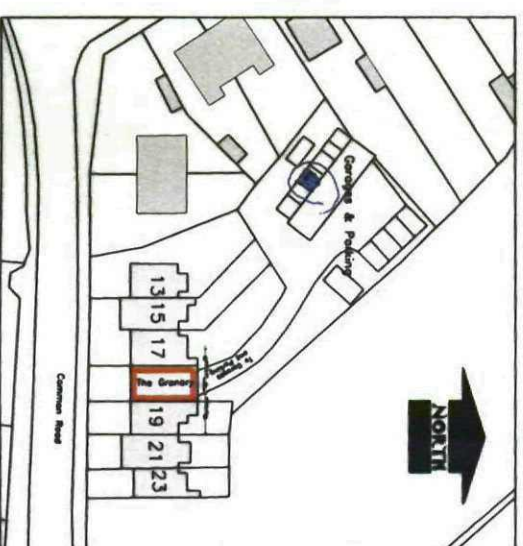

Location Plan 1:1250
Centre Coordinates: 441459, 411048.75


PROJECT
Proposed Change of Use from
Granary Store to One
Bedroom Flat.

Title
Proposed Elevations and
Floor Plans


APPLICANT
Mr M Conway

SCALES
1:100


Drawing	MC100-2	Rev	Date
			Feb. 2011

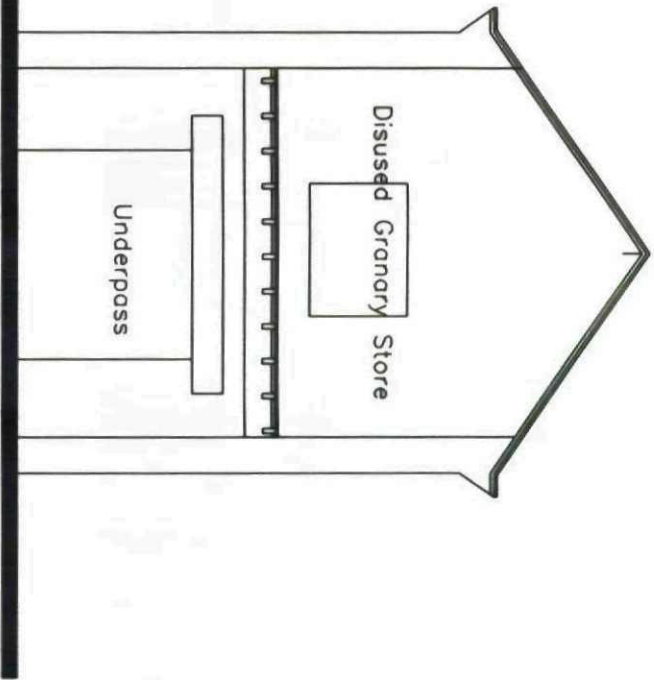


Existing Section A-A

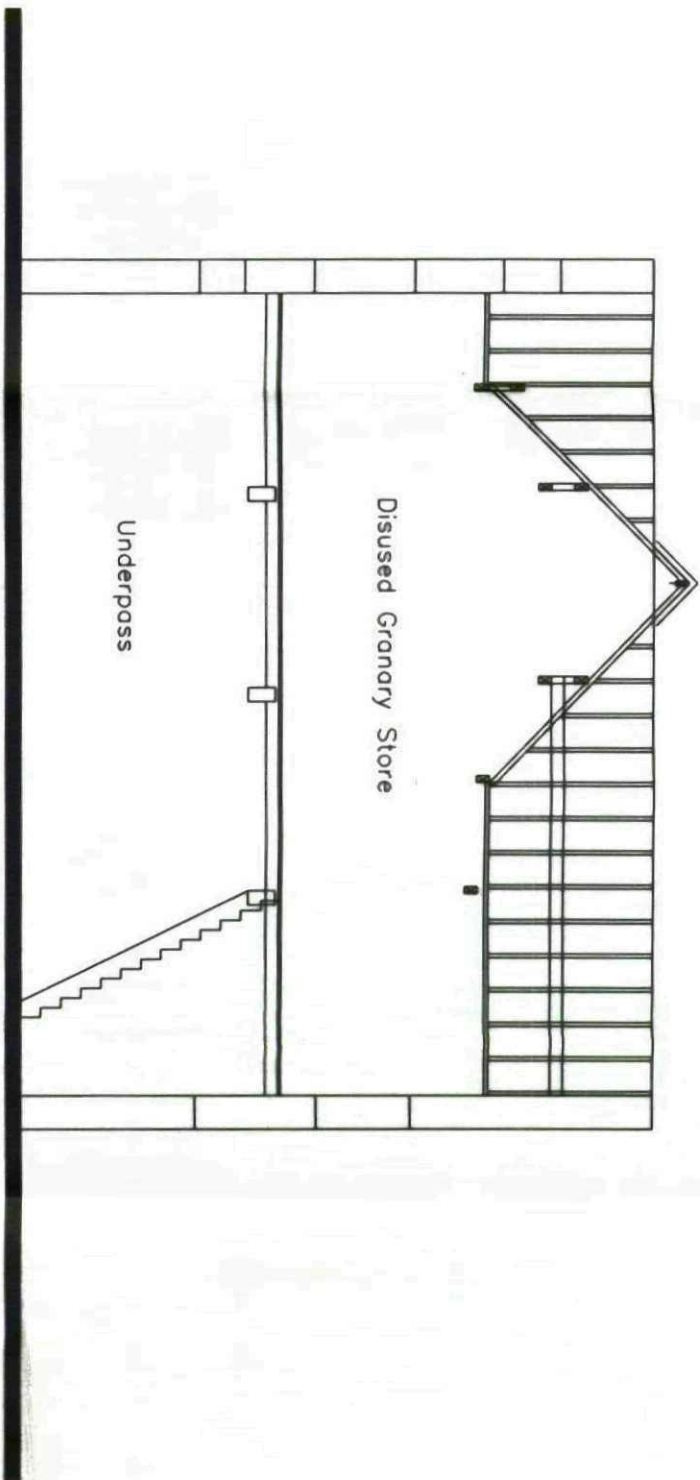

Existing Section B-B

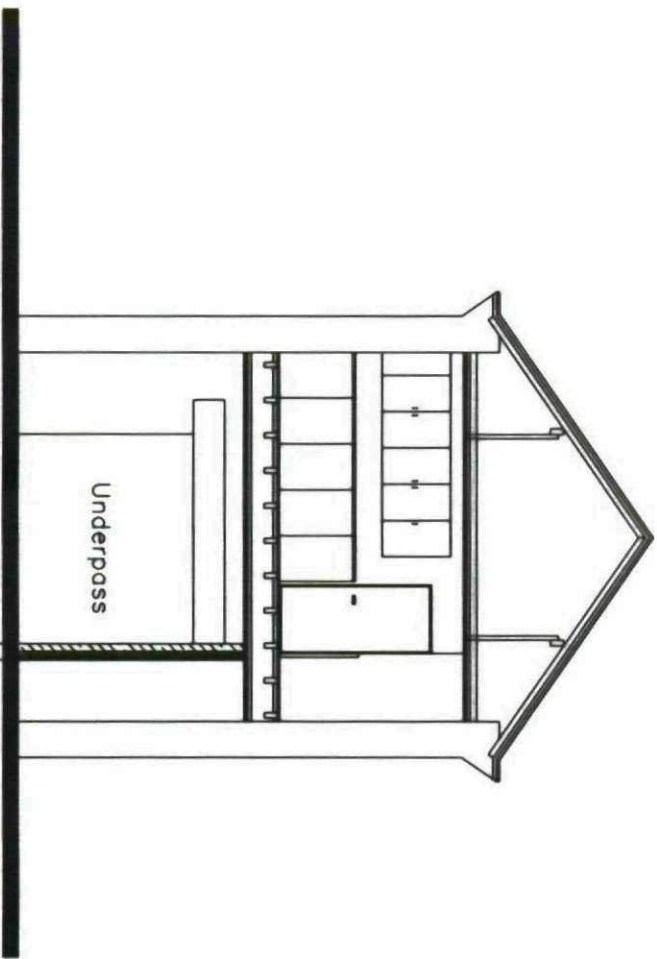

Proposed Section A-A

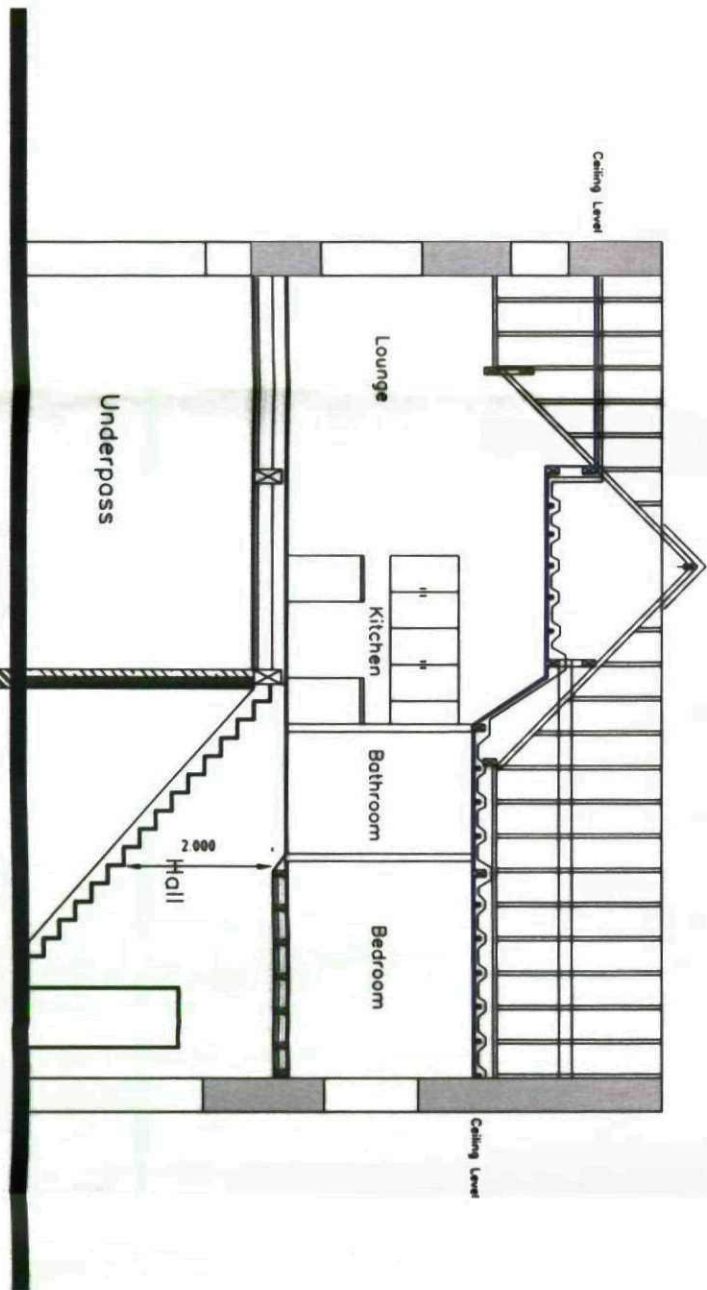

Proposed Section B-B

Insulation to be 2x150mm thick by Rockwool
Stacked and to run with joists, to achieve a u-value of
0.16.

Underside of first floor to have double fire boards giving
min 1hrs fire protection.

Foundations
External walls supported on 540x225mm strip
foundations, laid to a depth not less than 600mm, all
walls below DPC level to be in brickwork.

PROJECT			
Proposed Change of Use from Granary Store to One Bedroom Flat.			
Title			
Existing and Proposed Sections			
APPLICANT			
Mr M Conway			
SCALES			
1:100			
Drawing	MC100-3	Rev	Date
			Feb.2011