

NOTES

©SIDLEYS - THE COPYRIGHT OF ALL OR PART OF THIS DRAWING
RESTS WITH SIDLEYS CHARTERED SURVEYORS.



ALL DIMENSIONS SHALL BE CHECKED BY THE PARTY TO WHOM THE
DRAWING HAS BEEN ISSUED.

ANY DISCREPANCIES SHALL BE BROUGHT TO THE ATTENTION OF
SIDLEYS.

DO NOT SCALE FROM THIS DRAWING.

THIS DRAWING HAS BEEN REPRODUCED FROM INFORMATION
PROVIDED BY WINCOR NIXDORF AND HAS NOT BEEN SUBJECT OF A
MEASURED SURVEY BY SIDLEYS CHARTERED SURVEYORS.

THE INFORMATION PROVIDED ON THIS DRAWING IS SPECIFICALLY TO
IDENTIFY THE LOCATION OF AUTOMATED TILL MACHINE(S) AND
SHALL NOT BE USED FOR ANY OTHER PURPOSE.

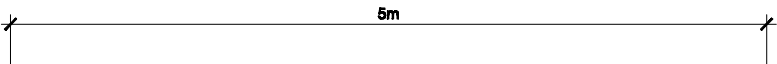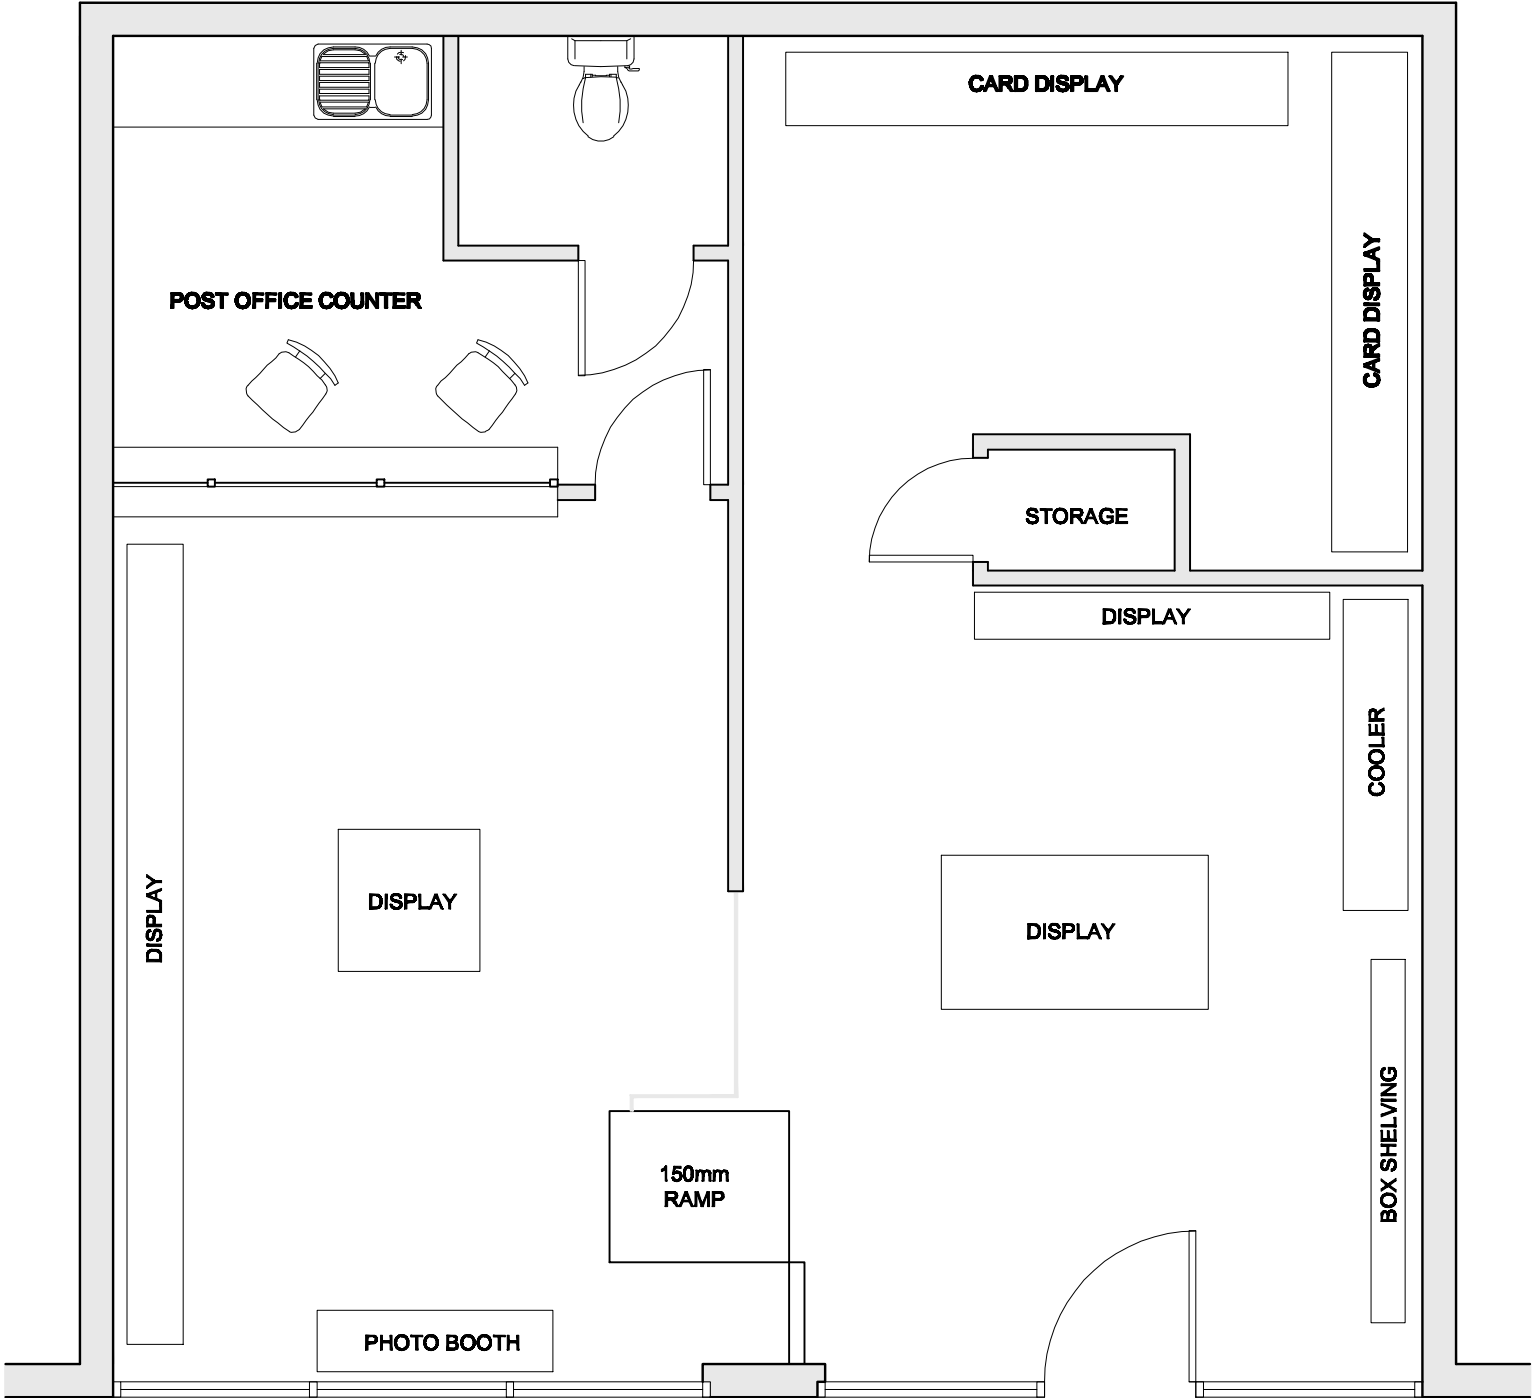

FLOOR PLAN AS EXISTING

Rev:		Date:		Details:	
Client				Title	
66 POGMOOR ROAD, BARNSELEY, SOUTH YORKSHIRE, S75 2EF				FLOOR PLAN AS EXISTING	
Date		Job No.		<div><div></div><div><div><div>Sidleys</div><div>CHARTERED SURVEYORS</div><div>6, King Edward Street, Oxford, OX1 4JL. Telephone (01865) 726016, Facsimile (01865) 791493 www.sidleys.co.uk</div></div><div></div></div></div>	
MAY 09		8/0211/031			
Scale		Drwg No.			
1:50 @ A3		03			