All dimensions to be verified on site. Do not scale this drawing. All discrepancies to be clarified with project Architect.


This drawing is the property of Benoy Architects and is issued on the condition it is not reproduced, retained or disclosed to any unauthorised person, either wholly or in part without written consent of Benoy Ltd.

Ordnance Survey material is used with the permission of The Controller of HMSO, Crown copyright AR 159670.


N

Key Plan


MATERIAL FINISHES
- RWPS SVPS FACIA ALL TO MATCH EXISTING
- WINDOWS TO MATCH EXISTING
- DOORS TO MATCH EXISTING
- ROOF TILES TO MATCH EXISTING
- DORMER CHEEKS - SLATE
- DORMER ROOF - FELT
- WALLS - RED BRICK TO MATCH EXISTING

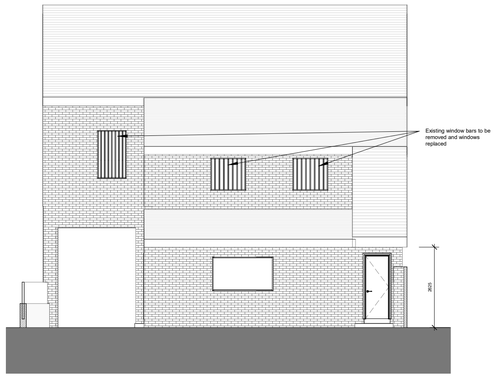


Existing Rear Elevation
Scale: 1 : 100

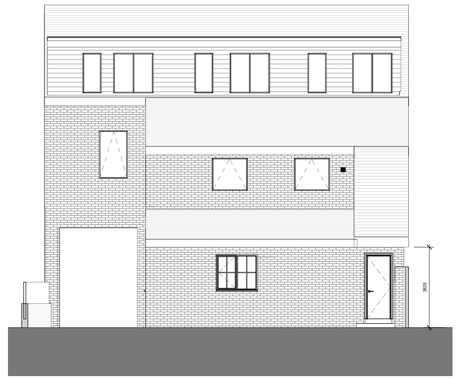


Proposed Rear Elevation
Scale: 1 : 100

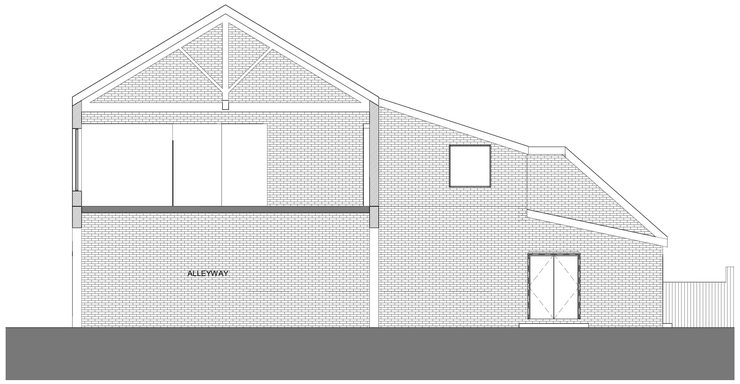

Existing Side 1 Elevation
Scale: 1 : 100

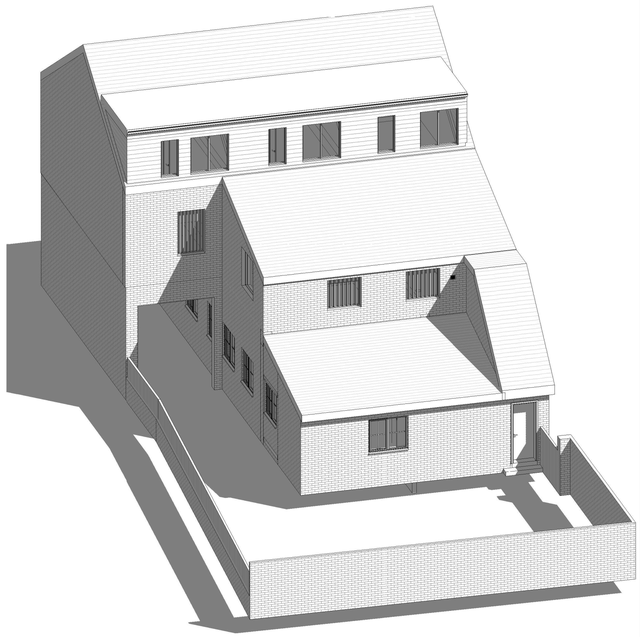

3D REAR
Scale:

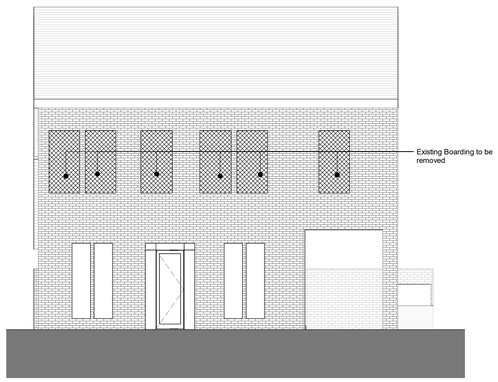

Existing Front Elevation
Scale: 1 : 100



Proposed Front Elevation
Scale: 1 : 100



Proposed Side 1 Elevation
Scale: 1 : 100

Rev	Date	Description	By	Chk'd

2dio Architecture

Design Architecture Masterplanning Interiors Graphics

Client: Usman

Project: 36 Hoyland Rd, Hoyland, Barnsley S74 0PB

Drawing Title: Existing & Proposed Elevations

Drawn By	Checked By
MS	2DIO

Scale	Sheet Size	Date
1 : 100	A1	03.11.26

Project No.	Drawing No.	Rev
600-685	2DIO-GA03	

Status: INFORMATION

www.2dioarchitecture.co.uk
TEL : 07965422895
info@2dioarchitecture.co.uk

1 0 1 2 3 4 5
SCALE 100 m
1: