




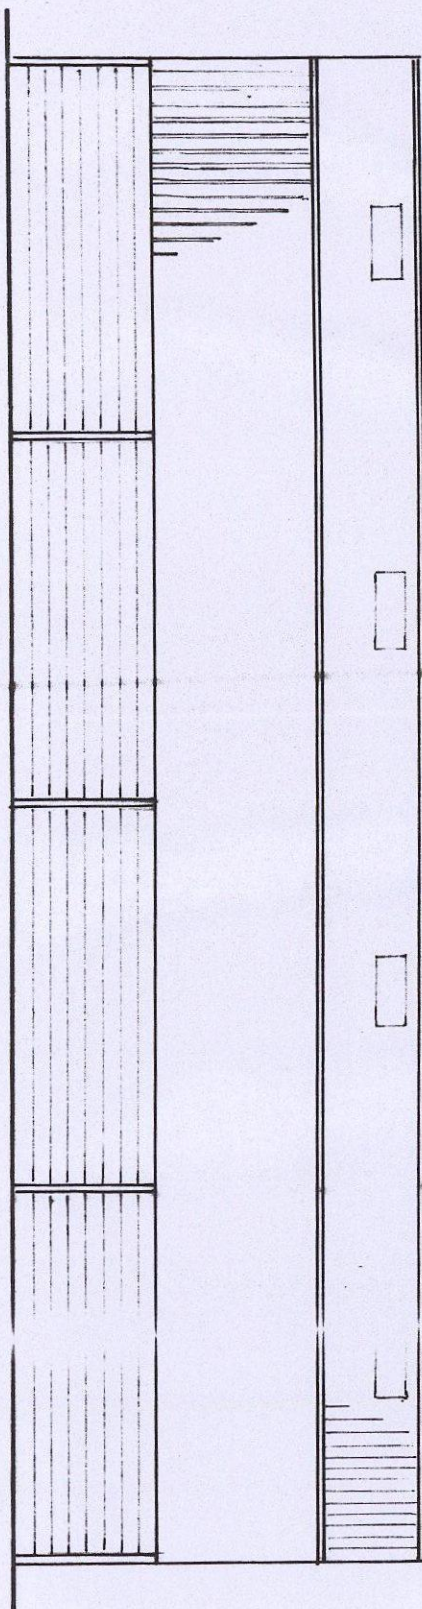


SIDE ELEVATION

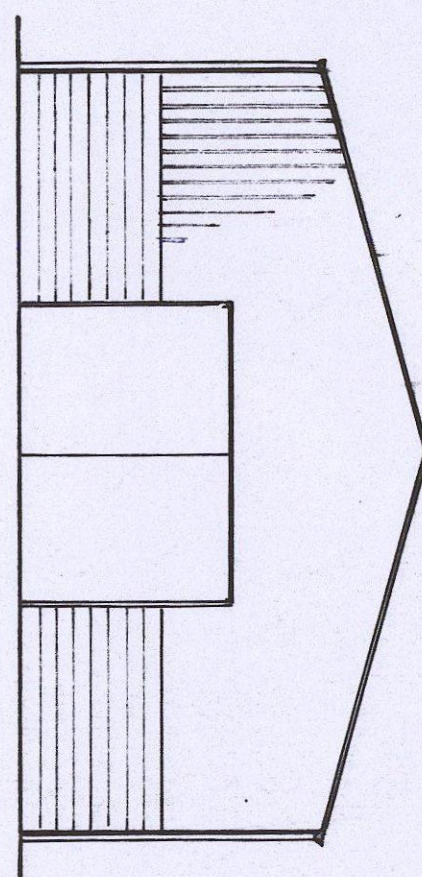


FRONT ELEVATION

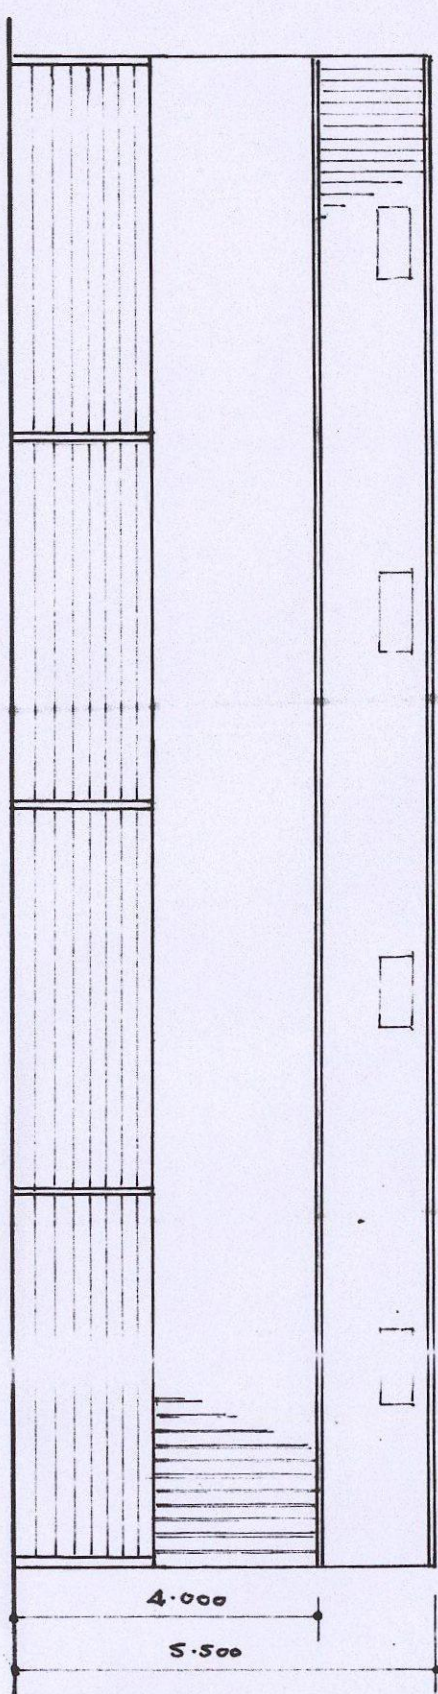


SIDE ELEVATION

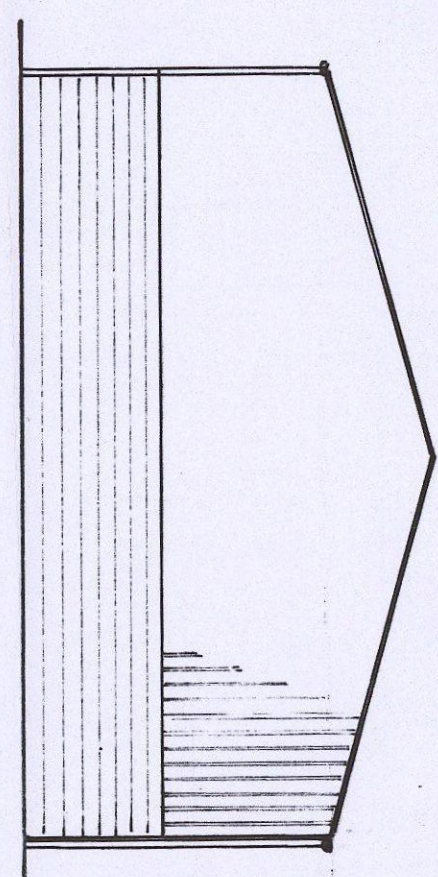


REAR ELEVATION

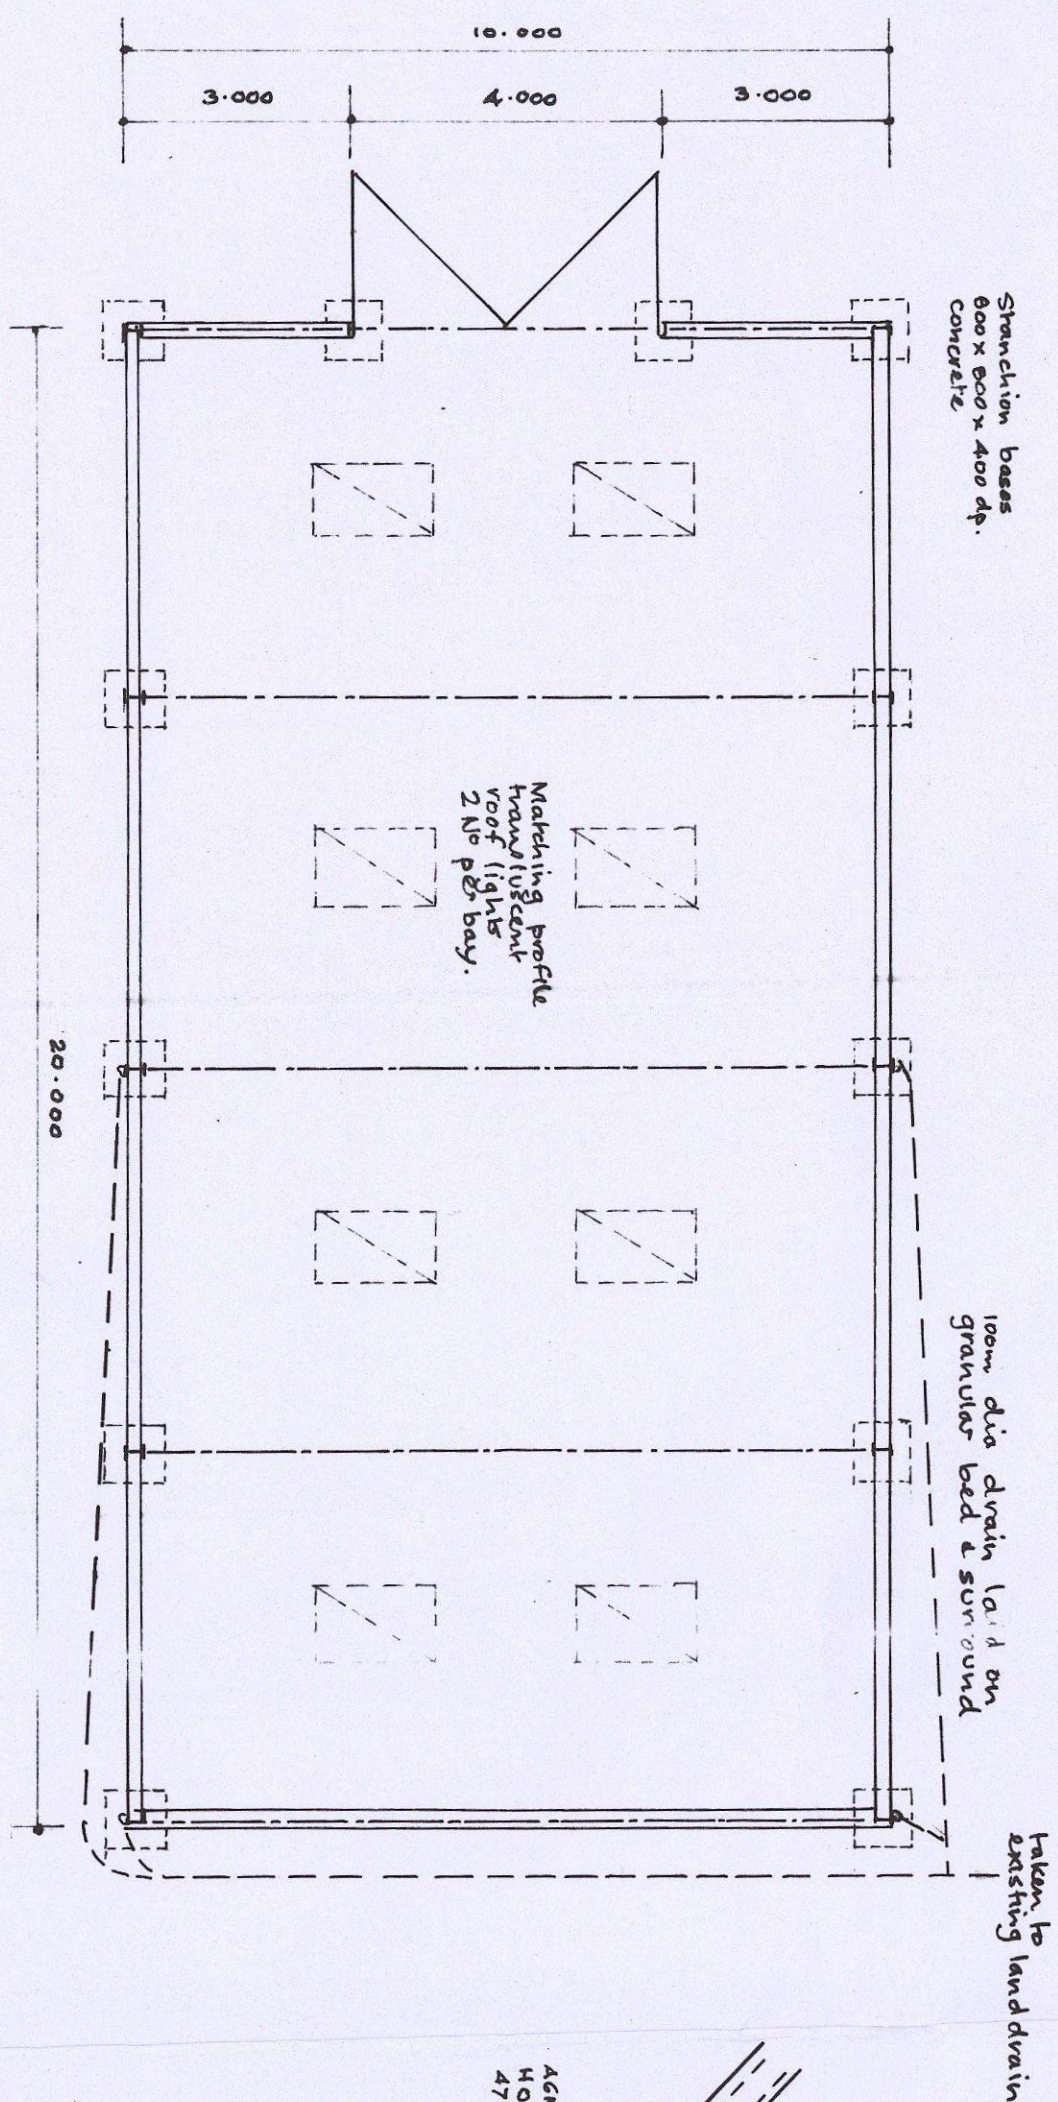

PLAN

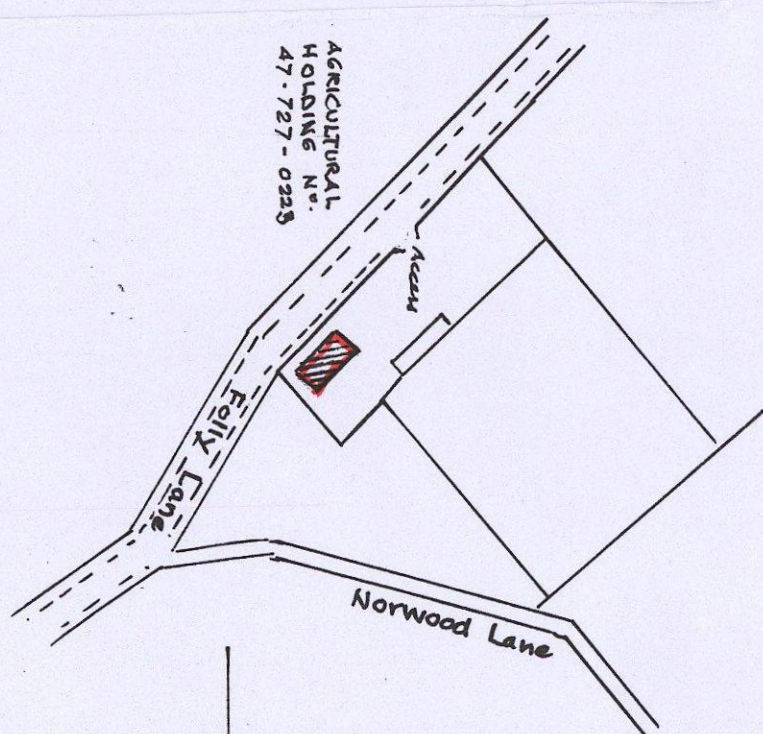

BLOCK PLAN 1/2500

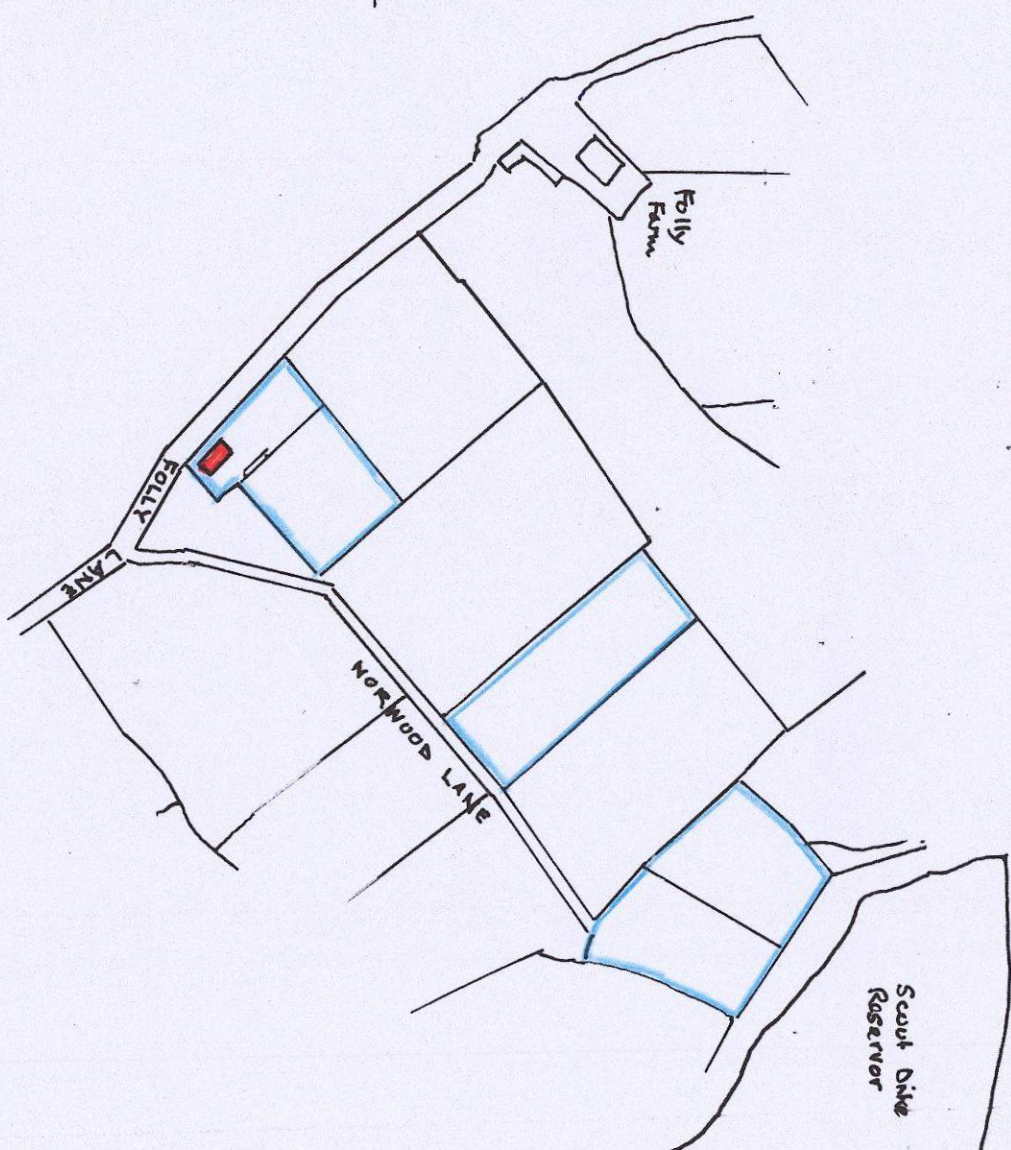

LOCATION PLAN 1/5000.

Green corrugated cement fibre
roof sheets on timber purlins
1.2m c/s.

Yorkshire boarding on wood beams.

1.800m high concrete walls
on 600 x 200 conc strip foundation

150mm concrete floor on hardcore.

150mm half round P.V.C. gutters
and 100mm dia down pipes.