
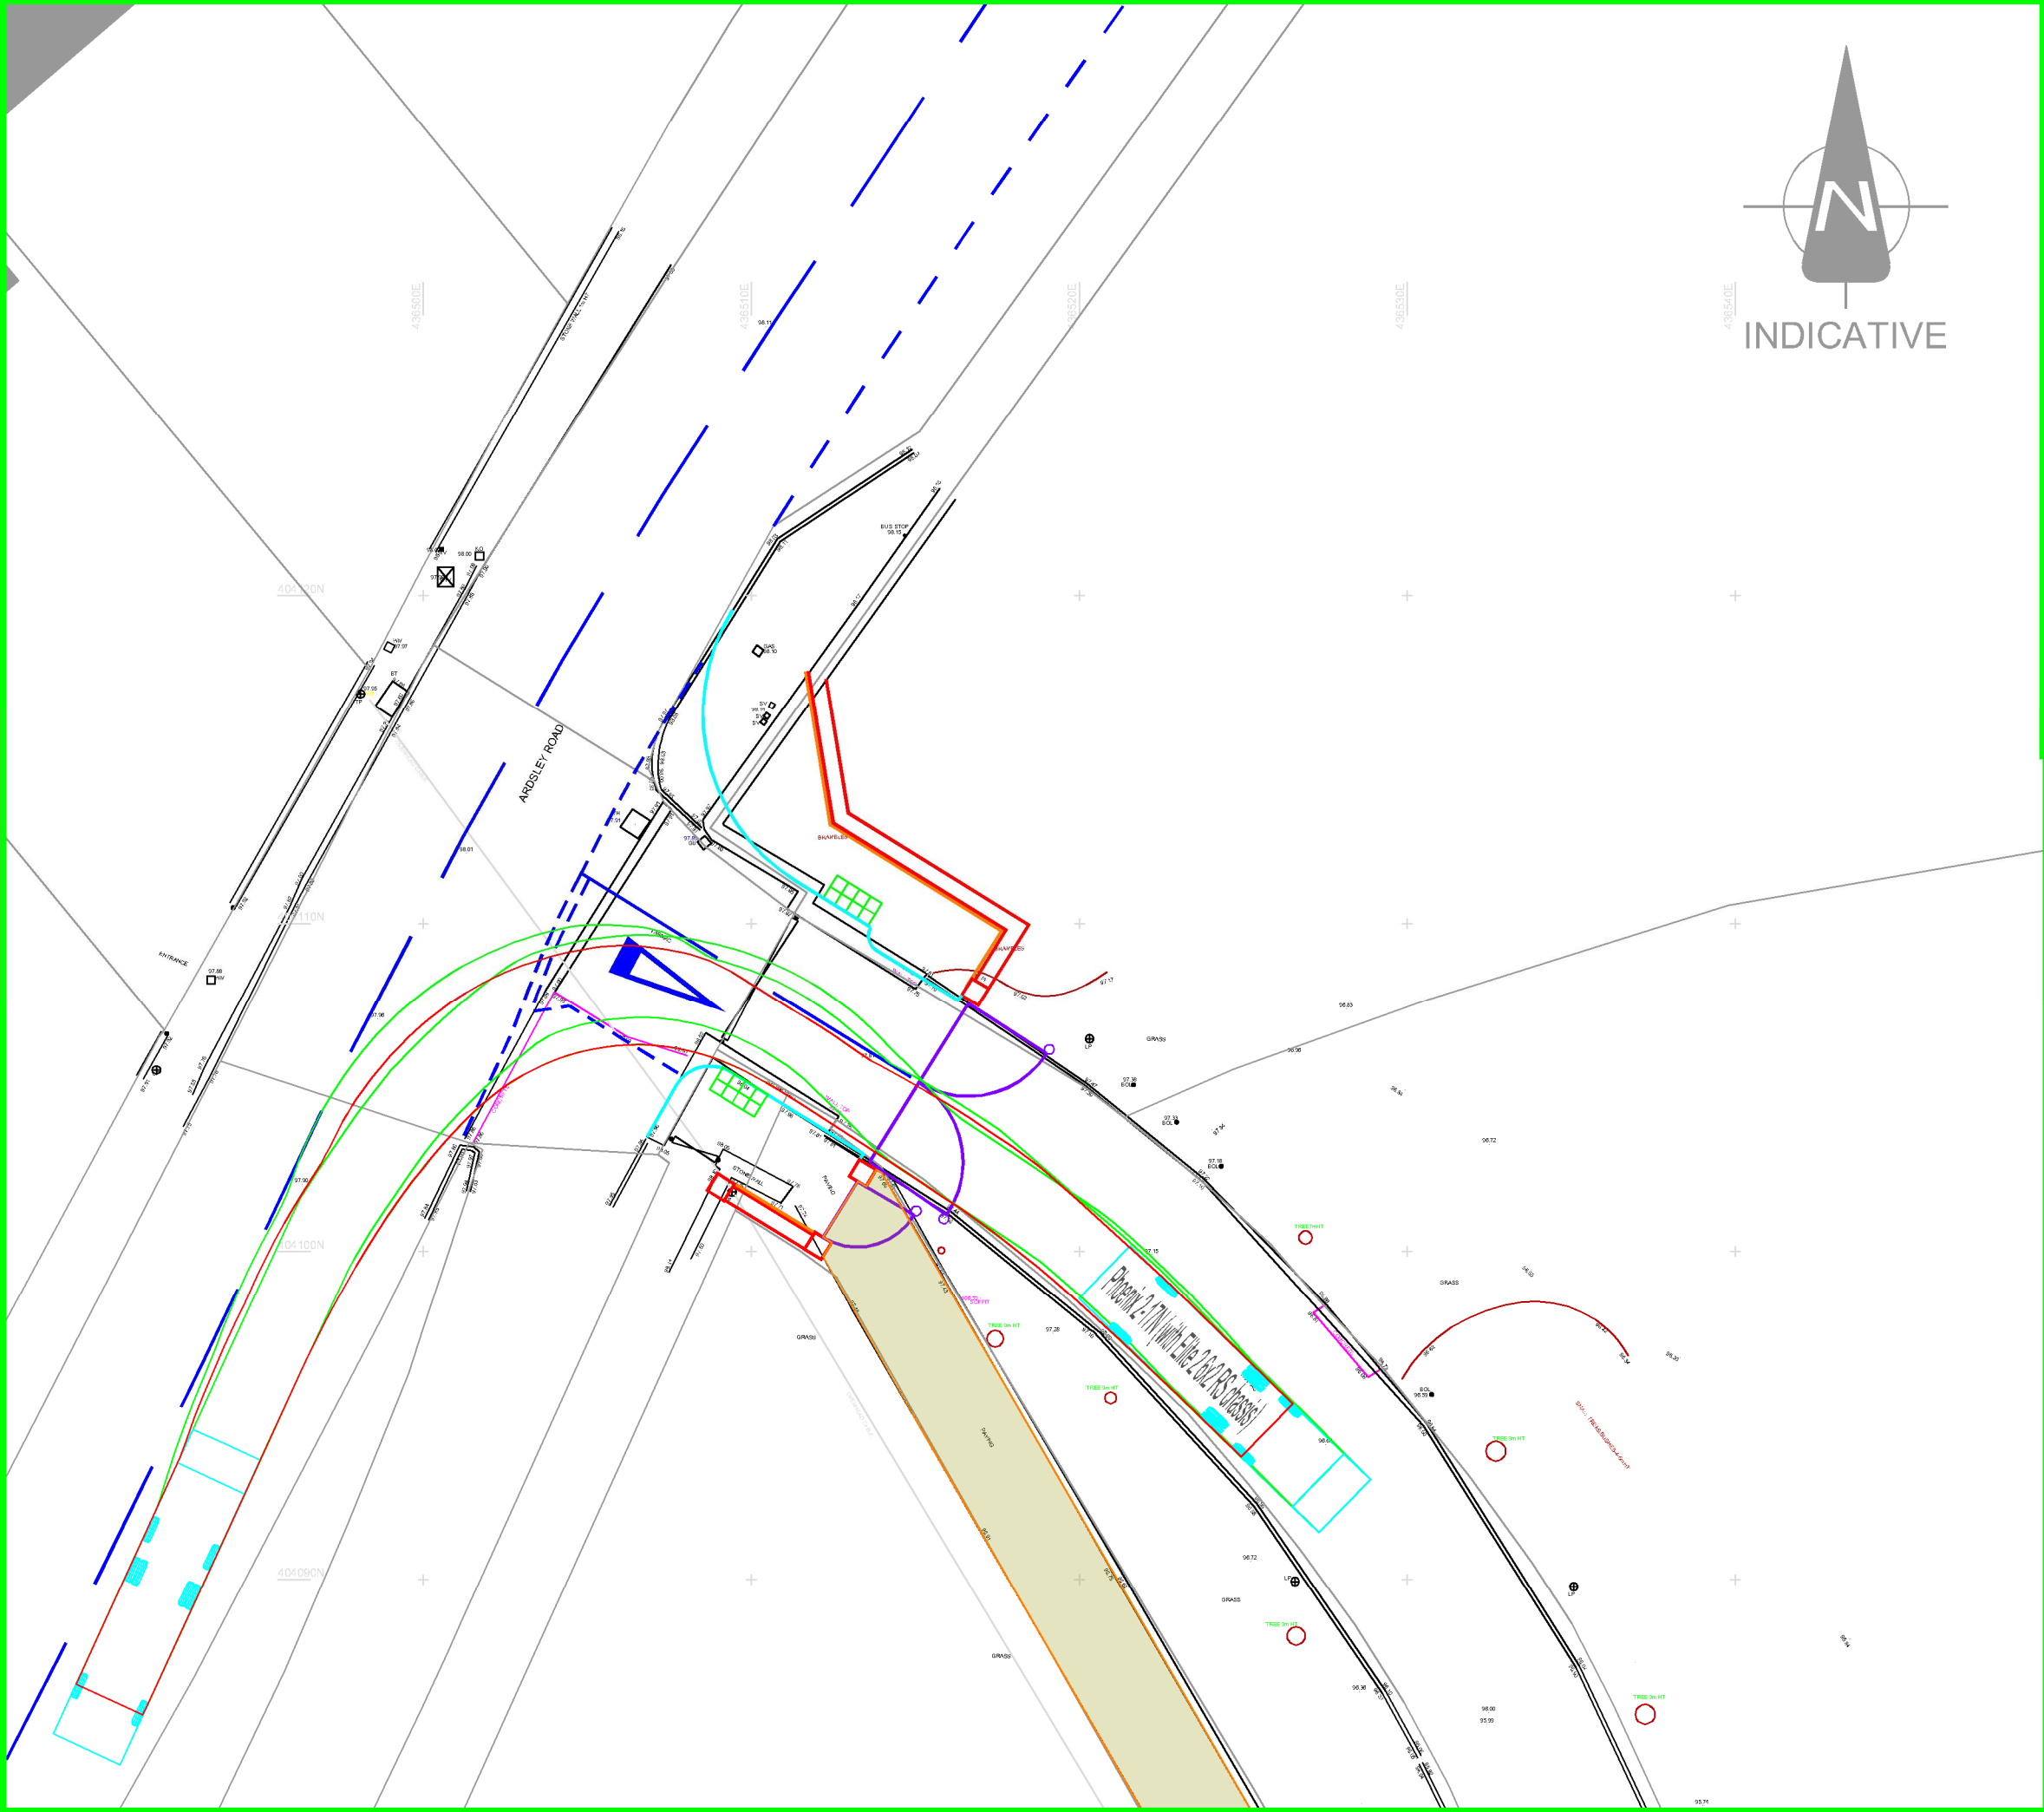


Phoenix 2-17N (with Elite 2 6x2 RS chassis)	10.220m
Overall Length	2.250m
Overall Width	3.707m
Overall Body Height	0.260m
Min Body Ground Clearance	2.250m
Track Width	4.00s
Lock to lock time	7.900m
Kerb to Kerb Turning Radius	

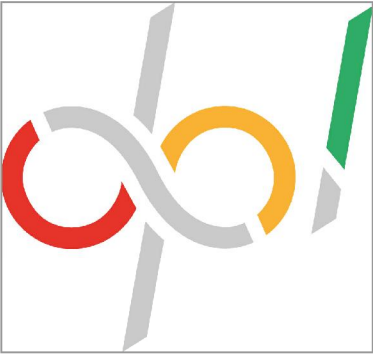

Tel : 01924 684 000 Email : info@devplanning.co.uk
<http://www.devplanning.co.uk>

CLIENT:	NEXUS MULTI ACADEMY TRUST		
PROJECT:	FORMER WORSBROUGH YOUTH CENTRE		
TITLE:	SWEPT PATH ANALYSIS REFUSE VEHICLE EGRESSING SITE		
SCALE @ A3:	NTS	APPROVED: DRS	DATE: 25/05/2023
PROJECT No:	2023293	DRAWING No: DPL SK009	REV: -
© Development Planning Limited			