
Peter Thompson M.B.I.A.T.

Architectural Design Consultant Ltd.
Tel & Fax: 01226 201391
Mobile: 07973 251730
e-mail: peter-thompson@hotmail.co.uk

Linwood
Barnsley Road
Dodworth
Barnsley S75 3JR

PROPOSED GARAGE
SOUTH GROVE HOUSE
SOUTH GROVE HOUSE
HOYLAND
SITE PLAN :500@A4 Rev B

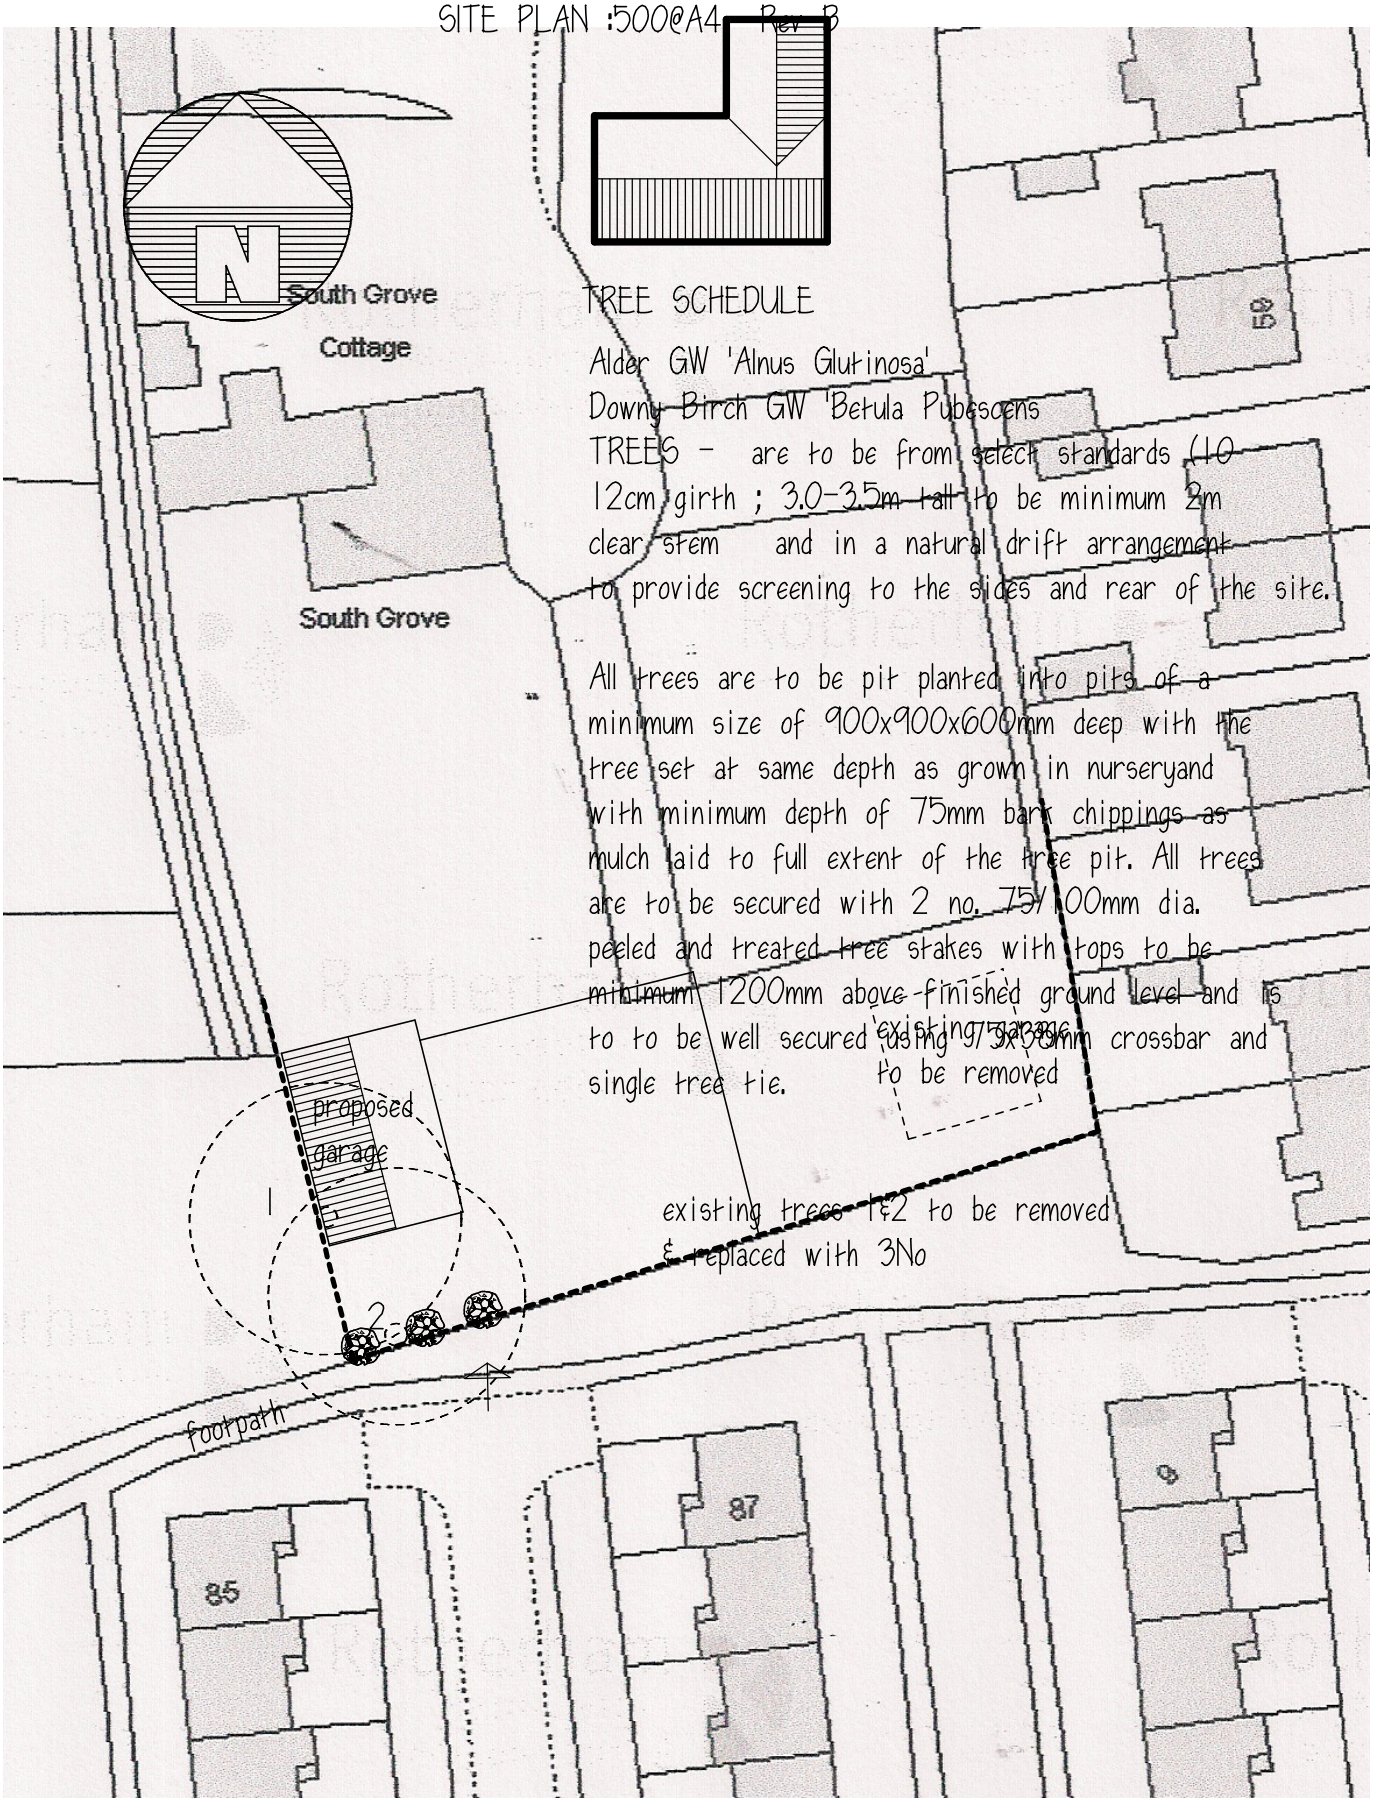

TREE SCHEDULE

Alder GW 'Alnus Glutinosa'
Downy Birch GW 'Betula Pubescens
TREES - are to be from select standards (10-12cm girth ; 3.0-3.5m tall to be minimum 2m clear stem and in a natural drift arrangement to provide screening to the sides and rear of the site.

All trees are to be pit planted into pits of a minimum size of 900x900x600mm deep with the tree set at same depth as grown in nurseryand with minimum depth of 75mm bark chippings as mulch laid to full extent of the tree pit. All trees are to be secured with 2 no. 75/100mm dia. peeled and treated tree stakes with tops to be minimum 1200mm above finished ground level and is to to be well secured using 75x50mm crossbar and single tree tie.

existing trees 1&2 to be removed & replaced with 3No