



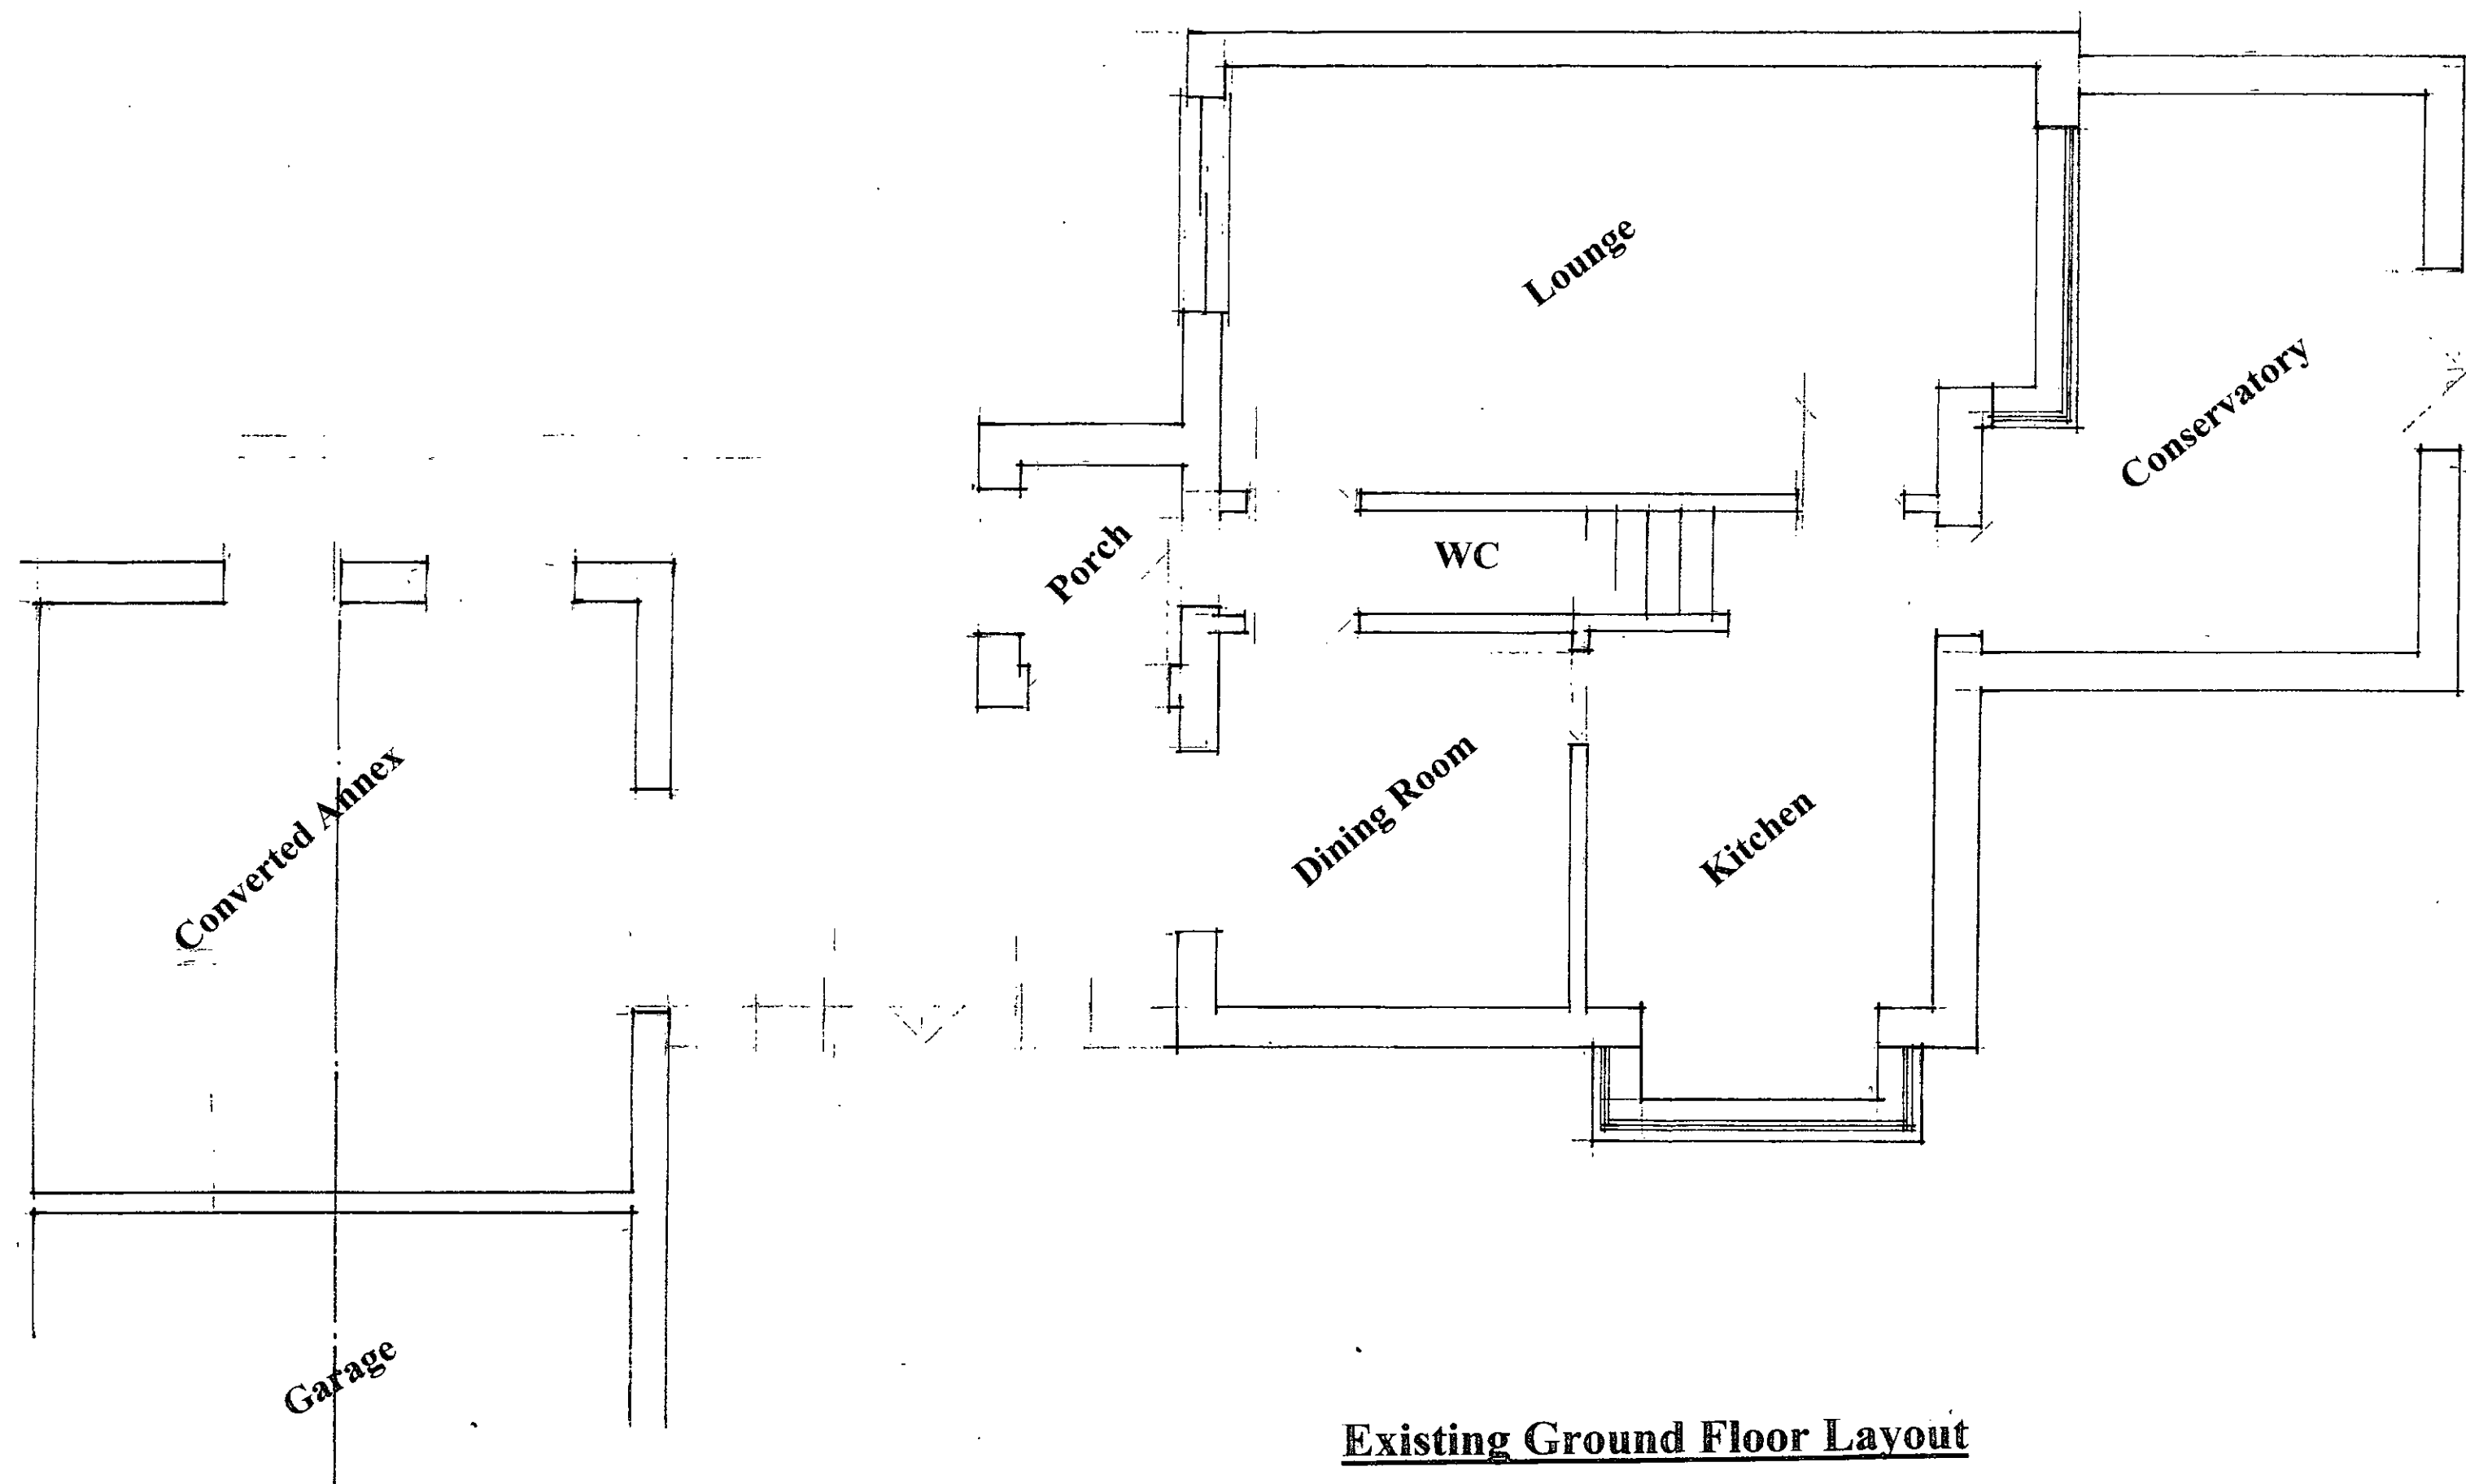


Existing Ground Floor Layout

1 : 50

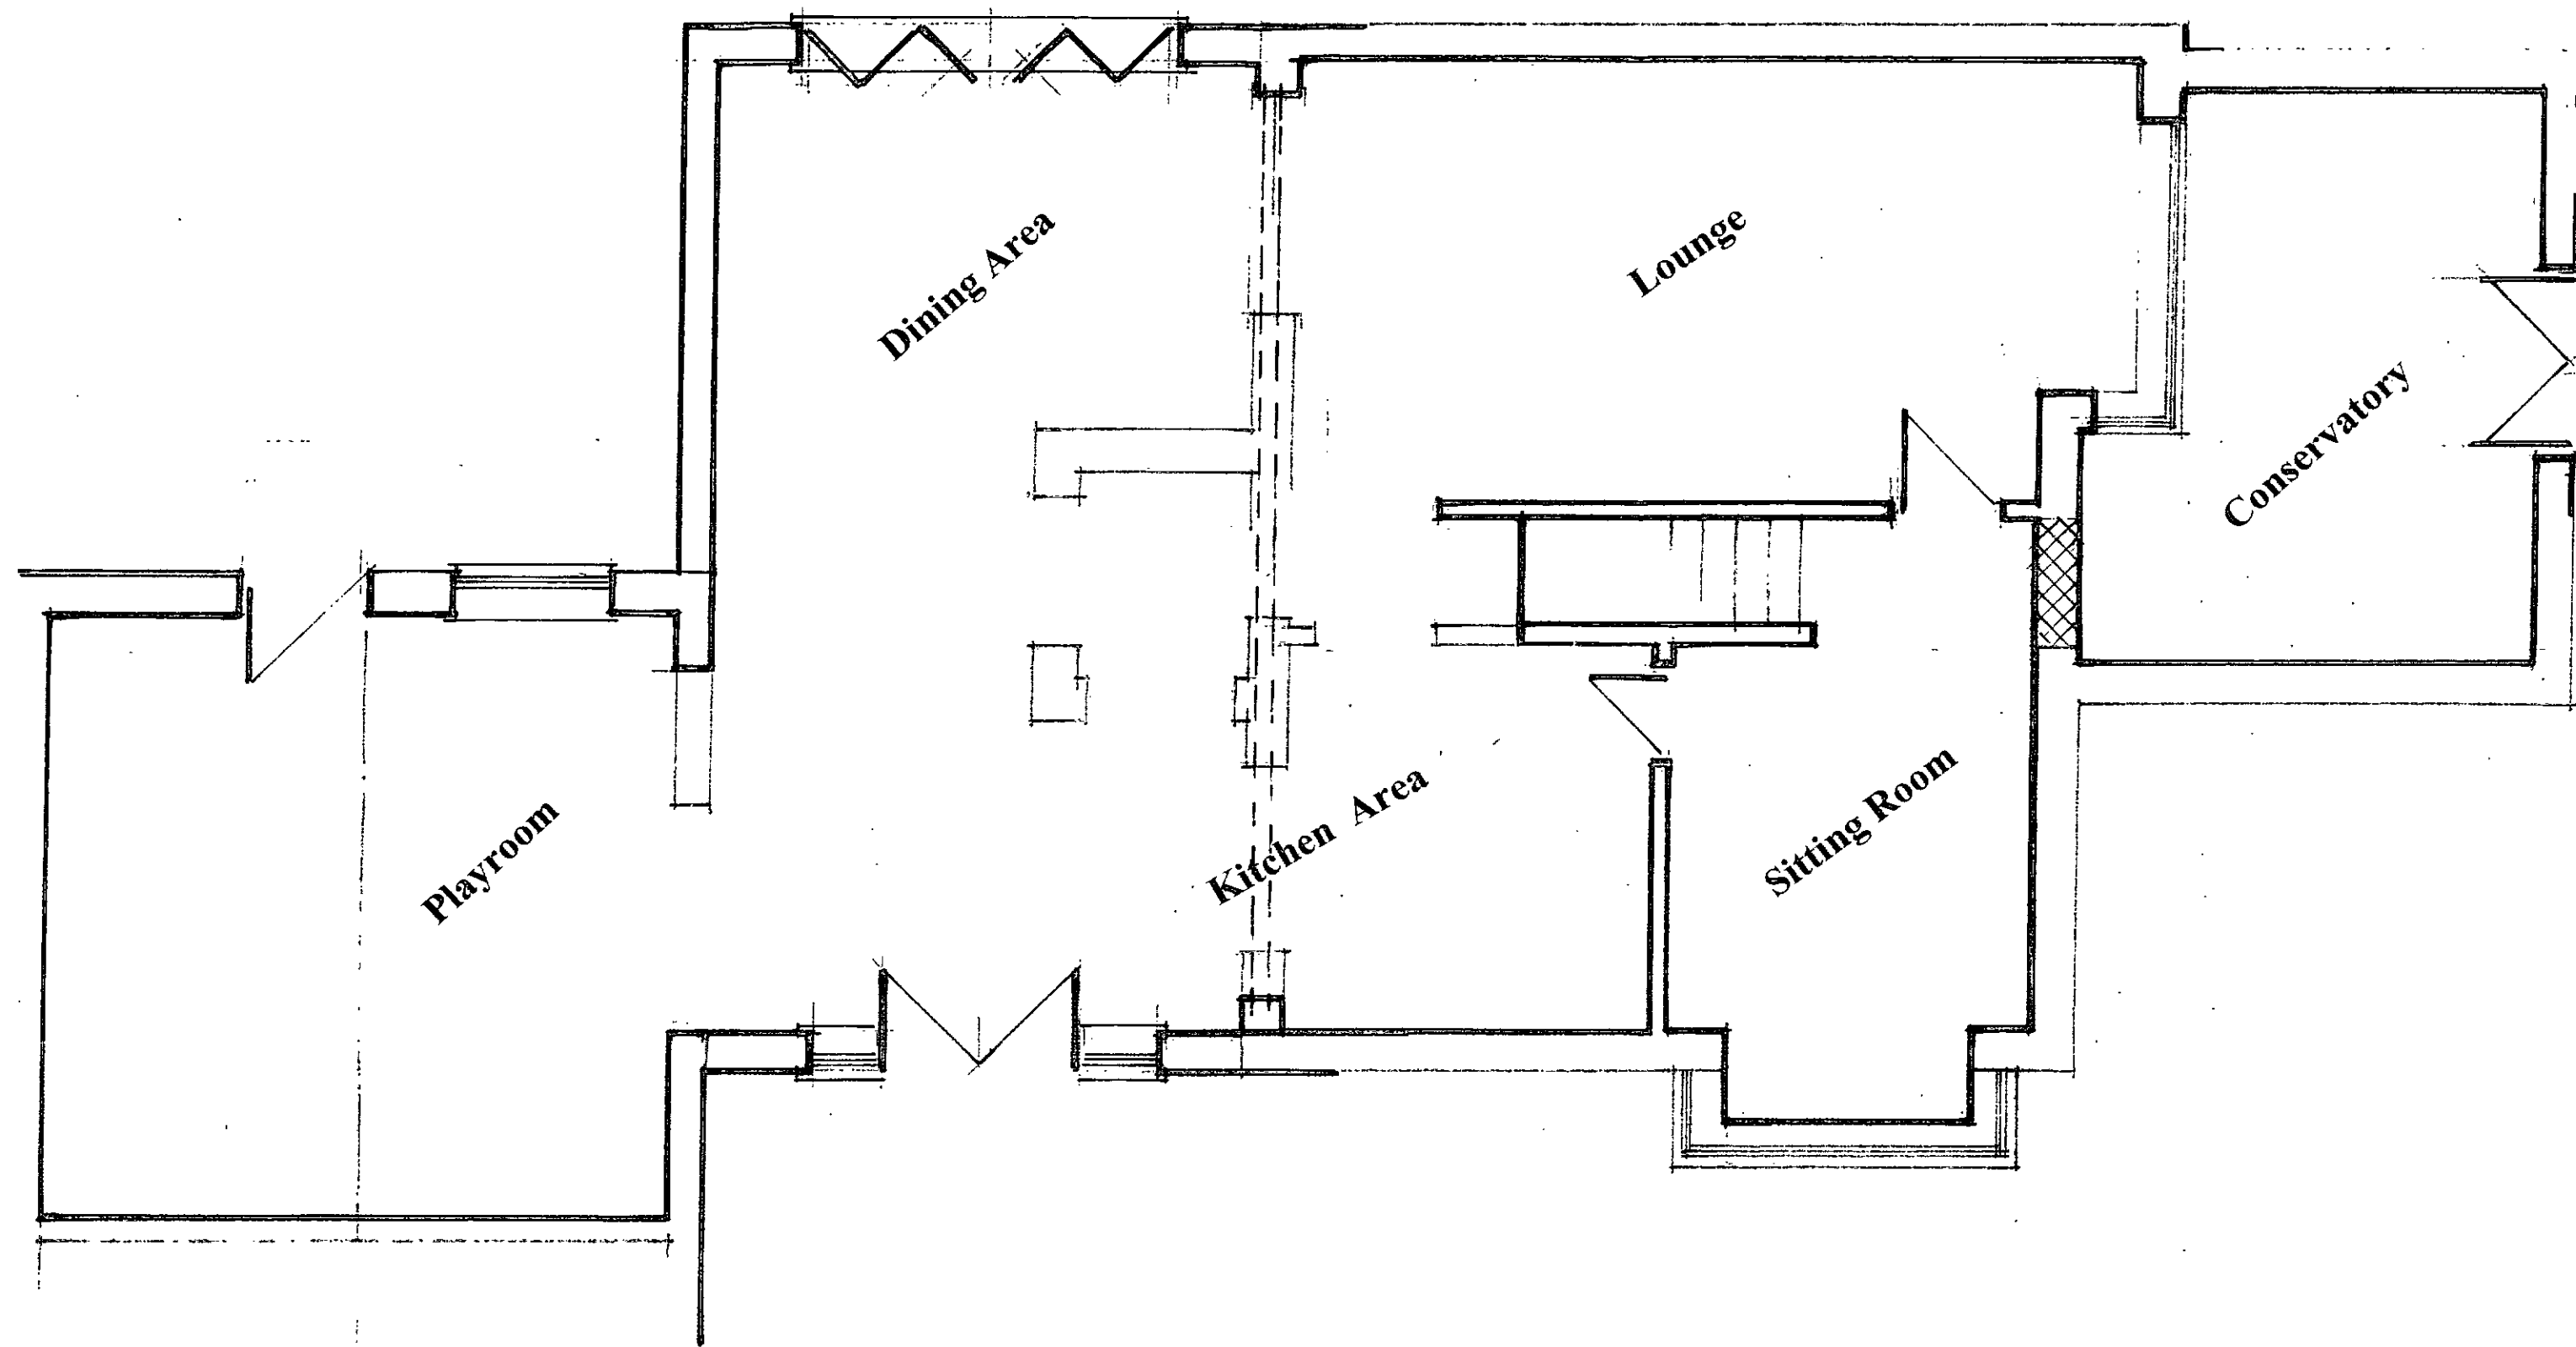


Proposed Ground Floor Layout


1 : 50

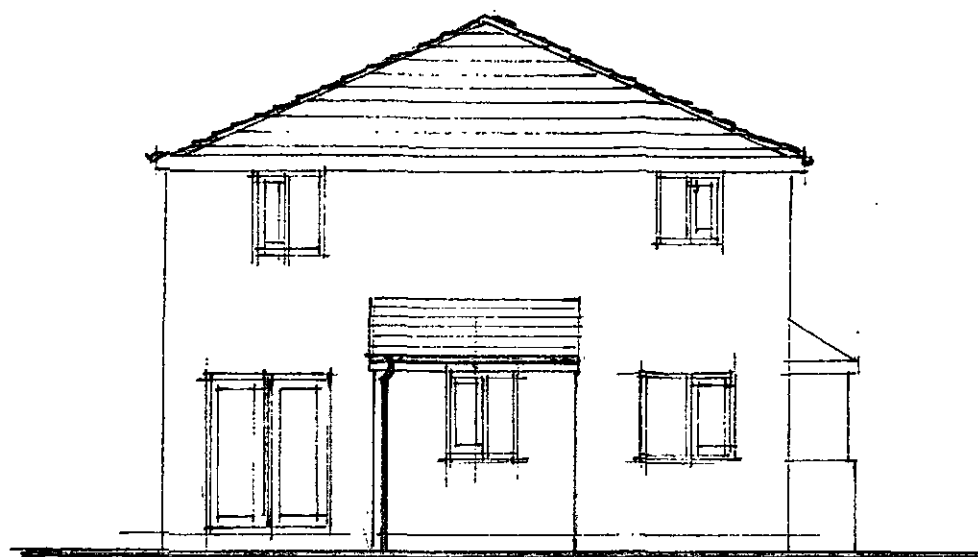

Existing Elevation on 3

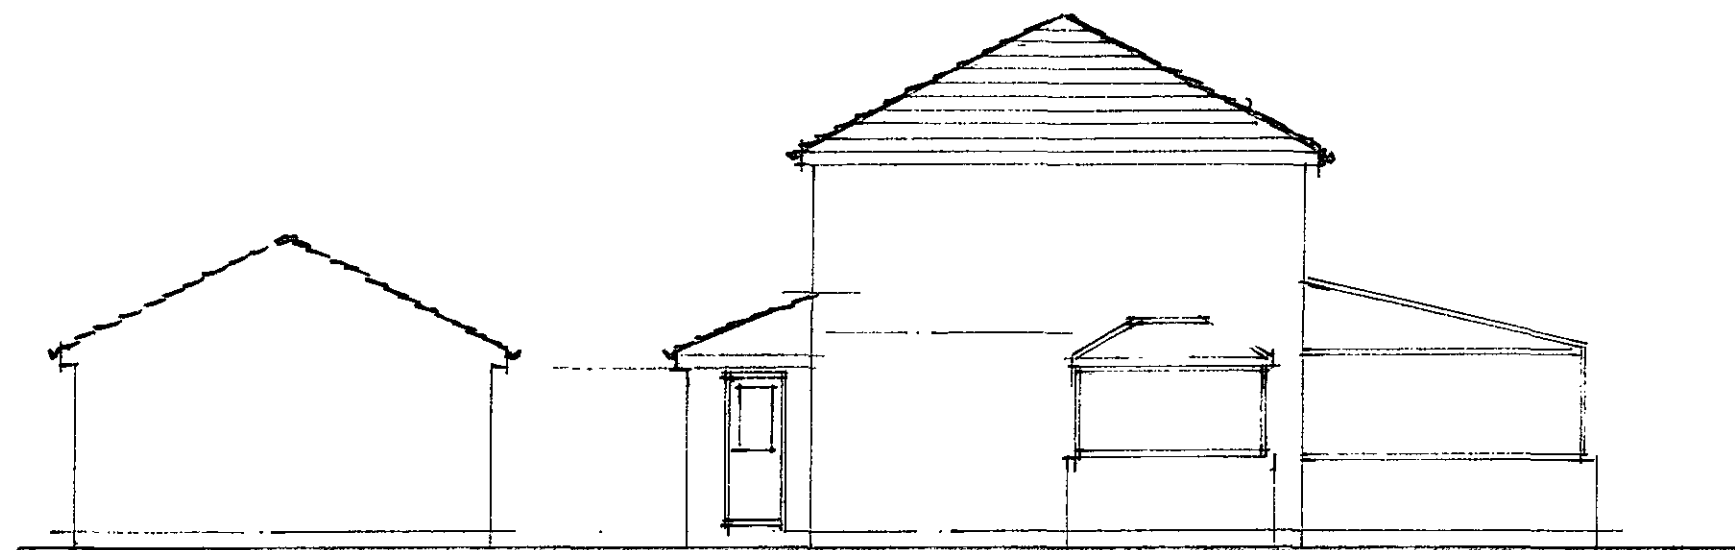


Existing Elevation on 1

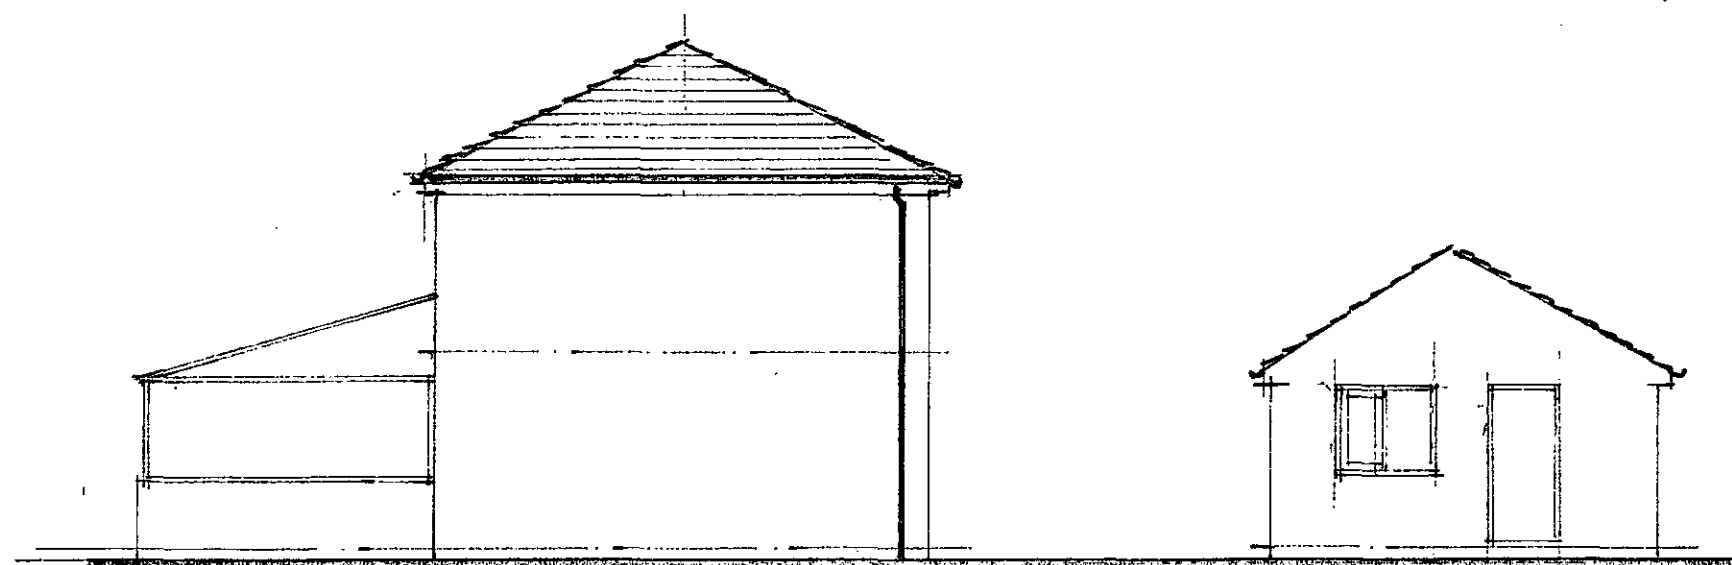


Existing Elevation on 2

1 : 100


Existing Elevations.

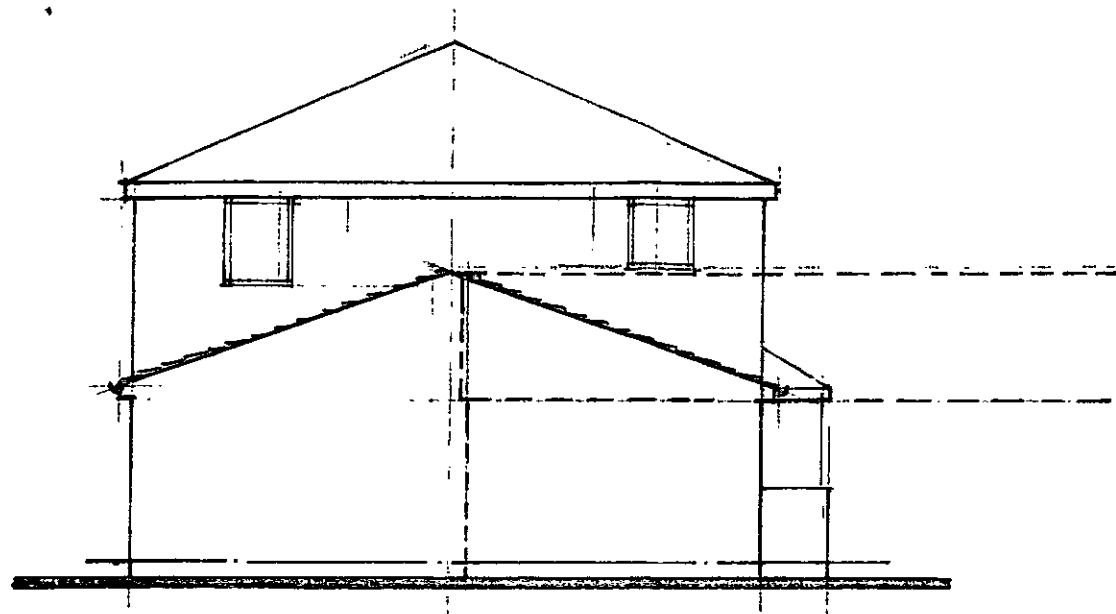

Proposed Elevation on 3

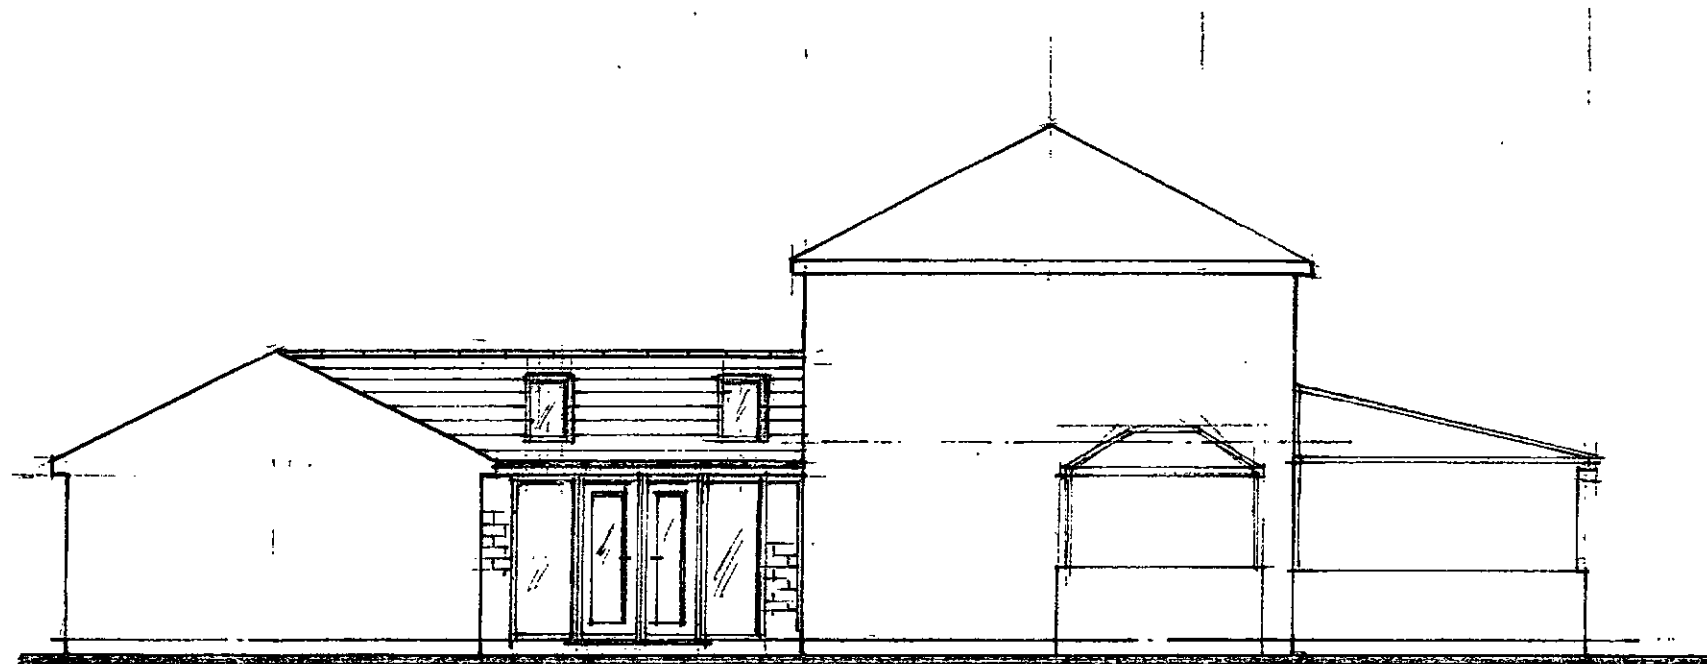

Proposed Elevation on 1

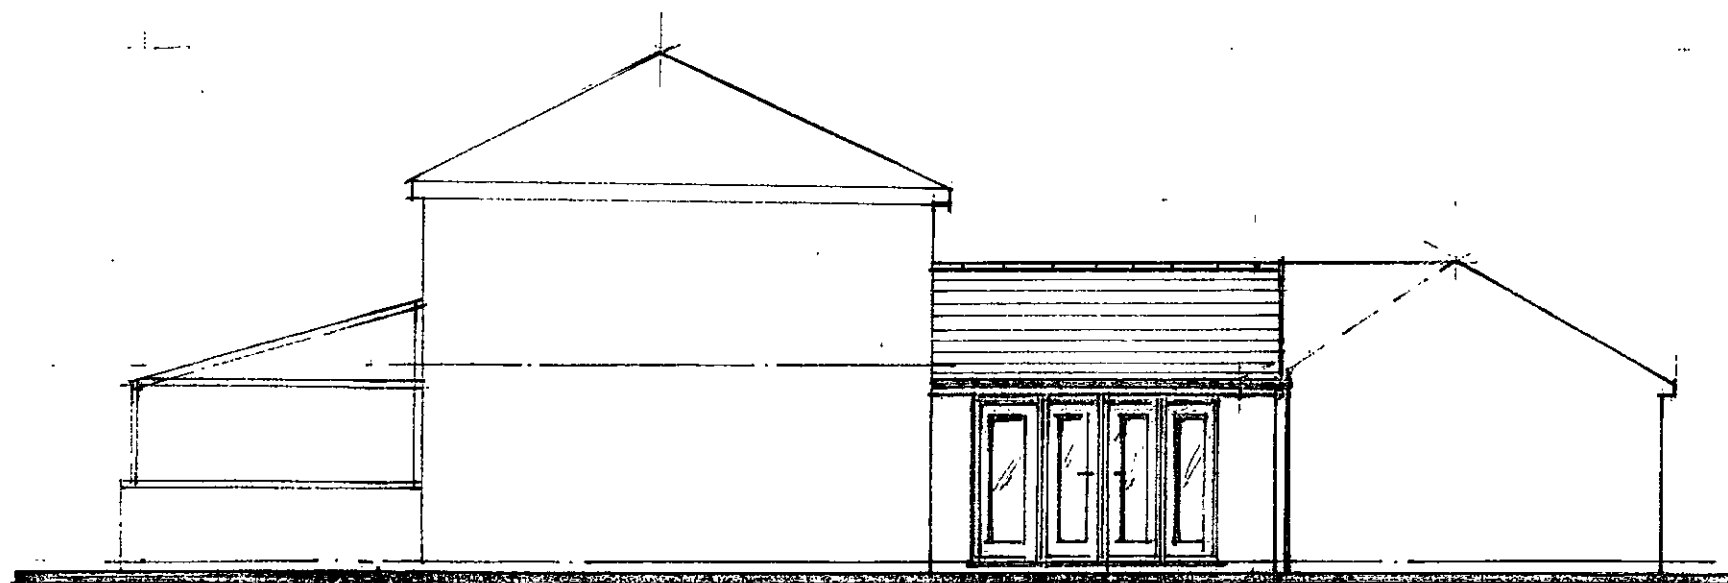

Proposed Elevation on 2

Proposed Elevations.

1 : 100

