



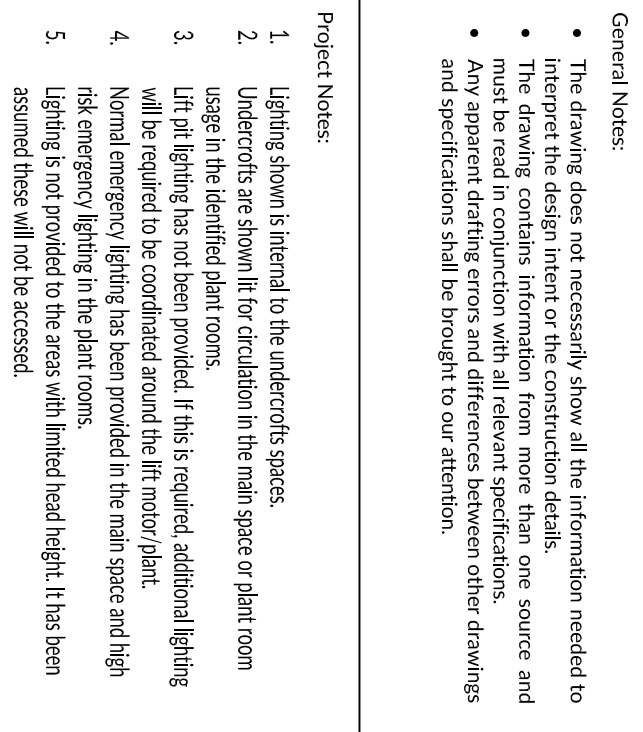

2  
1:50

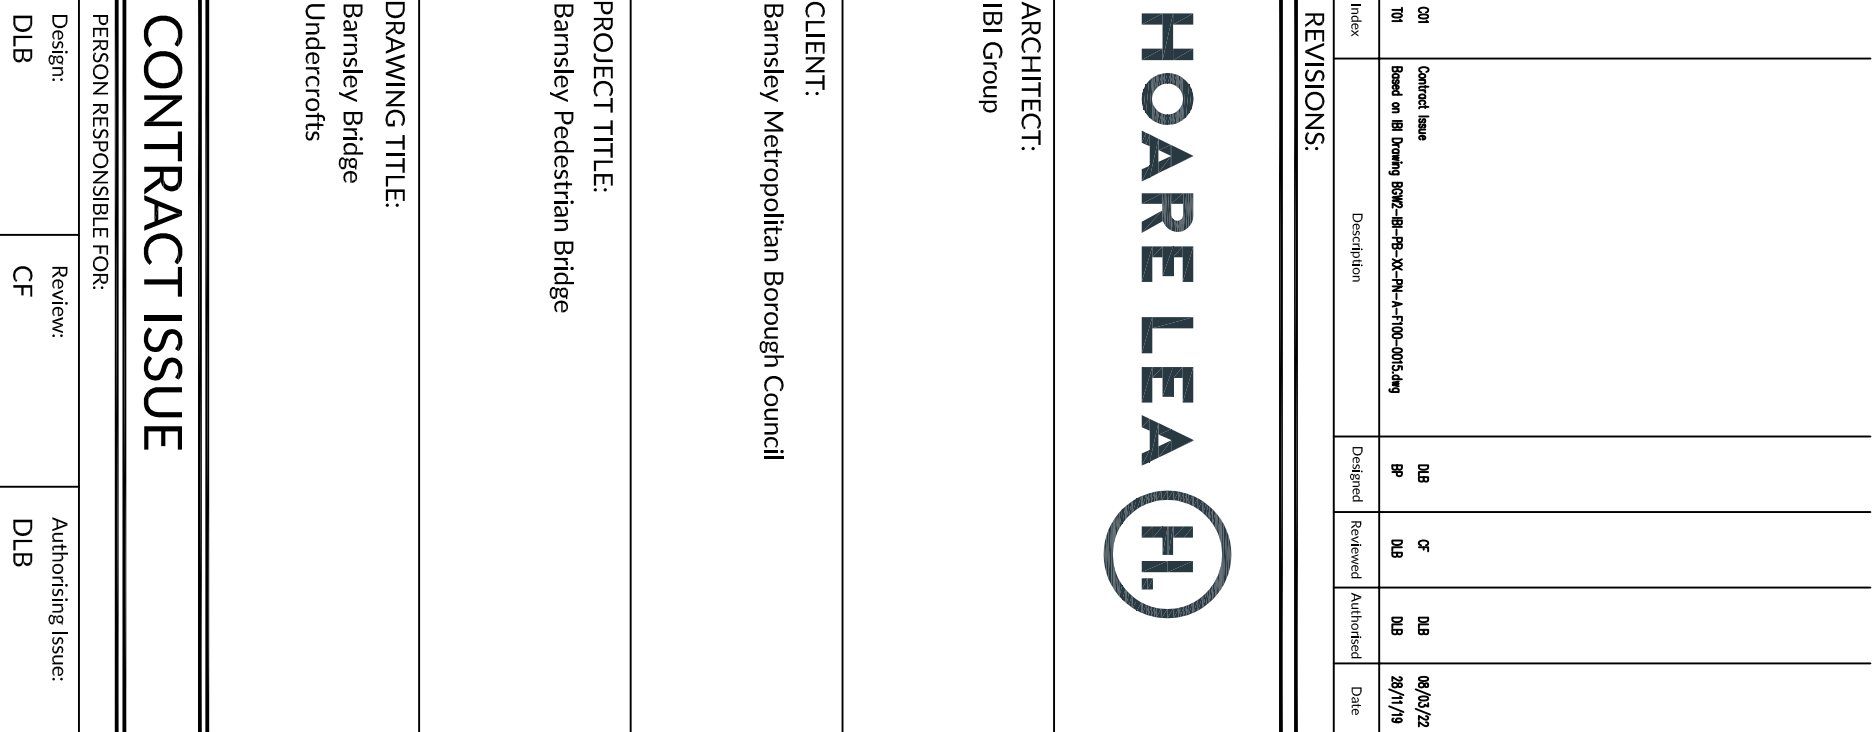

1  
1:50