






2 Site
1 : 100

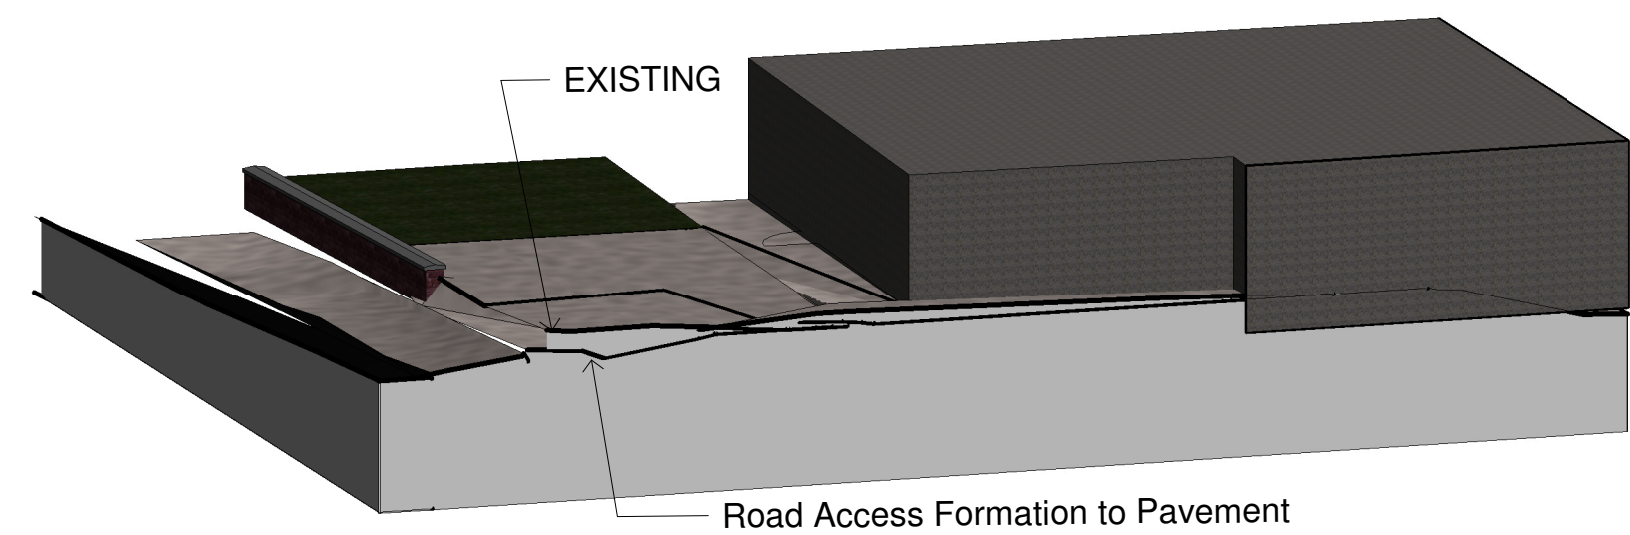

1 3D Site Access Levels

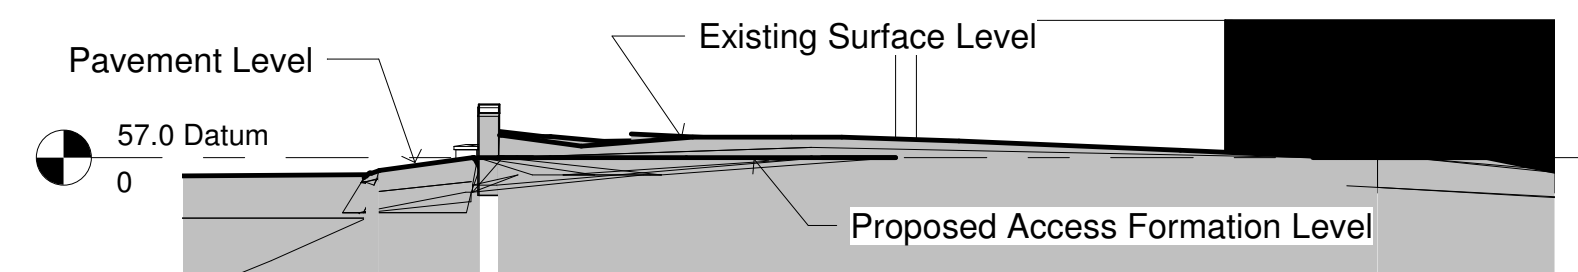

3 Section
1 : 100

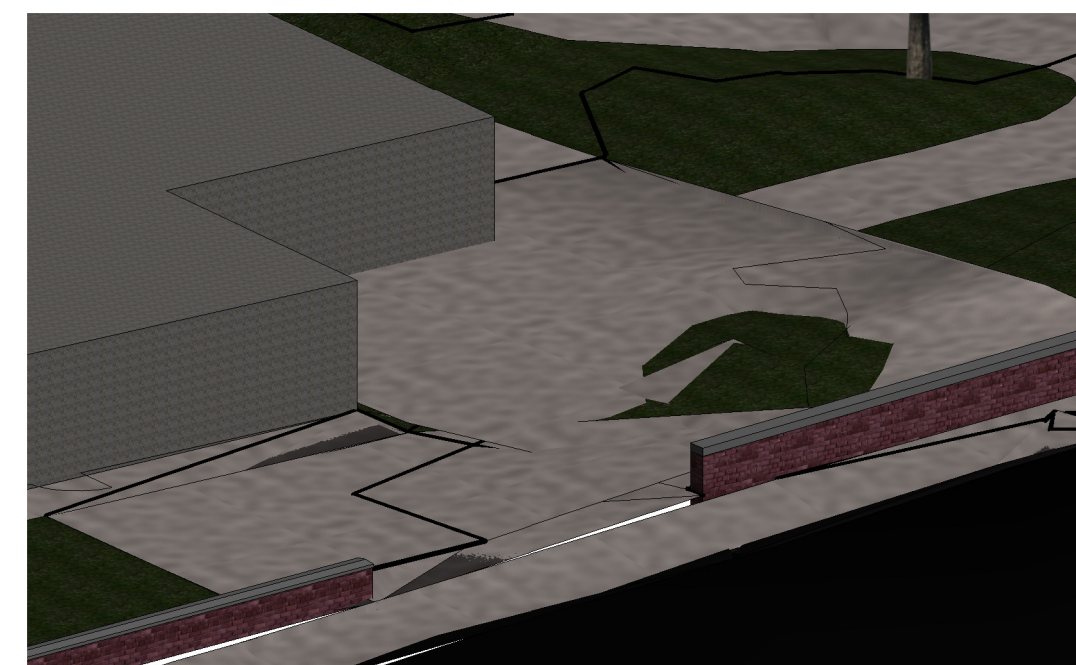

4 3D Access



PROJECT		
Smart Inovation Center		
TITLE		
Sections, 3d Levels from topo survey with new access		
CLIENT		
Di Steele		
DRAWN BY KO	CHECKED BY LO	DATE 20/09/2018
SCALE (@A2) 1 : 100	PROJECT NUMBER RBA	
DRAWING NUMBER A101		