

STREET SCENES | MAPPLEWELL, BARNSLEY

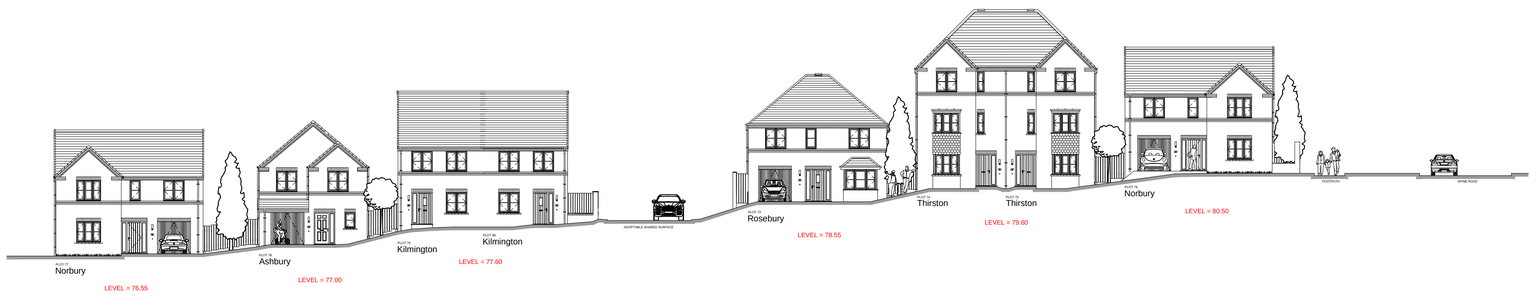

STREET SCENE A-A




STREET SCENE B-B

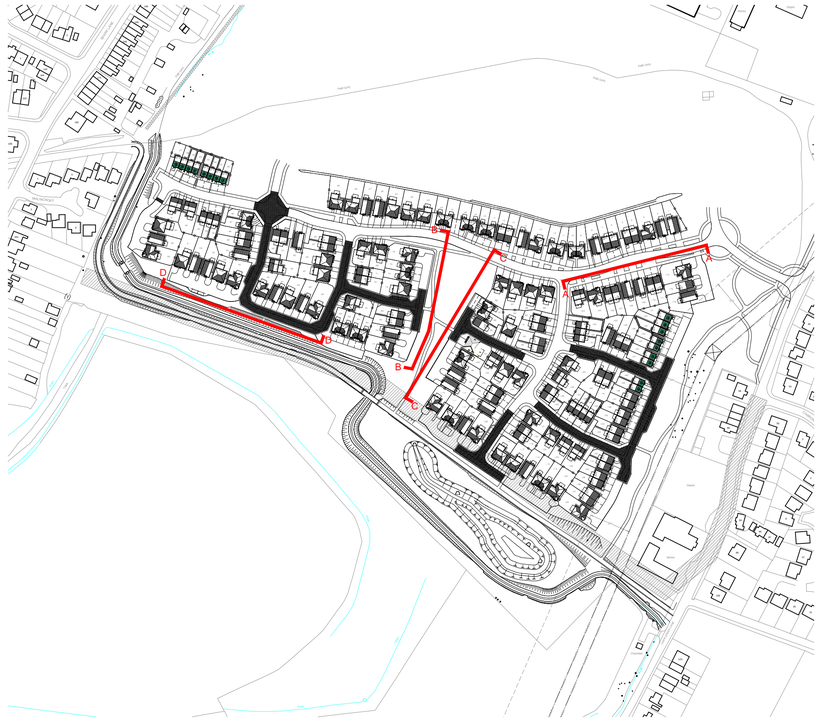



STREET SCENE C-C

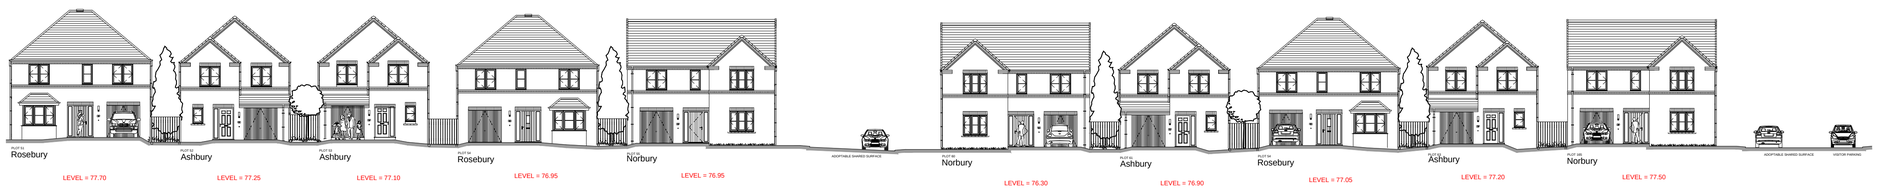

STREET SCENE D-D

N

Please Note:
Floor levels as shown on Street scenes are for illustrative purposes only, finished floor levels do not represent what will be built. Please refer to engineering design for finished floor levels.

Revision notes:

Rev:	Date:	Revision:
A	11.08.2015	Finished floor levels added

Drawing Number:
1512:04

Client:
BEN BAILEY HOMES

Project:
PROPOSED RESIDENTIAL DEVELOPMENT
MAPLEWELL, BARNSLEY

Drawing Title:
STREET SCENES

Date:
JULY 15

Scale @ A1:
1:200

Revision:
A

STEN Architecture Ltd
Suite 10, Unit 3,
Benton Office Park,
Bennett Avenue,
Horbury,
Wakefield,
WF4 5RA
Telephone: 01924 669424

Web: www.sten-architecture.co.uk
Twitter: @STEN_arch
Facebook: stenarchitectureltd
Linkedin: Sten Architecture

STEN ARCHITECTURE