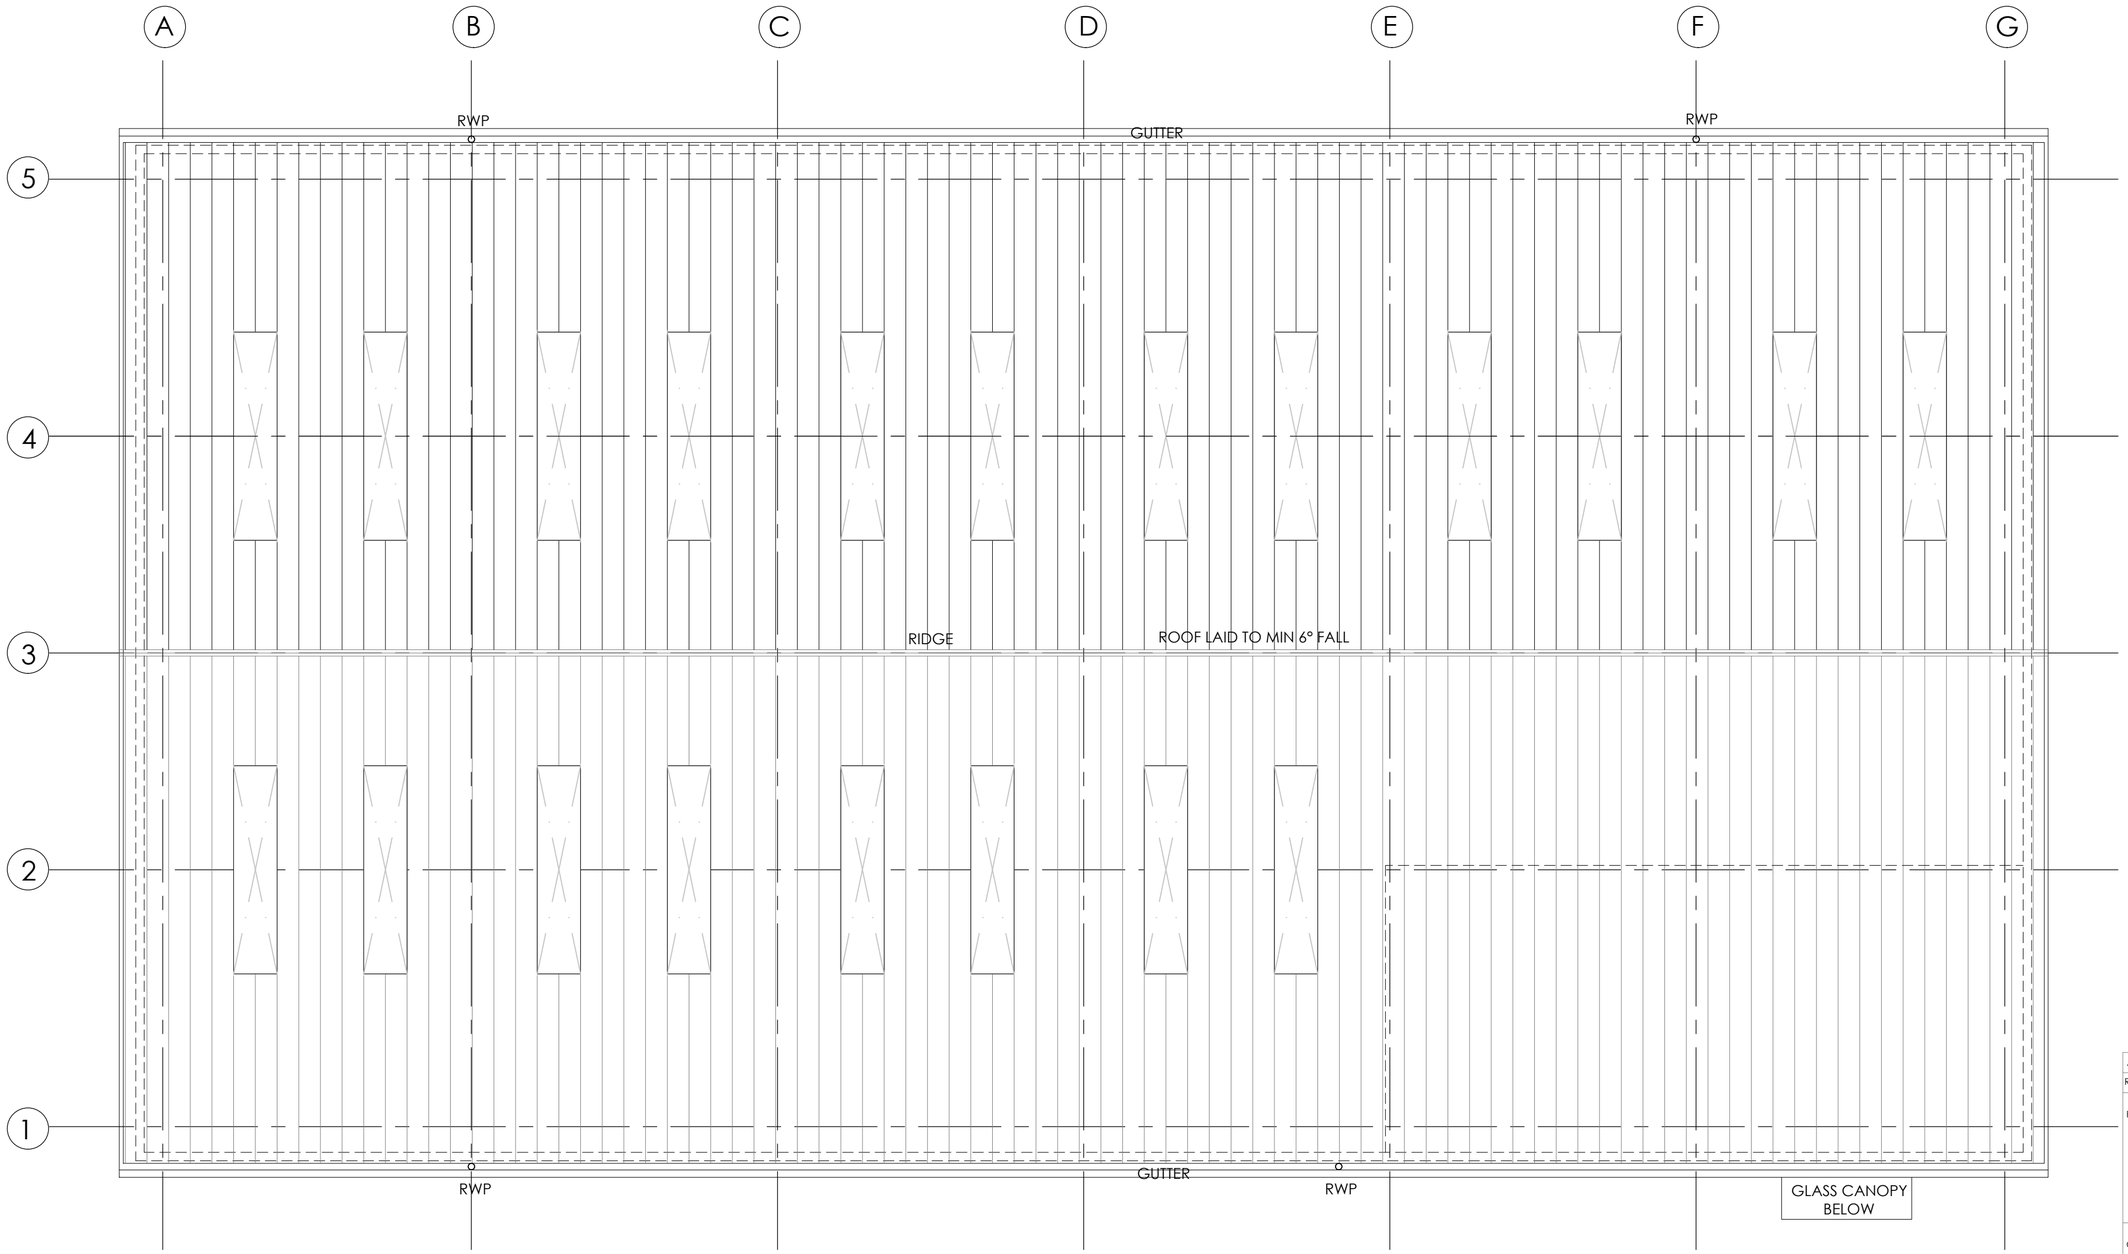

ROOF TO HAVE TRIPLE SKIN NON FRAGILE ROOF LIGHTS EQUIVALENT TO 10% WAREHOUSE FLOOR AREA (shown indicatively)

PROPOSED ROOF PLAN

Rev	Date	Description	Rev By	Chk'd By
A	27.06.18	Glass canopy updated to suit GA plan.	AT	JAI

Project Title	Proposed Development Unit 5A Ashroyd Business Park Junction 36 M1 Barnsley S74 9SB				
Client	Network Space Ltd				
Status	Planning				
Scale	1:100	Drawing Size	A2		
Date	March 2018	Drawn By	AT	Checked	DT
Drawing Title	Proposed Roof Plan - Unit 5A				
Job-Dwg No	14698C-125	Rev	A		

2 St. Johns North,
Wakefield, WF1 3QA
t. 01924 291800

Carvers Warehouse, 77 Dale Street,
Manchester, M1 2HG
t. 0161 2388555

The Old Rectory, 79 High Street,
Newport Pagnell, MK16 8AB
t. 01908 211577

101 London Road,
Reading, RG1 5BY
t. 0118 9507700

10 Gees Court, St Christophers Place,
London, W1U 1JJ
t. 0207 4091215

THE HARRIS PARTNERSHIP
ARCHITECTS
www.harrispartnership.com

Proposed Roof Plan - Unit 5A
Scale 1:100 @ A2

0 1000 2000 3000 4000 5000mm
SCALE 1:100

CAD file reference 14698C - 17.0 Drawings\100 Series-Planning

This drawing is copyright and may not be reproduced in whole or part without written authority. Do not scale off this drawing.