
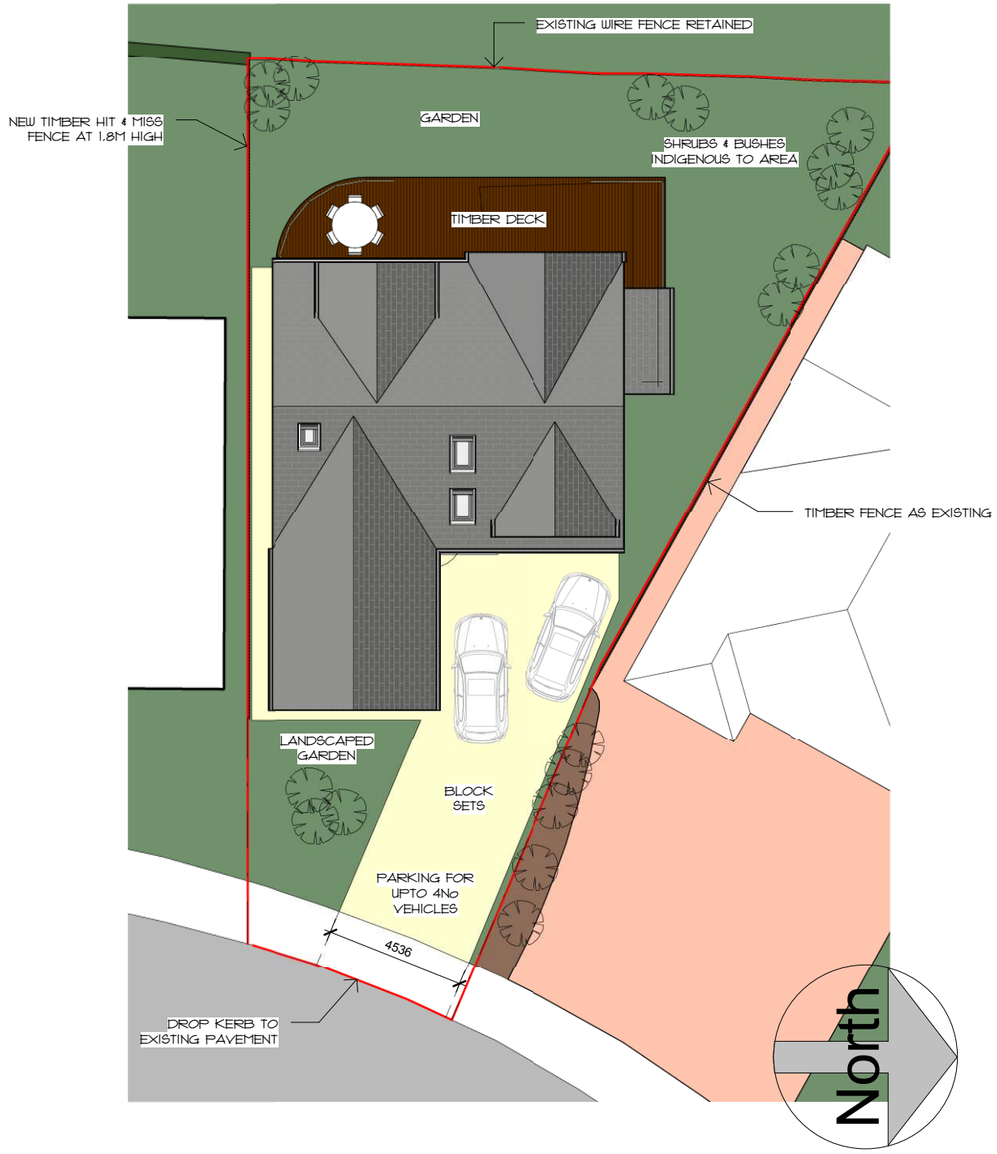


Site Plan

1 : 200

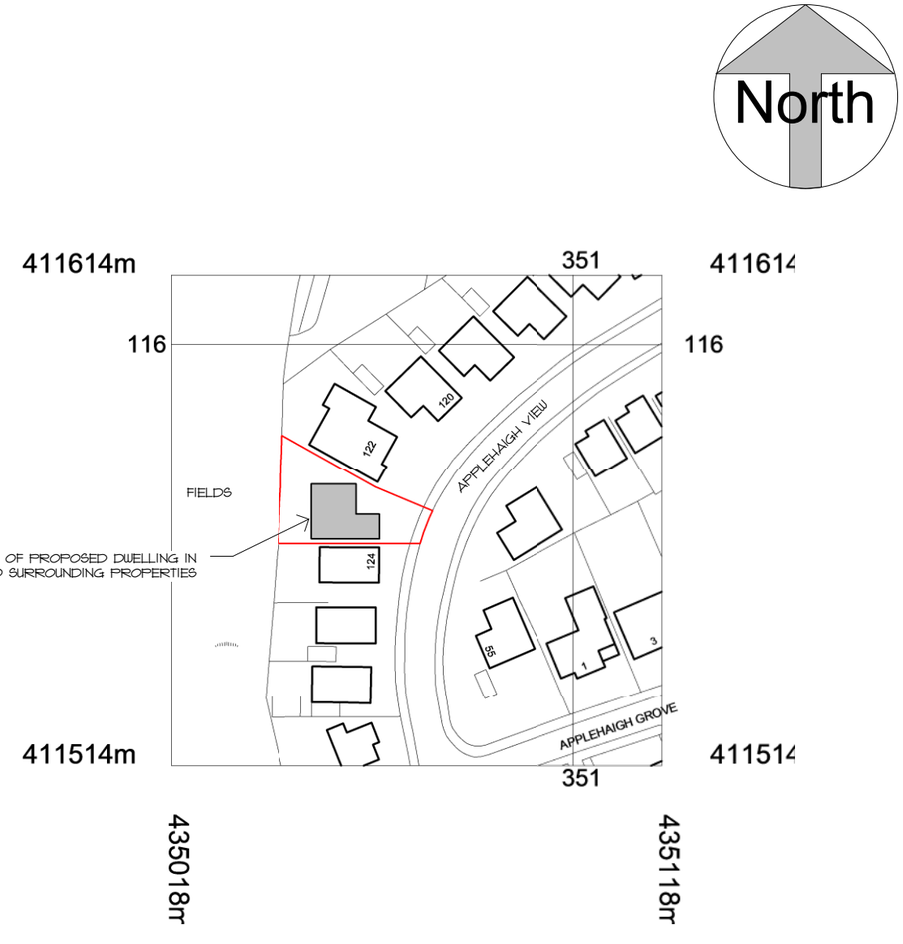

Block Plan

1 : 1250

0	SCALE 1:50	5m
0	SCALE 1:100	10m
0	SCALE 1:200	20m
0	SCALE 1:500	50m
0	SCALE 1:1250	125m

Cadvis3d
....making dreams happen
ARCHITECTURAL DESIGN SERVICES

Tel: 01484 937123 / 07955 898269
Email: info@cadvis3d.co.uk

© This drawing may not be copied without written prior permission

The Towers, 237 Wakefield Rd, Lepton, Hudersfield, West Yorkshire, HD8 0DH

3-5 Wormalds Yard, 1st Floor, King Street Huddersfield, West Yorkshire, HD1 2QR

w w w . c a d v i s 3 d . c o . u k

project

Residential Dwelling @ Land located between 122 & 124 Applehaigh View, Royston, Barnsley S71 4JG

client

Mr & Mrs Kirk

title

External Landscaping & Block Plan As Proposed

rev	date	dr	app	notes

scale: As indicated	drawn: PSI	apprv: RK
date: AUGUST 2013	path: G:\work docs\Architectural Jobs\1243 - Kirk, Royston\Arch\Proposed\1243-ProposedPlanning.rvt	
status:	PLANNING	
job no: 1243	dwg no: A(10)-03	rev: -