
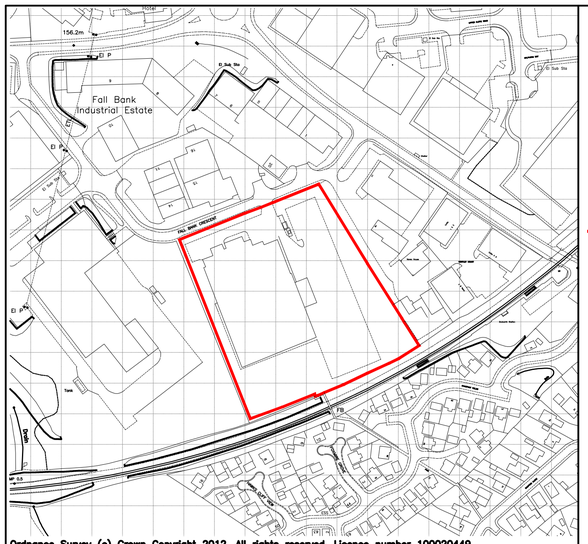



Ordnance Survey (c) Crown Copyright 2012. All rights reserved. Licence number 100020449

LOCATION PLAN SCALE 1:2500

OWNERSHIP AND PROPERTY BOUNDARY

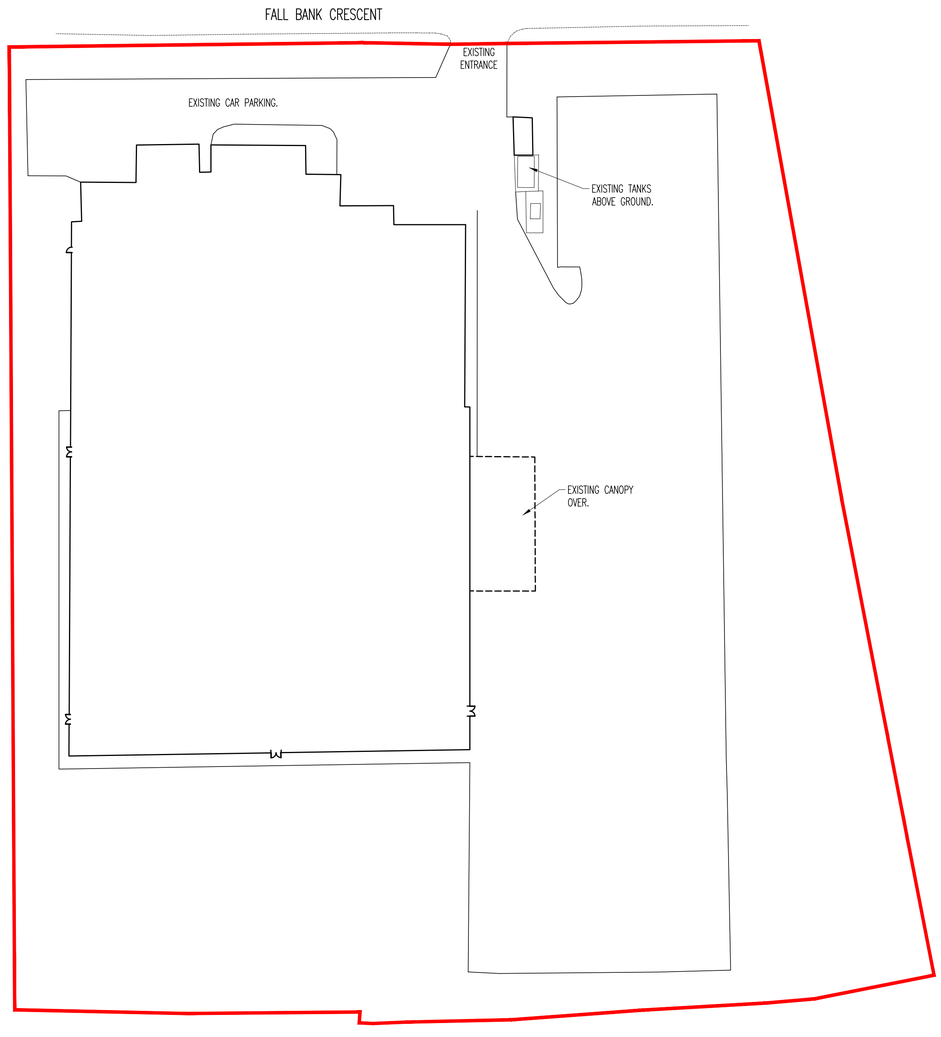

SITE LAYOUT AS EXISTING (FIGURE 3)
SCALE 1:500

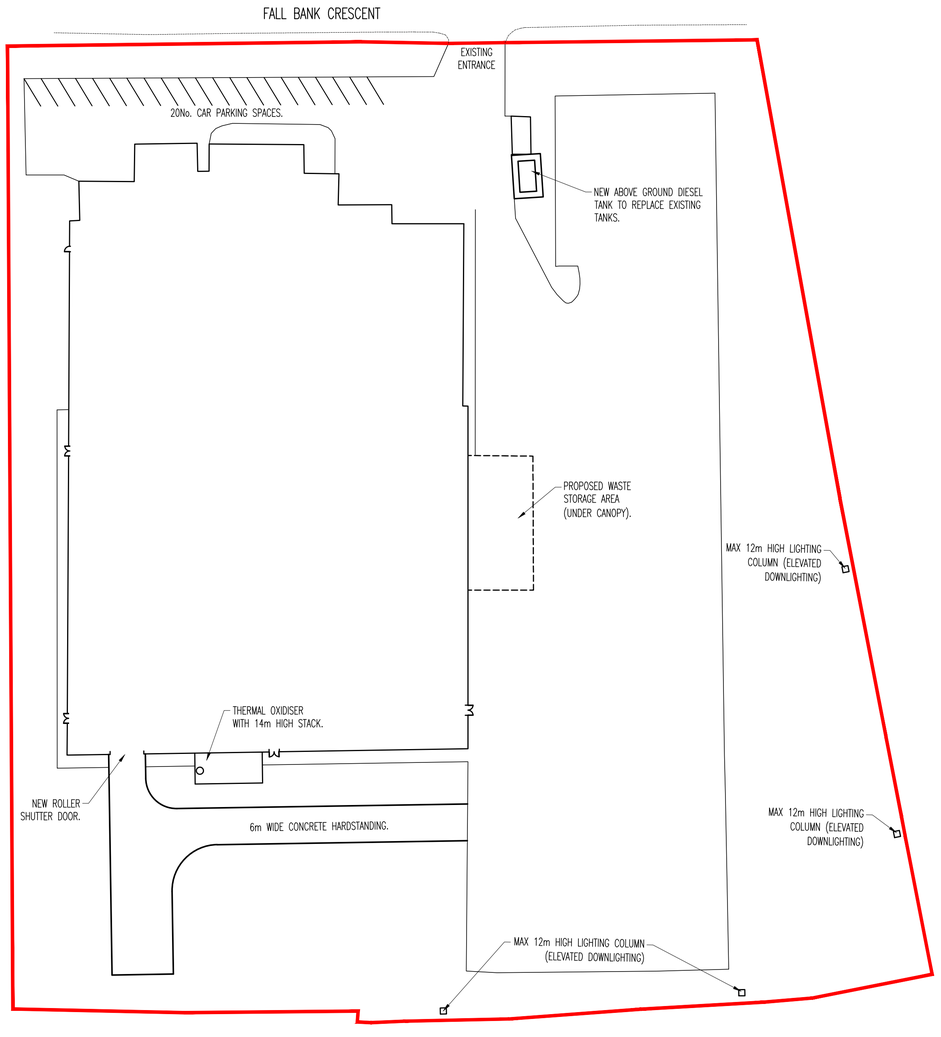

SITE LAYOUT AS PROPOSED (FIGURE 4)
SCALE 1:500

GENERAL NOTES

1. THIS DRAWING IS COPYRIGHT AND THE PROPERTY OF WATERMAN STRUCTURES AND IS NOT TO BE COPIED IN WHOLE OR IN PART EXCEPT UNDER A WRITTEN AGREEMENT.
2. DO NOT SCALE THIS DRAWING. ANY DISCREPANCY IS TO BE REPORTED TO THE ENGINEER IMMEDIATELY.
3. THIS DRAWING IS TO BE READ IN CONJUNCTION WITH ALL ENGINEER'S, ARCHITECT'S OR OTHER RELEVANT DRAWINGS AND SPECIFICATIONS.
4. ALL DIMENSIONS AND LEVELS ARE TO BE CHECKED ON SITE BY THE CONTRACTOR PRIOR TO PREPARING ANY WORKING DRAWINGS OR COMMENCING ON SITE.
5. THE CONTRACTOR MUST ENSURE AND WILL BE HELD RESPONSIBLE FOR THE OVERALL STABILITY OF THE BUILDING/STRUCTURE/EXCAVATION AT ALL STAGES OF THE WORK.
6. ALL WORK BY THE CONTRACTOR MUST BE CARRIED OUT IN SUCH A WAY THAT ALL REQUIREMENTS UNDER THE HEALTH AND SAFETY AT WORK ACT ARE SATISFIED.
7. ALL WORK IS TO BE CARRIED OUT IN COMPLIANCE WITH THE REQUIREMENTS OF THE RELEVANT STATUTORY AUTHORITIES AND REGULATIONS.

Rev	Date	Description	By
A01	27:02:12	FIRST ISSUE	MDB

Amendments

Project
ELG BARNSLEY

Title
PROPOSED
SITE LAYOUT

Client
ELG HANIEL METALS LTD.

Waterman
Structures
Belgrave House 47 Bank Street Sheffield S1 2DR
t 0114 229 8900 f 0114 229 8901
mail@waterman-group.co.uk www.watermangroup.com

Drawing Status
PRELIMINARY

Designed by	SP	Checked by	SP	Project No 11025
Drawn by	MDB	Date	FEBRUARY 2012	
Scales @ A1 work to figured dimensions only	1:500 & 1:2500			Computer File No 11025 STR SA 20 0001.dwg

Publisher	Zone	Category	Number	Revision
STR	SA	20	0001	A01

File Path P:\Projects\11025 FALLBANK BARNSLEY\CAD\20\

A1-IV-Single