




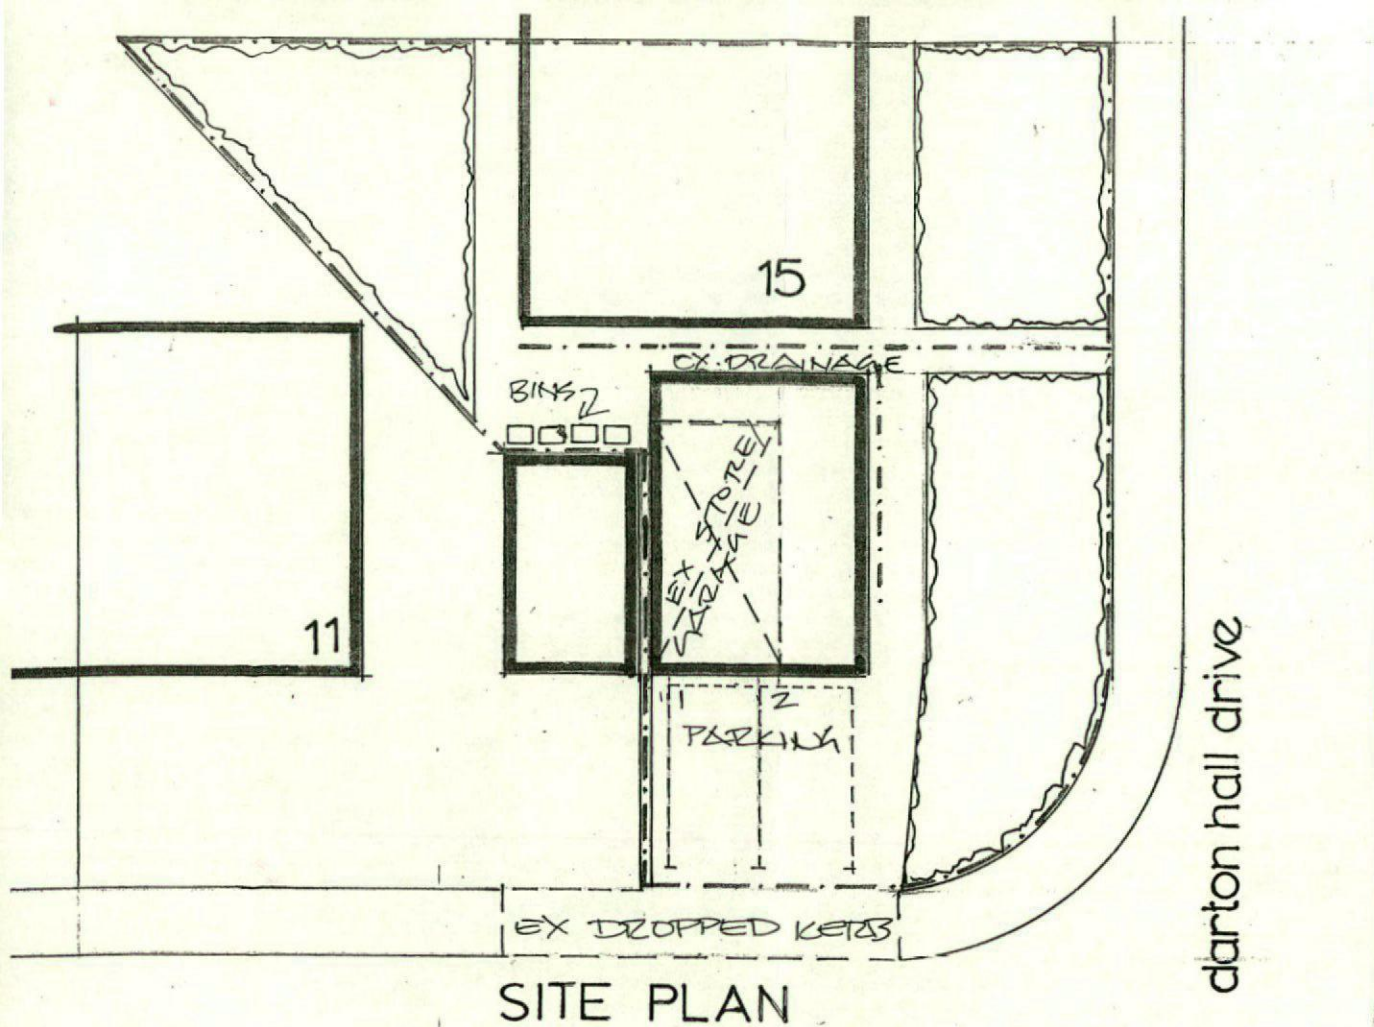


SITE PLAN

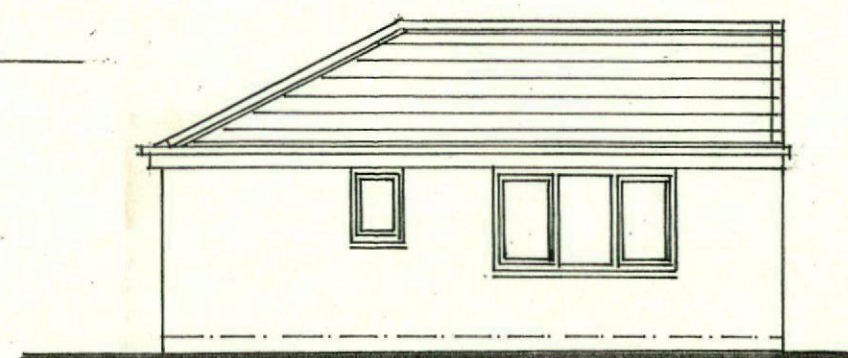


S.E. ELEVATION

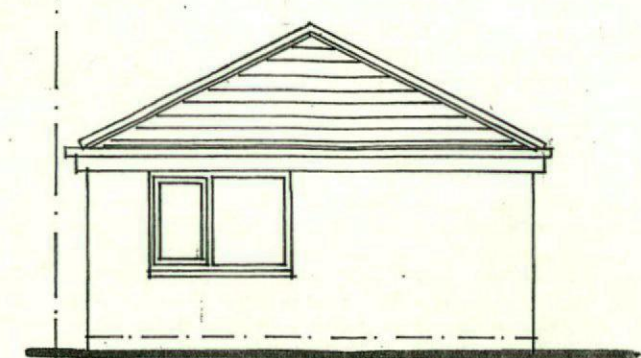


S.W. ELEVATION

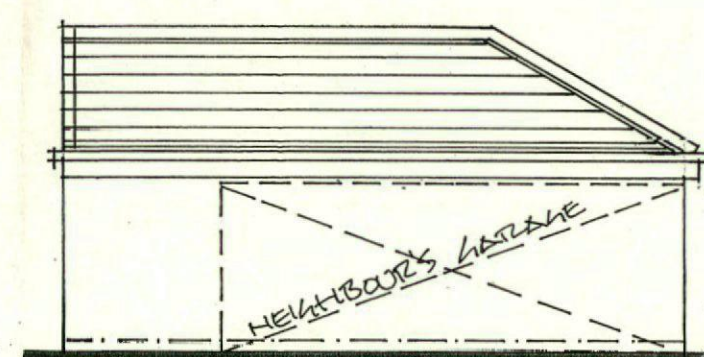



N.W. ELEVATION

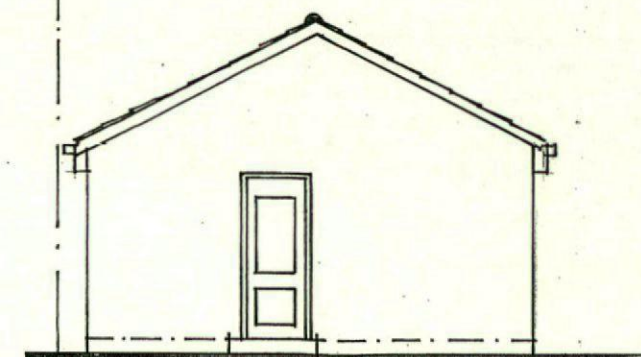

N.E. ELEVATION

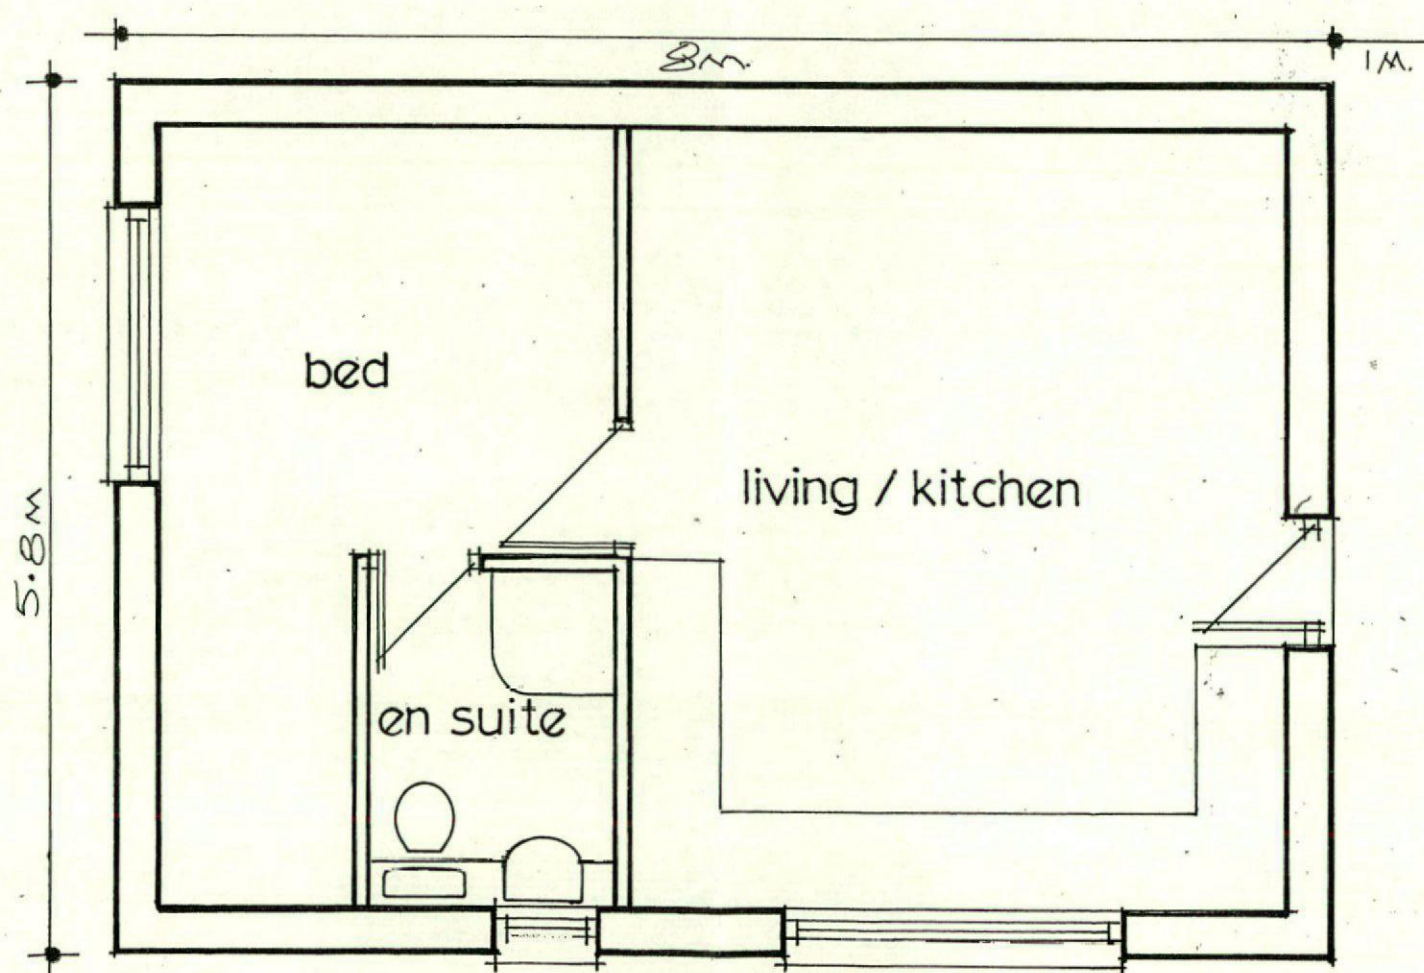

PLAN

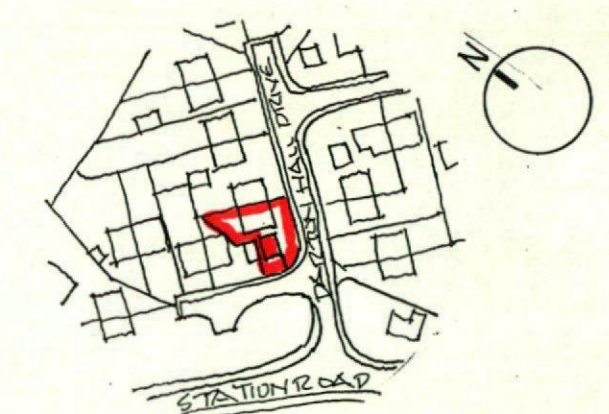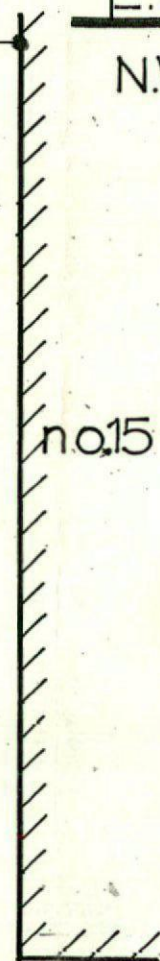

LOCATION PLAN

PROPOSED GRANNY ANNEXE AT 15 DARTON HALL DRIVE DARTON BARNSELY

Plans + Elevations Scales 1:50+1:100+1:200+1:2500 May 2018 Dwg JK01

Chris West Architect 7 Brookside Slaithwaite Huddersfield HD7 5BZ

c.west225@btinternet.com t 01484 843518 m 07714 677720