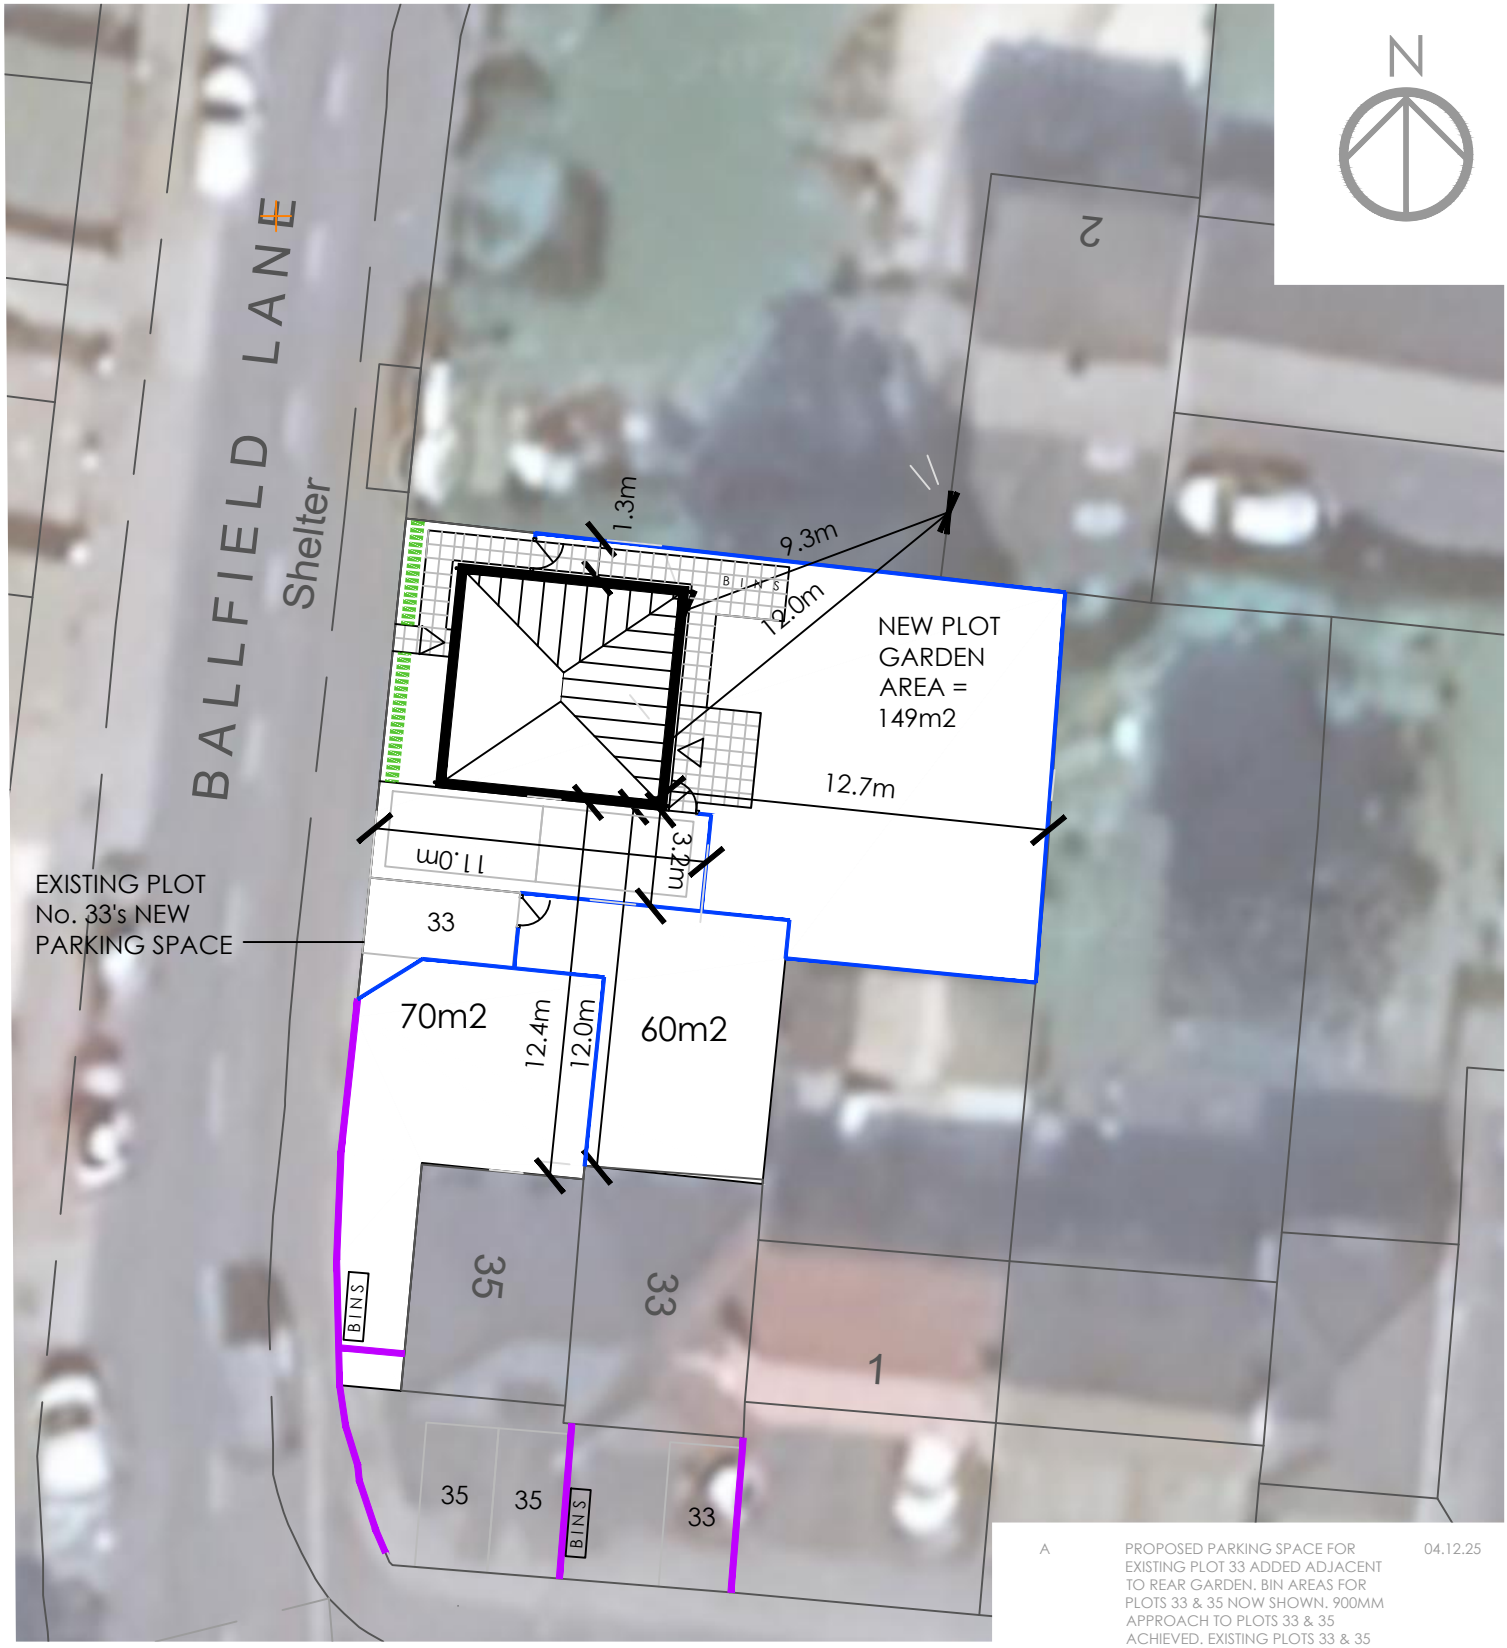

KEY:

- RED LINE BOUNDARY
- 1800mm CLOSE BOARDED FENCE
- DENOTES PROPOSED HEDGEROW
- PARKING SPACE
- PROPOSED 900MM WIDE PATH
- PROPOSED LOCKABLE GATE
- 70m2 — EXISTING PLOT NUMBER 35 GARDEN TO BE INCREASED TO 70m2
- 60m2 — EXISTING PLOT NUMBER 33 GARDEN TO BE INCREASED TO 60m2
- EXISTING BOUNDARY FENCE

REV	DESCRIPTION	DATE
A	PROPOSED PARKING SPACE FOR EXISTING PLOT 33 ADDED ADJACENT TO REAR GARDEN. BIN AREAS FOR PLOTS 33 & 35 NOW SHOWN. 900MM APPROACH TO PLOTS 33 & 35 ACHIEVED. EXISTING PLOTS 33 & 35 REAR FENCE LINES UPDATED. EXISTING PLOT 35 SURVEYED AND FOOTPRINT UPDATED.	04.12.25

DEVELOPMENT

BALLFIELD LANE, KEXBROUGH

DRAWING TITLE

SITE LAYOUT

DATE	SCALE	DRAWN
11.07.25	1:250@A4	WS

DRAWING REF	REV
BLX-SL-01	A