


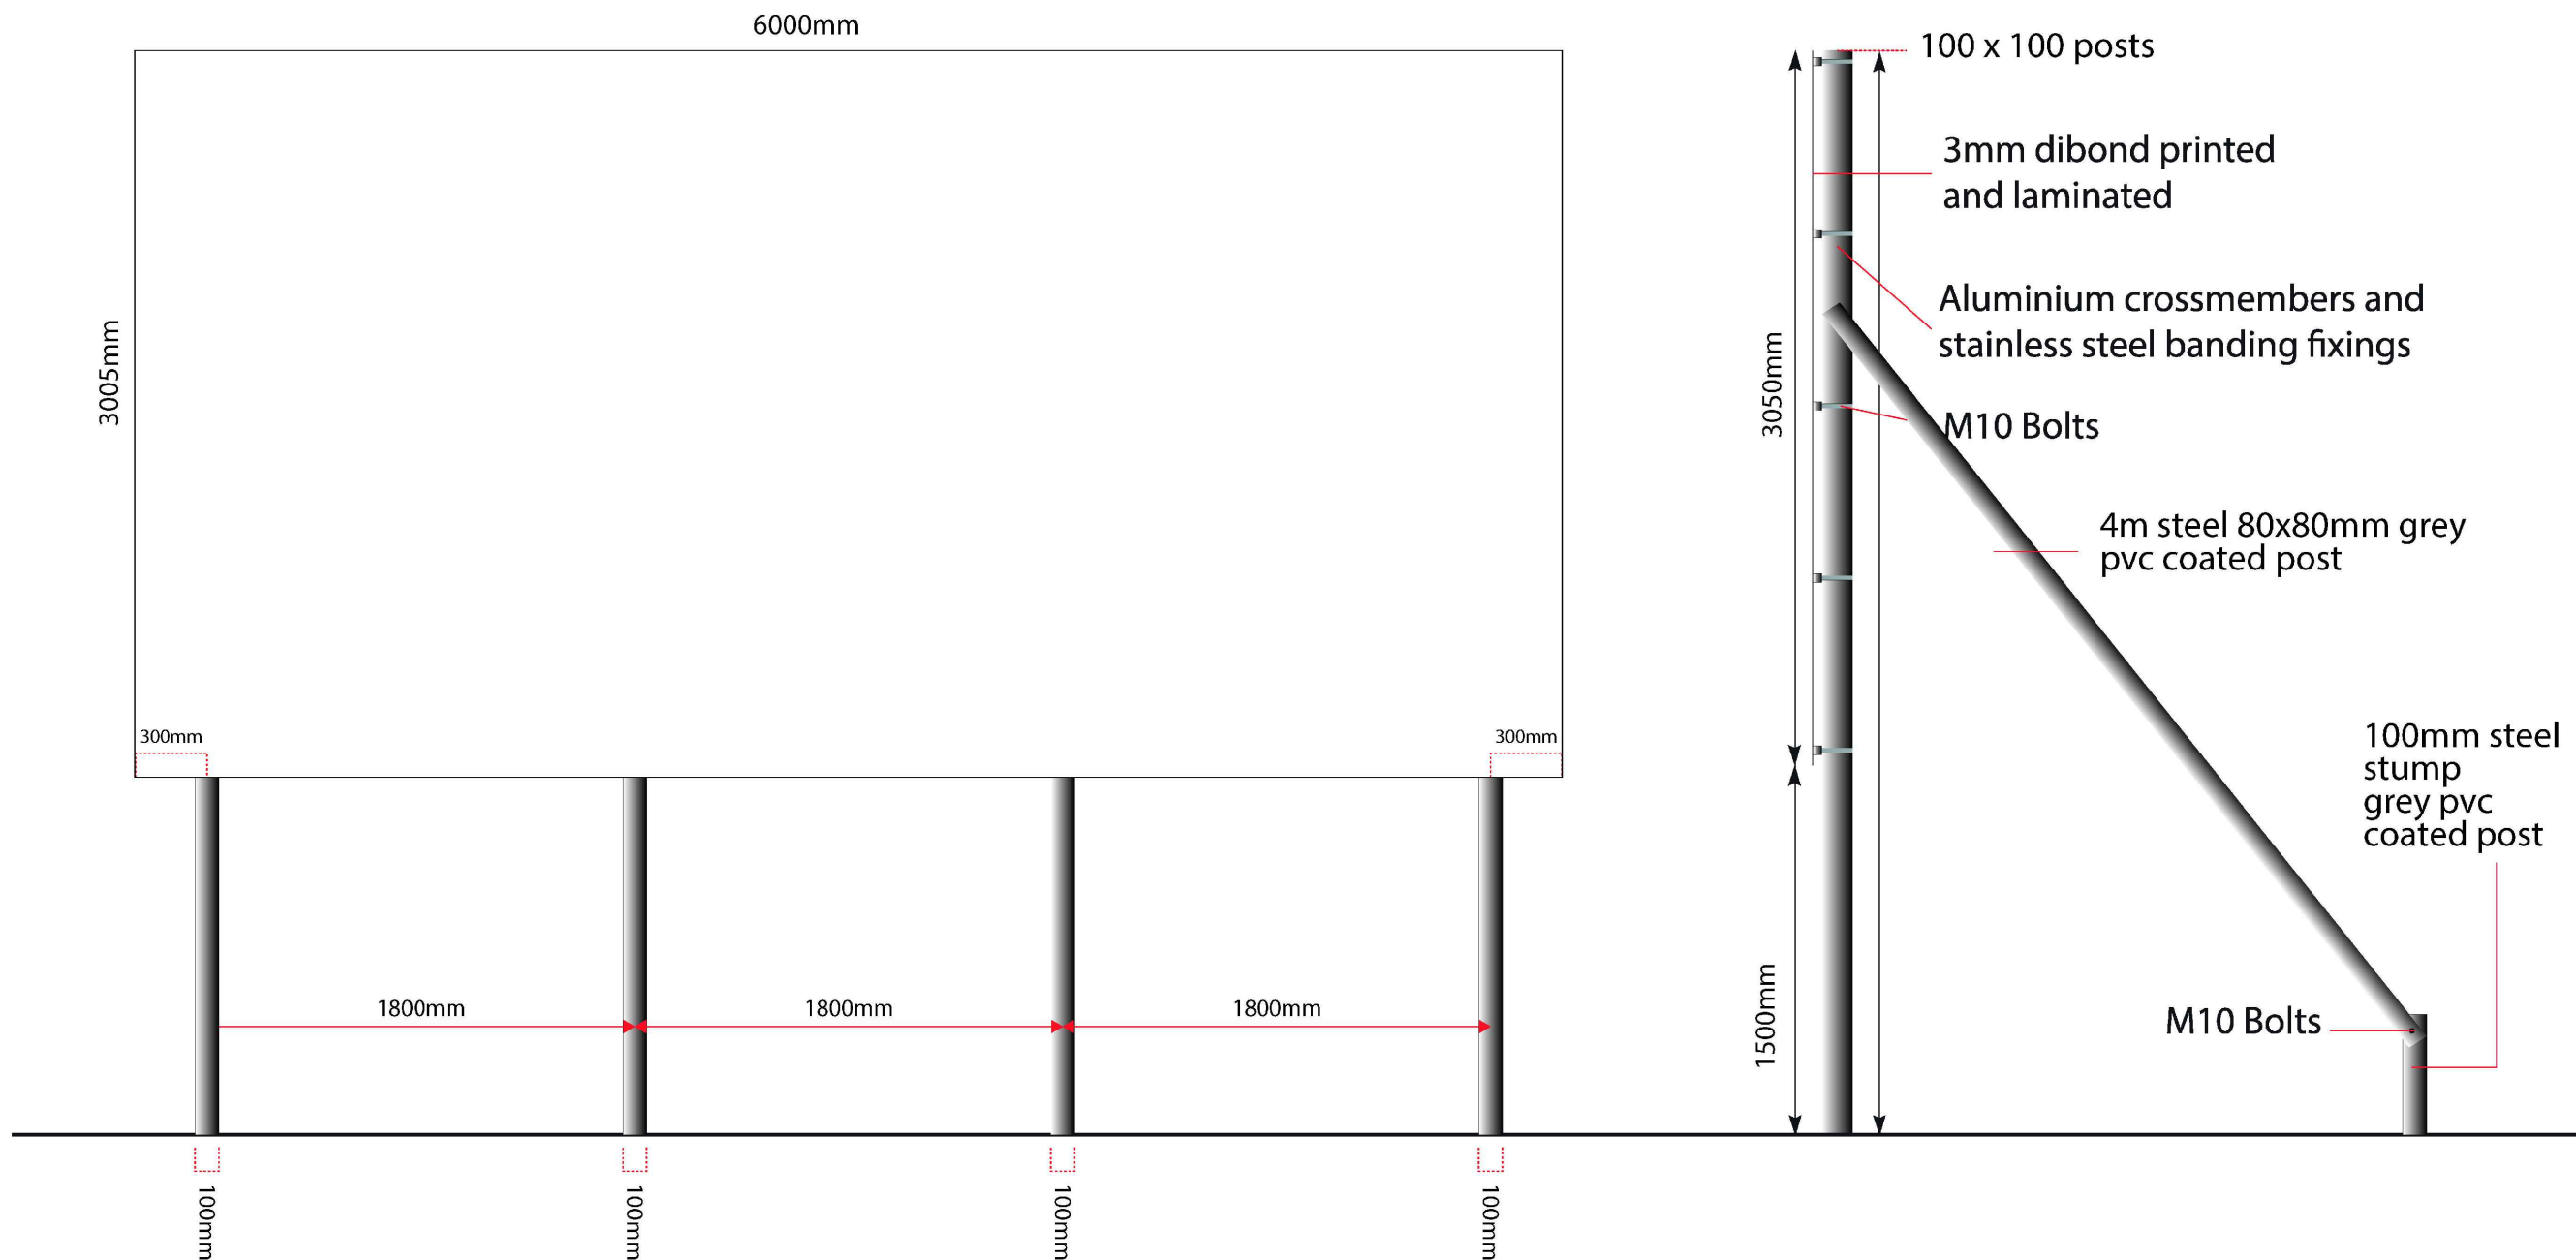

Gateway 36 (Harworth) 6x3.05m sign + cross section



NOTE - STRUCTURE AND DIMENSIONS APPLICABLE TO SIGN 1 AND SIGN 2

SITE NAME:- ROCKINGHAM

TITLE:- SIGNAGE ELEVATION PLAN

DEPT:- YORKSHIRE AND CENTRAL

DRAWN	MR	CHKD	EH
DATE	19/04/2022	DATE	19/04/2022

Harworth

Transforming Regenerating Revitalising
harworthgroup.com
 Advantage House, Poplar Way, Catcliffe Rotherham, South Yorkshire, S60 5TR

© 2022 Harworth Group
 The copyrights within this drawing belong to Harworth Group and the drawing may not be reproduced without prior written consent.

SCALE:- NTS

DRAWING NO.	007/ROK/YAC/A3	ACAD
-------------	----------------	------

LAYOUT:-	LAYOUT 1	A3
----------	----------	----