




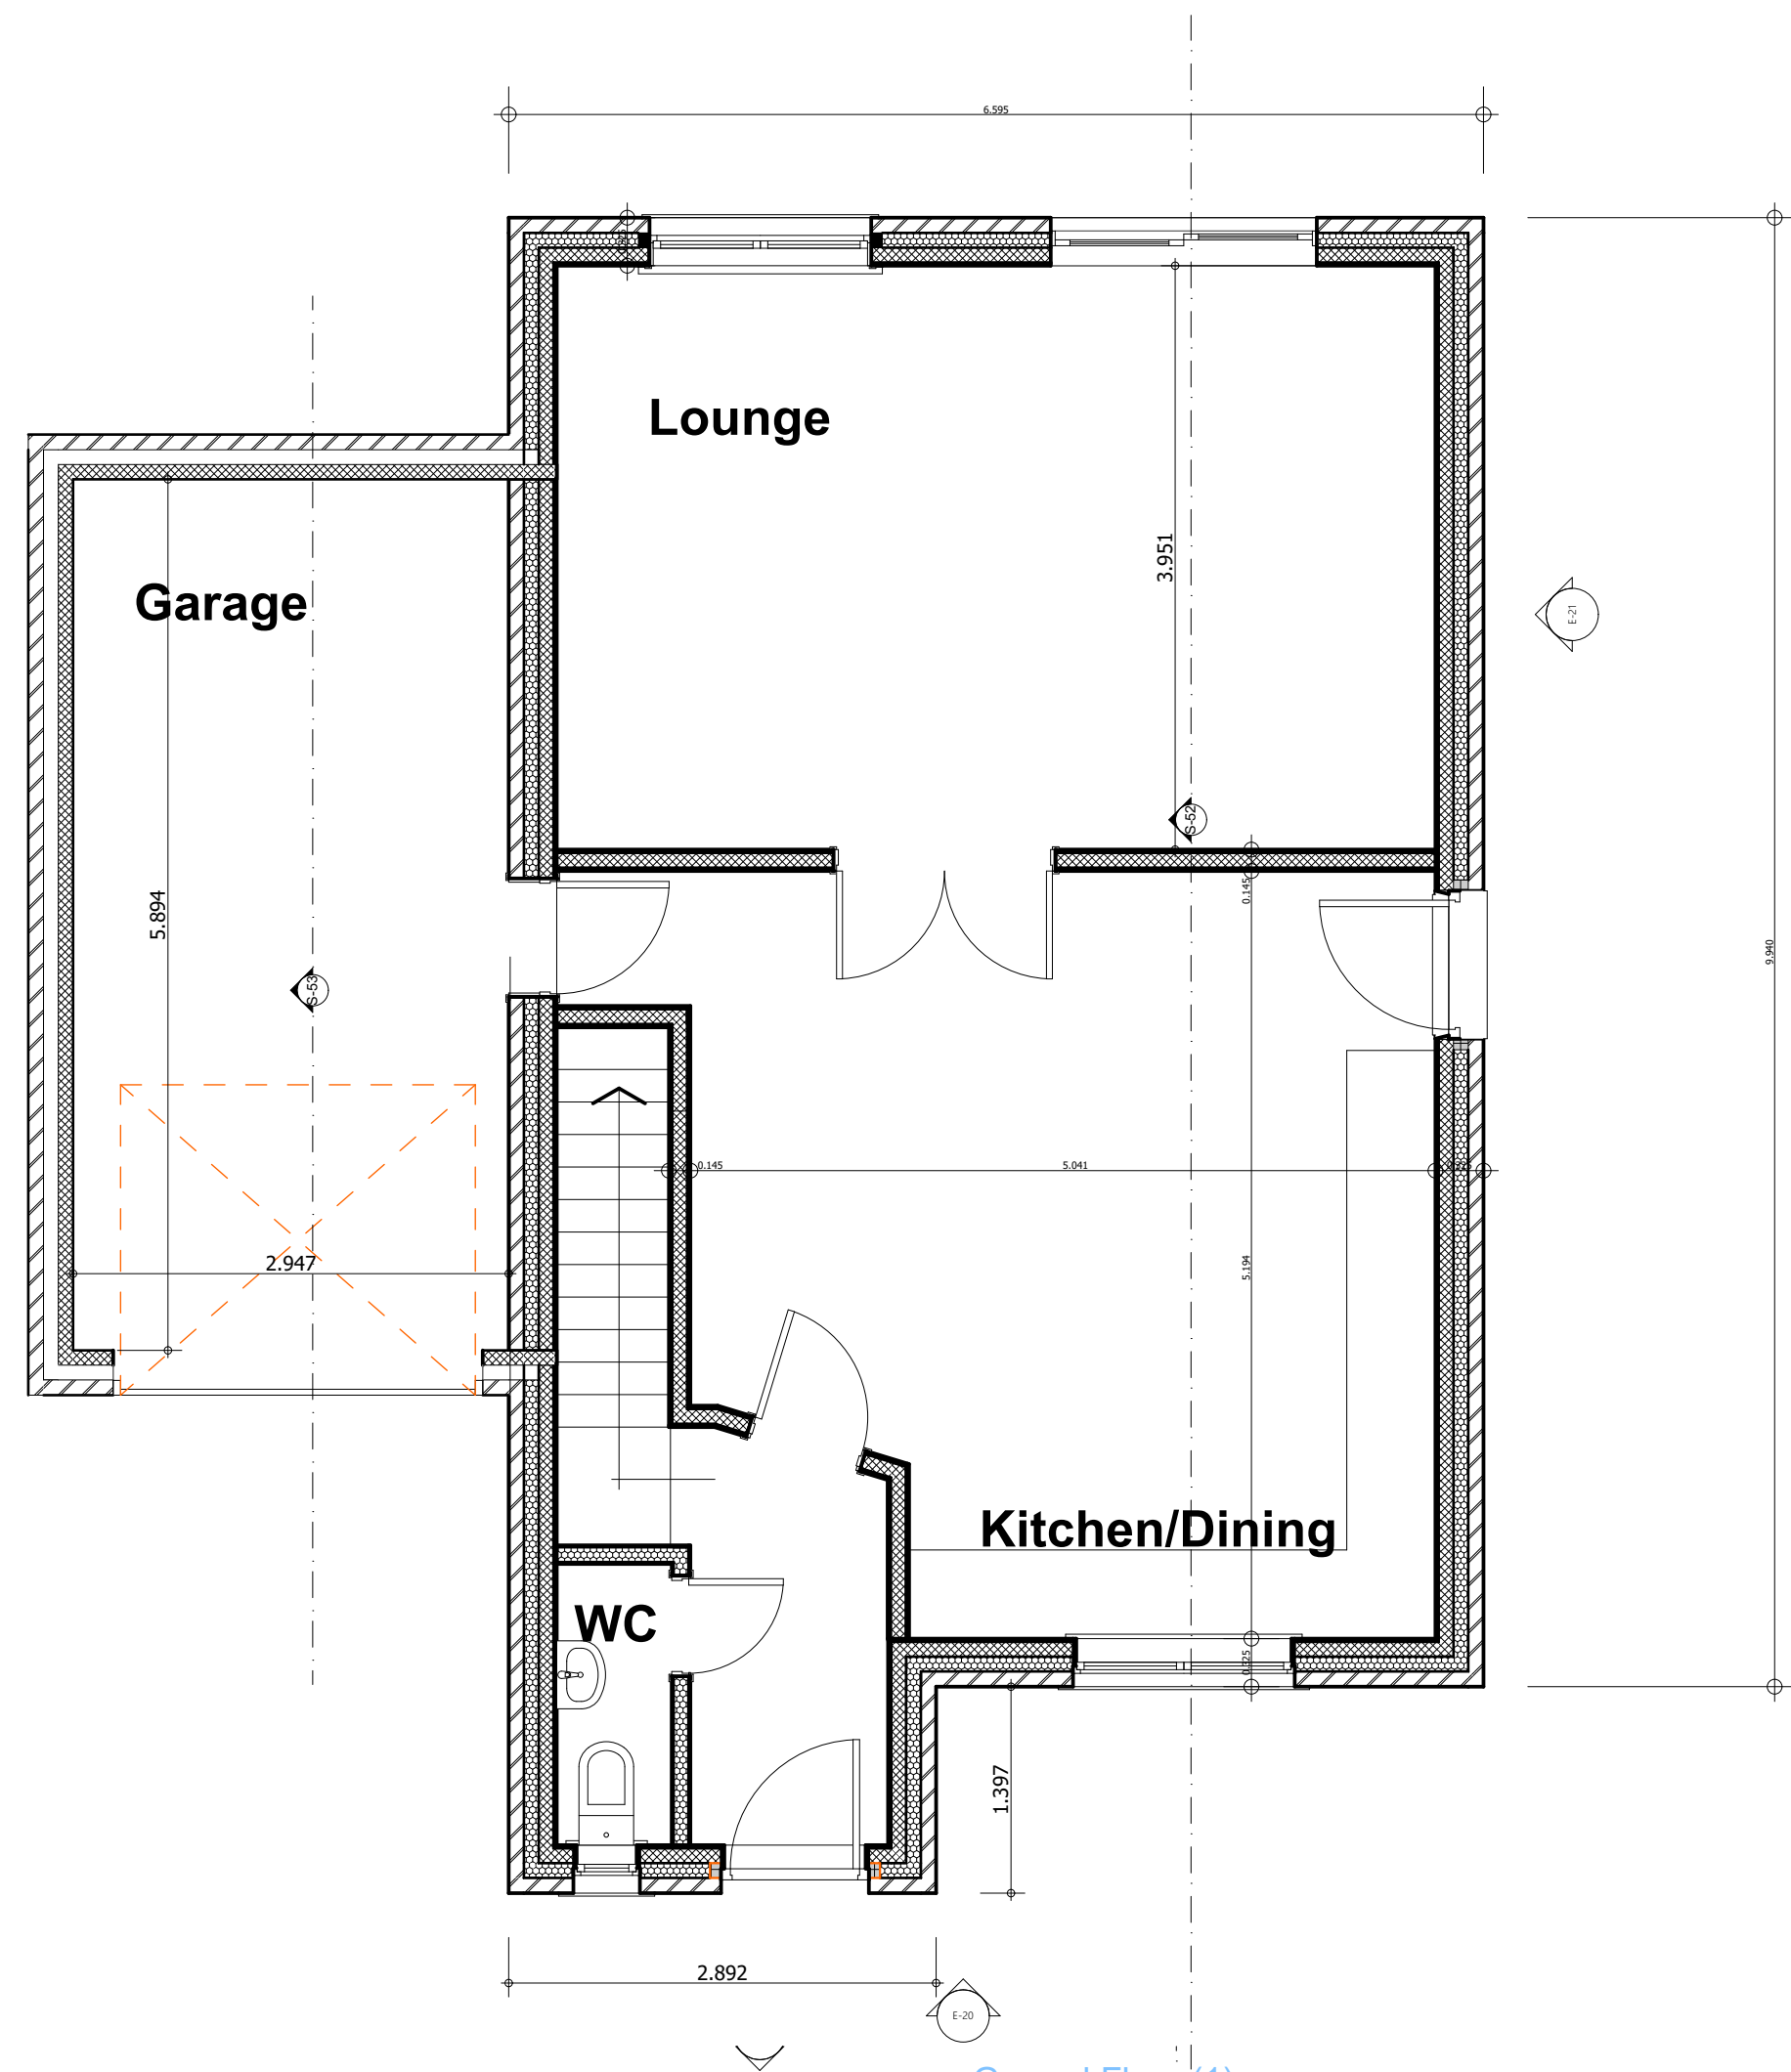


0. Ground Floor (1) 1:50

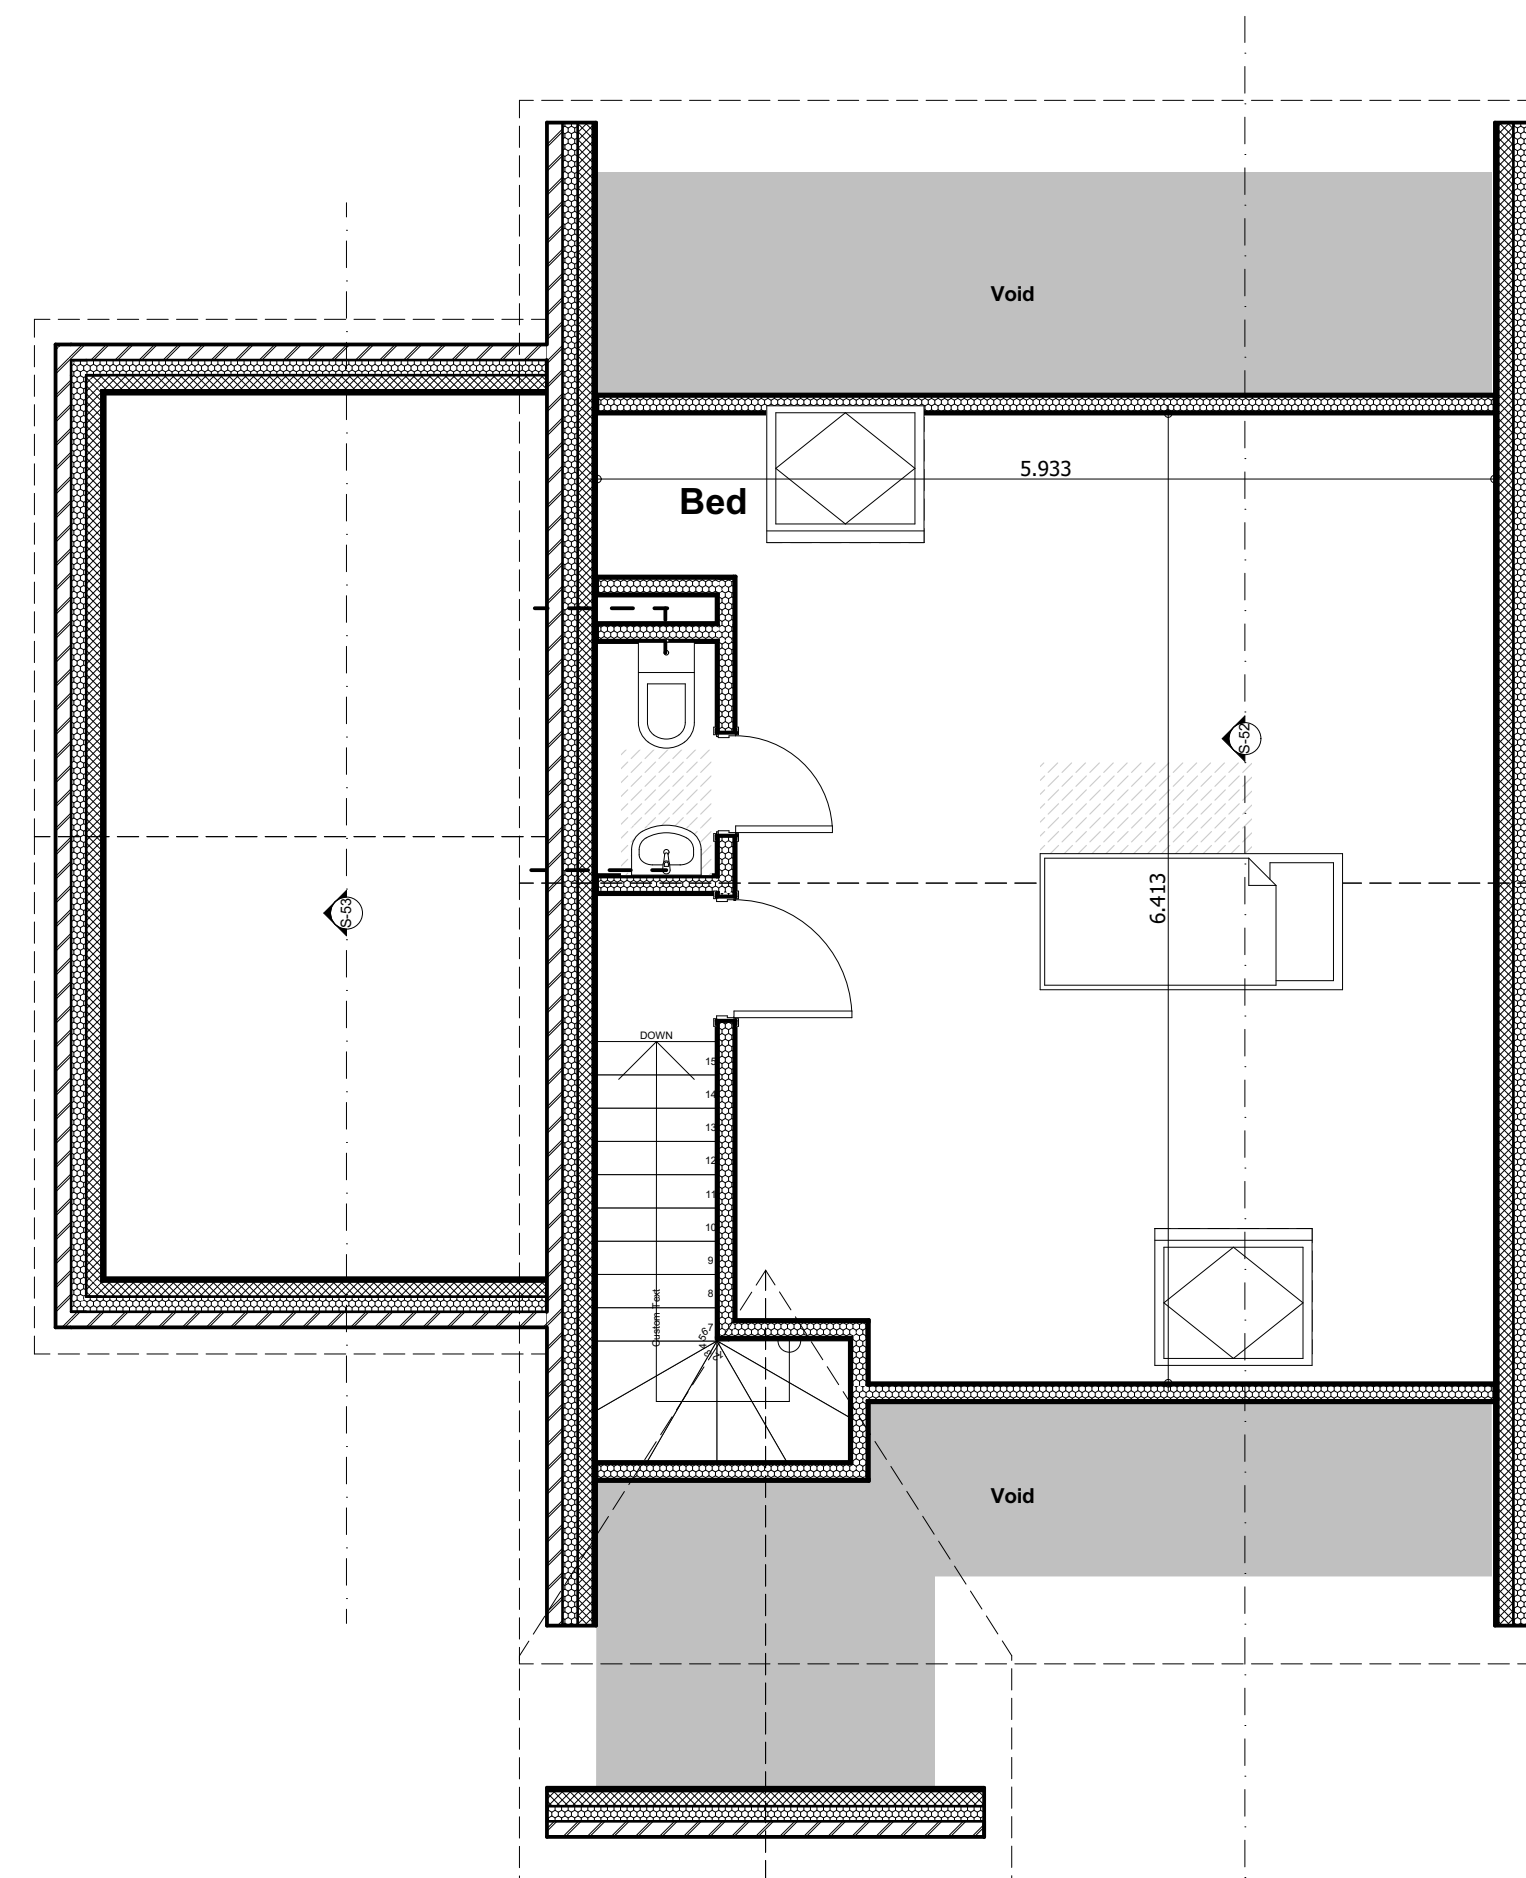

2. Story (2) 1:50

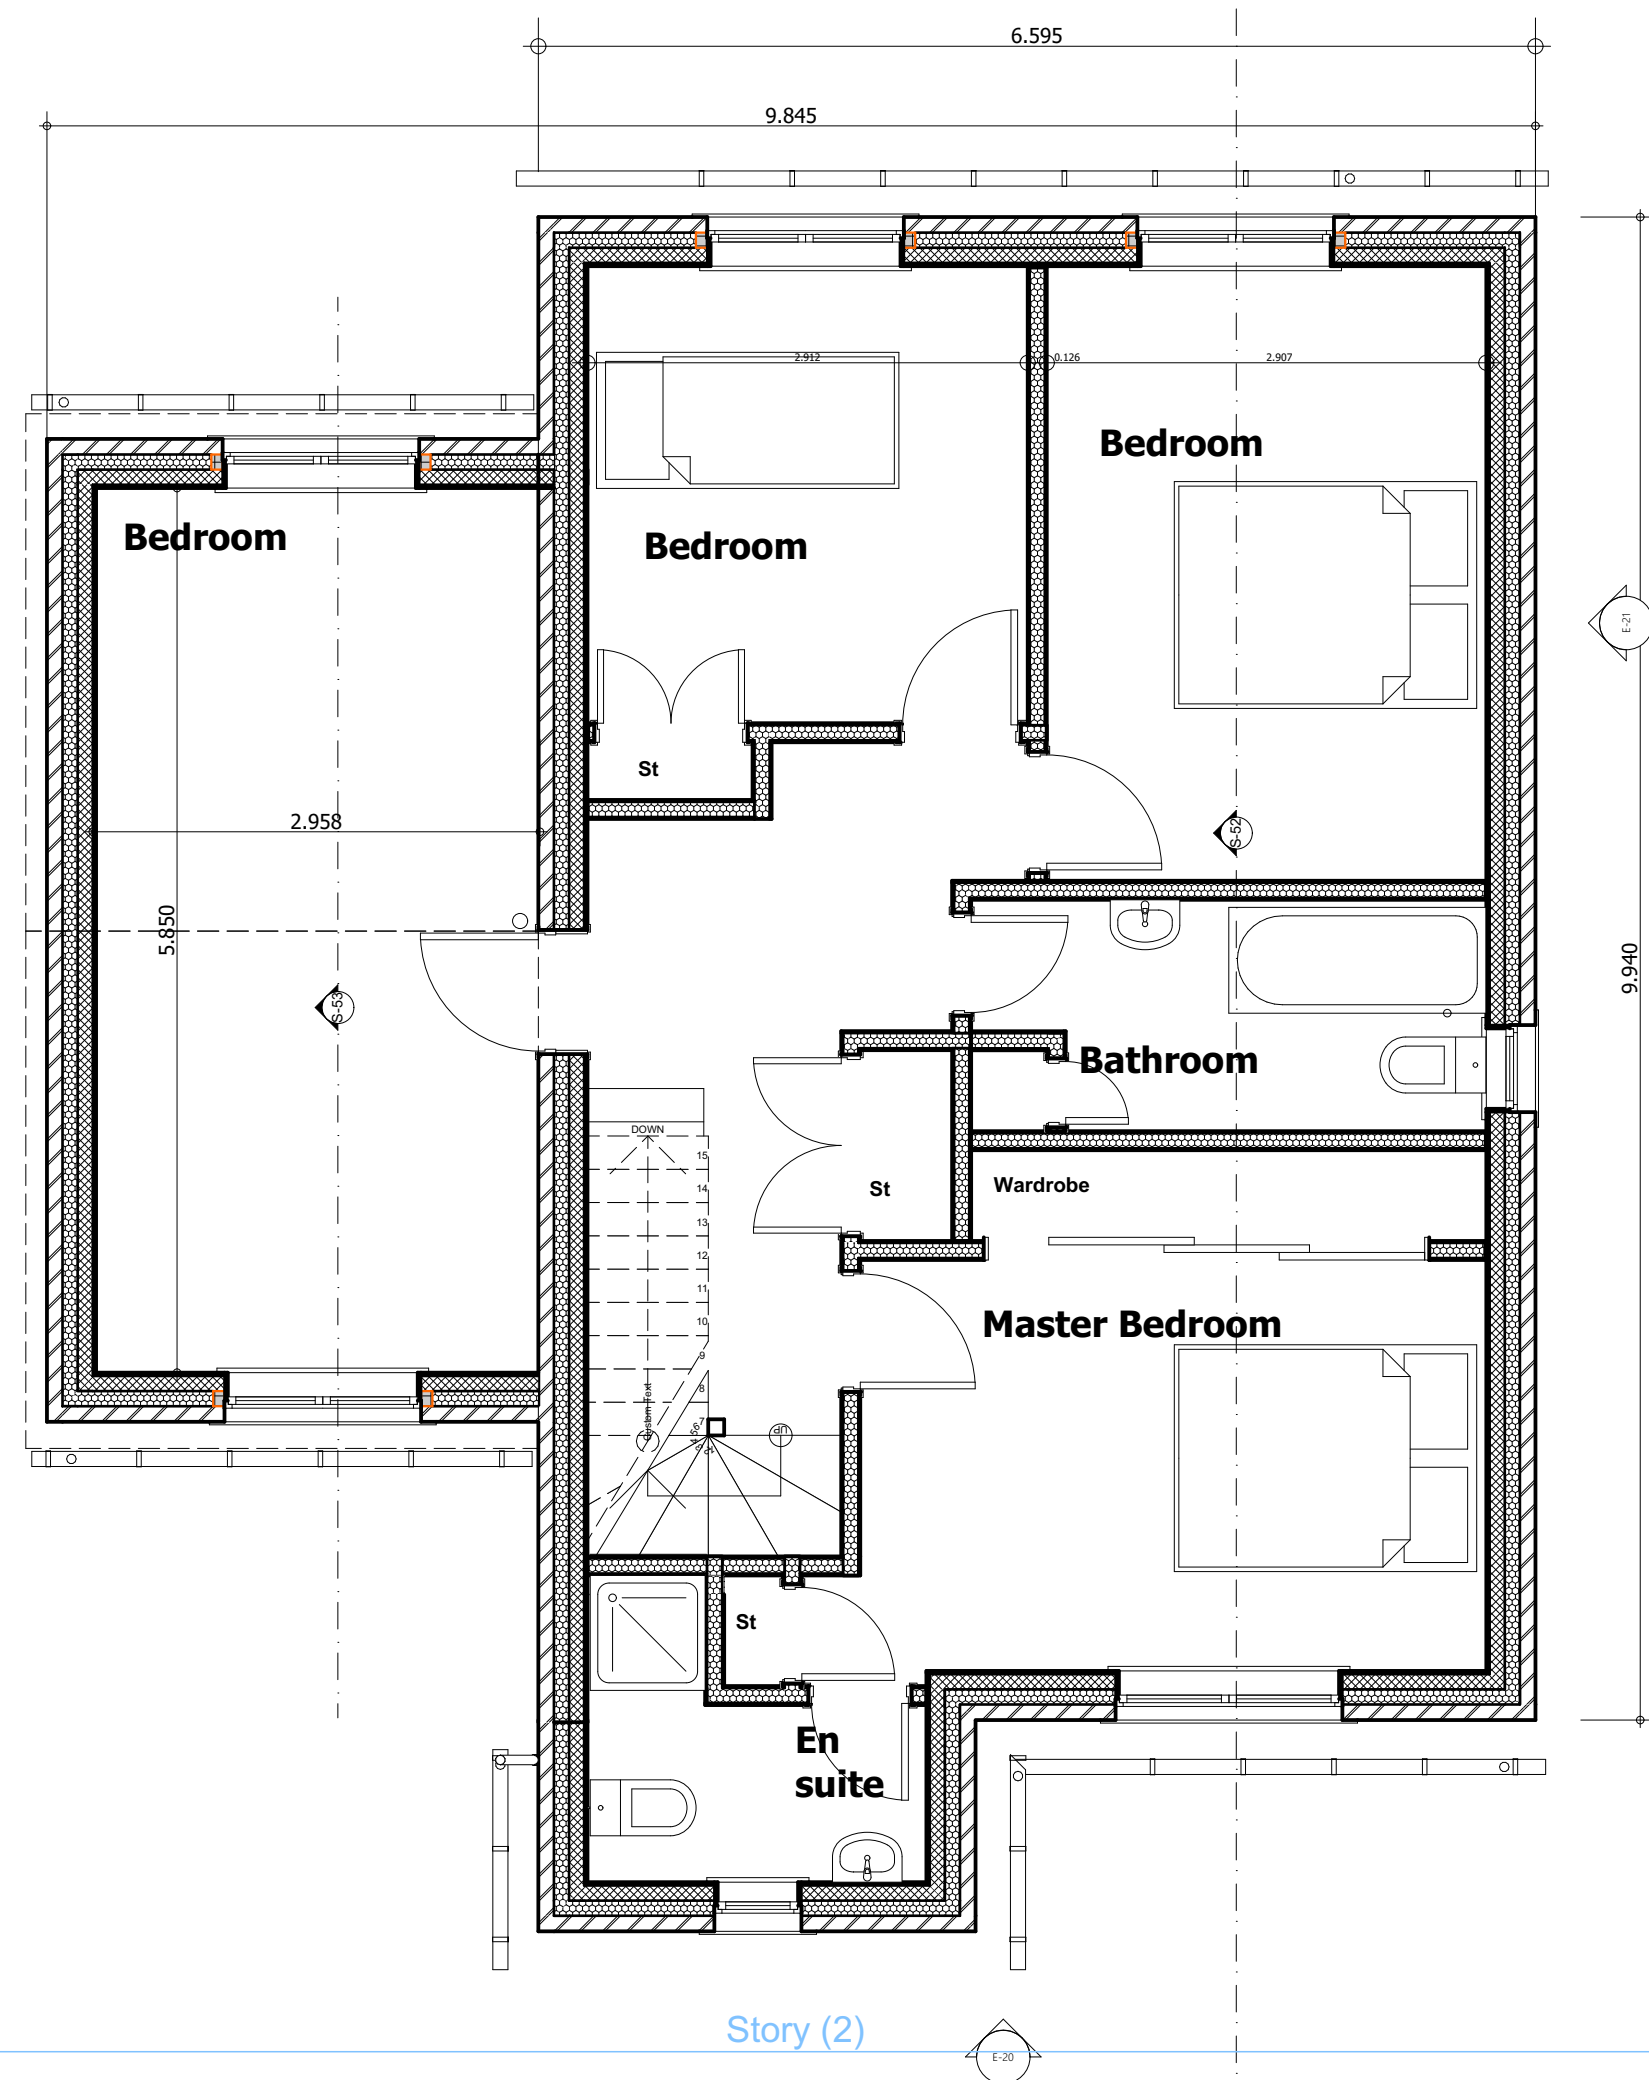


Story (2) 1:50

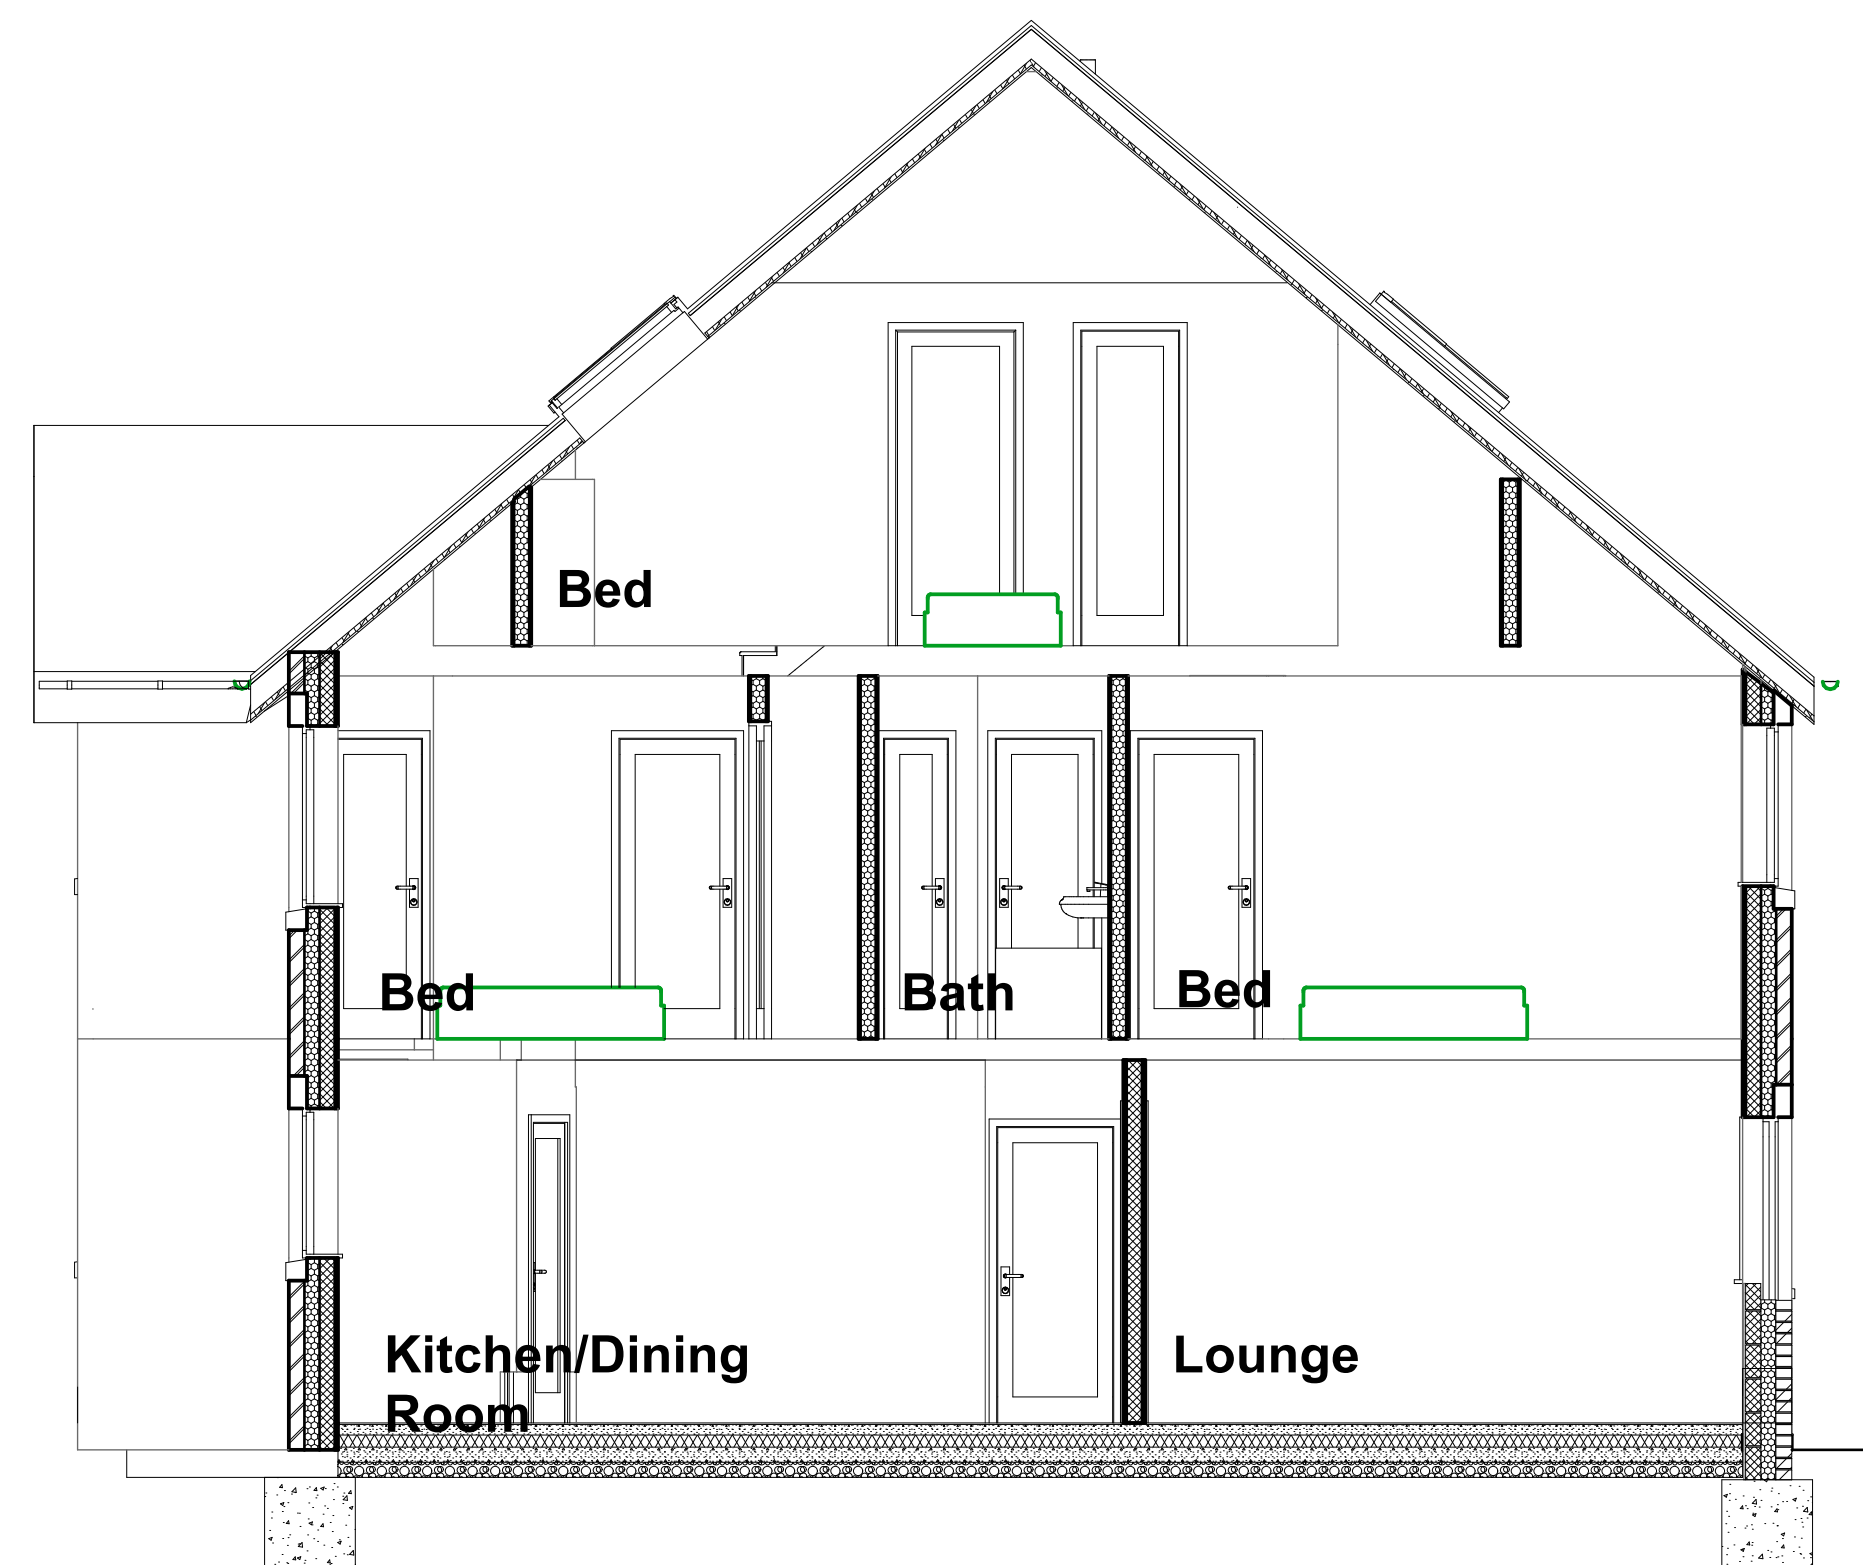

S-52 Building Section (1) 1:50

Rev:	Date	Revision Notes
Client: Mr C Masters		
Project: Proposed 5 Residential Dwellings at 23 Bar Lane, Staincross, Barnsley		
Drawing Title: Plans, section House Type 2		
Scale: 1:50		Date:14/06/2023
Drawn By: AR		Rev:
Drawing Nr: 3		

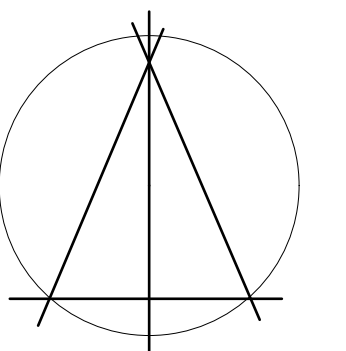

Alan Robinson
Chartered Architect BA Dip Arch RIBA BSc (Hons)
2 Gawber Road, Barnsley S75 2AF
Tel/Fax 01226 286066
Mob: 07947808933