

NEXT

Barnsley Glassworks - 7906

Rev 1 - Issue date:
29.03.2022

Darren Elliott
Project Manager
darren.elliott@geeteesigns.com
Mobile: 07739 296577



Bestwood Road
Bulwell
Nottingham
NG6 8SS

Tel: 0115 976 1188




Existing



Existing

Drawing
DJ-0322-186

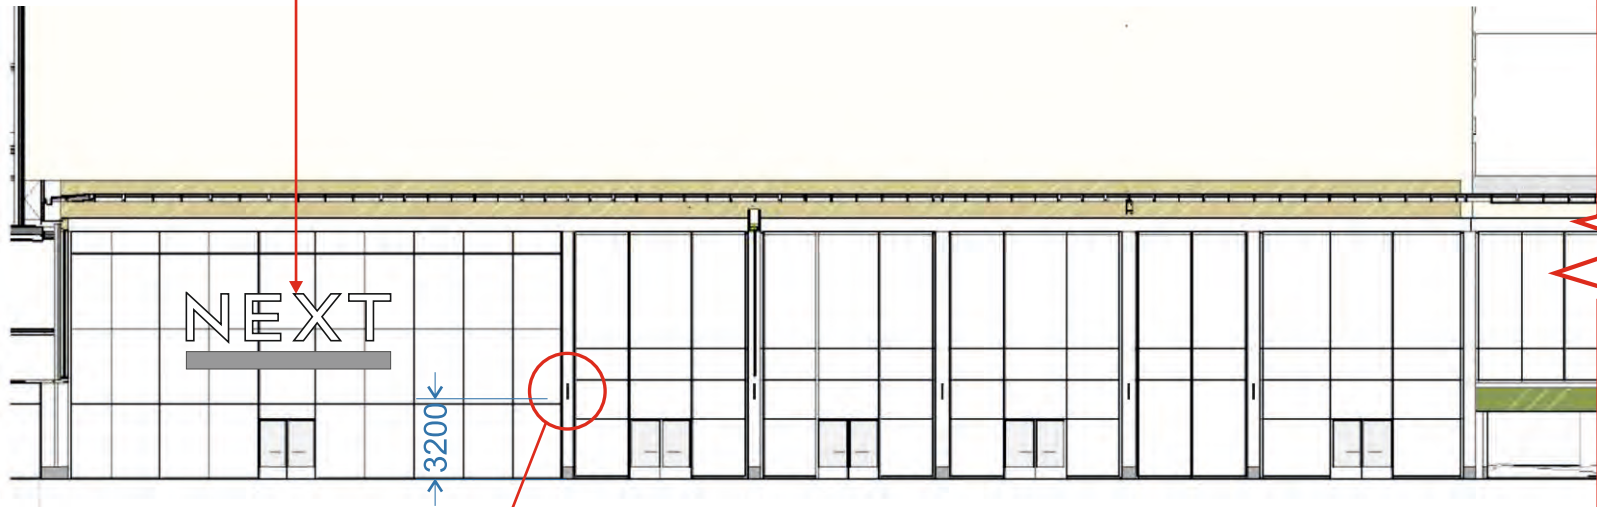

Scale 1:300

Drawing
DJ-0322-187

Scale 1:300





All measurements in millimetres unless stated otherwise.

CLIENT:	Next	DRAWING NUMBER:	JOB NO:	DRAWN BY:	REV	DATE	BY	DESCRIPTION
PROJECT:	Barnsley Glassworks	DJ-0322-185	7906	D. Jewkes	A	29.03.22	DJ	Amendment to artwork
DESCRIPTION:	Main Elevation	DATE:	ITEM REF:	SCALE:	B	00.00.21	XX	XXXXXX
		22.03.22	n/a	a/s @A3	C	00.00.21	XX	XXXXXX
					D	00.00.21	XX	XXXXXX
					E	00.00.21	XX	XXXXXX




Geeteesigns.com

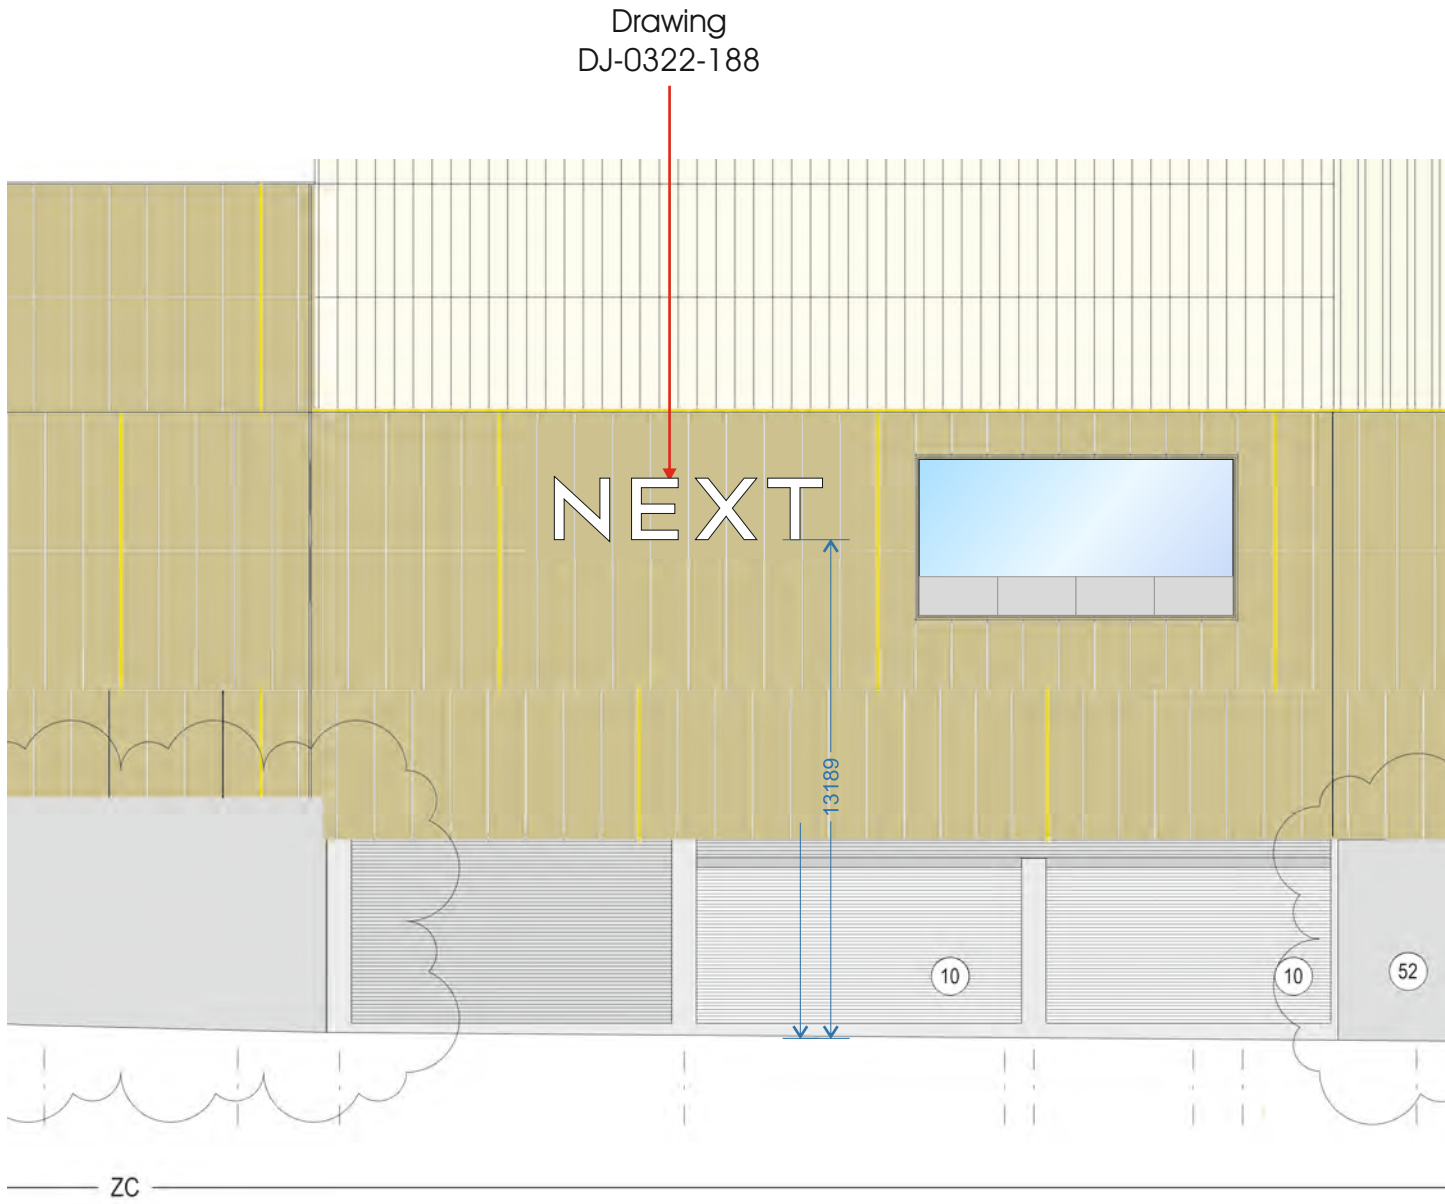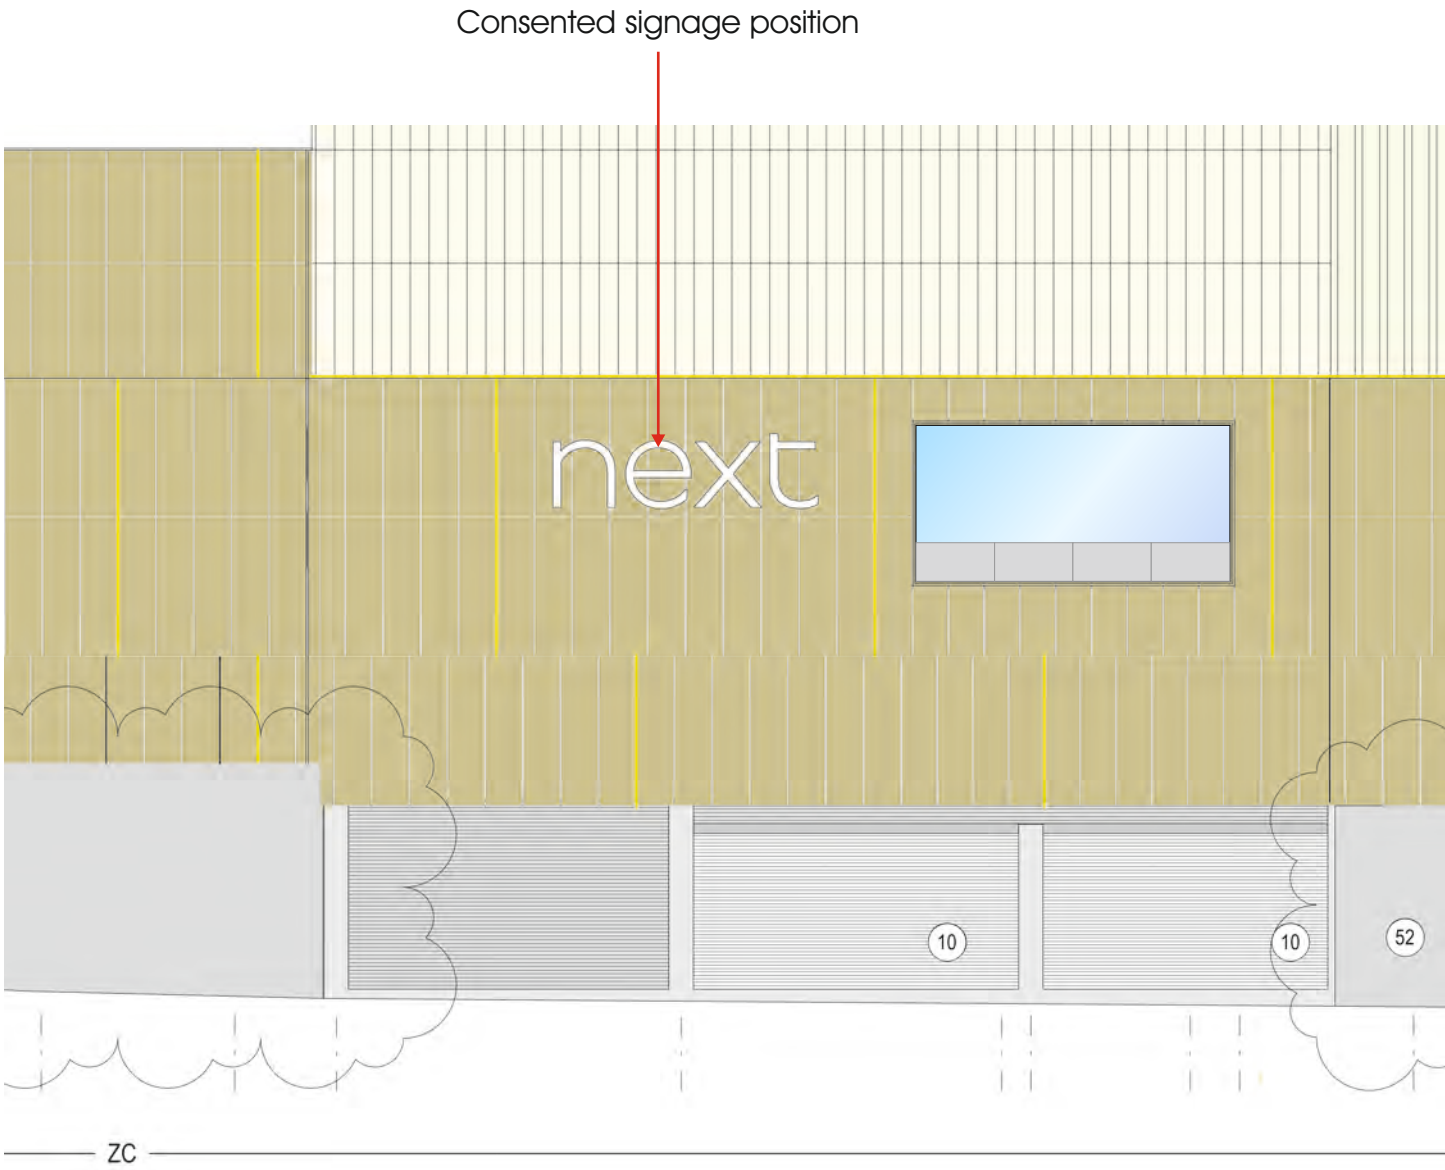

Scale 1:200

0 5mtr
SCALE BAR 0-5mtrs 1:200 @A3

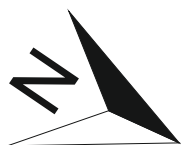




CLIENT:	Next	DRAWING NUMBER:	JOB NO:	DRAWN BY:	REV	DATE	BY	DESCRIPTION
PROJECT:	Barnsley Glassworks	DJ-0322-185	7906	D. Jewkes	A	29.03.22	DJ	Amendment to artwork
DESCRIPTION:	Side Elevation	DATE:	ITEM REF:	SCALE:	B	00.00.21	XX	XXXXXX
		22.03.22	n/a	a/s @A3	C	00.00.21	XX	XXXXXX
					D	00.00.21	XX	XXXXXX
					E	00.00.21	XX	XXXXXX

All measurements in millimetres unless stated otherwise.

© This drawing is the property of Geetee Signs, and should not be reproduced, altered or used in any way without express permission. Colours shown are for illustration and may not be an exact match unless references are supplied.




Geeteesigns.com

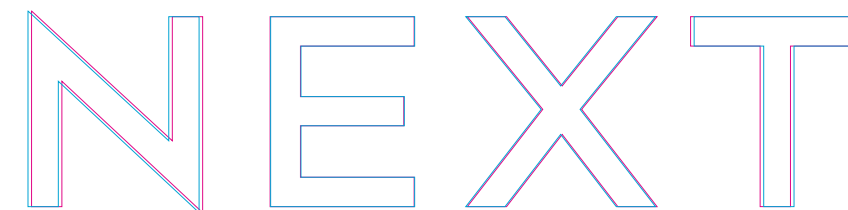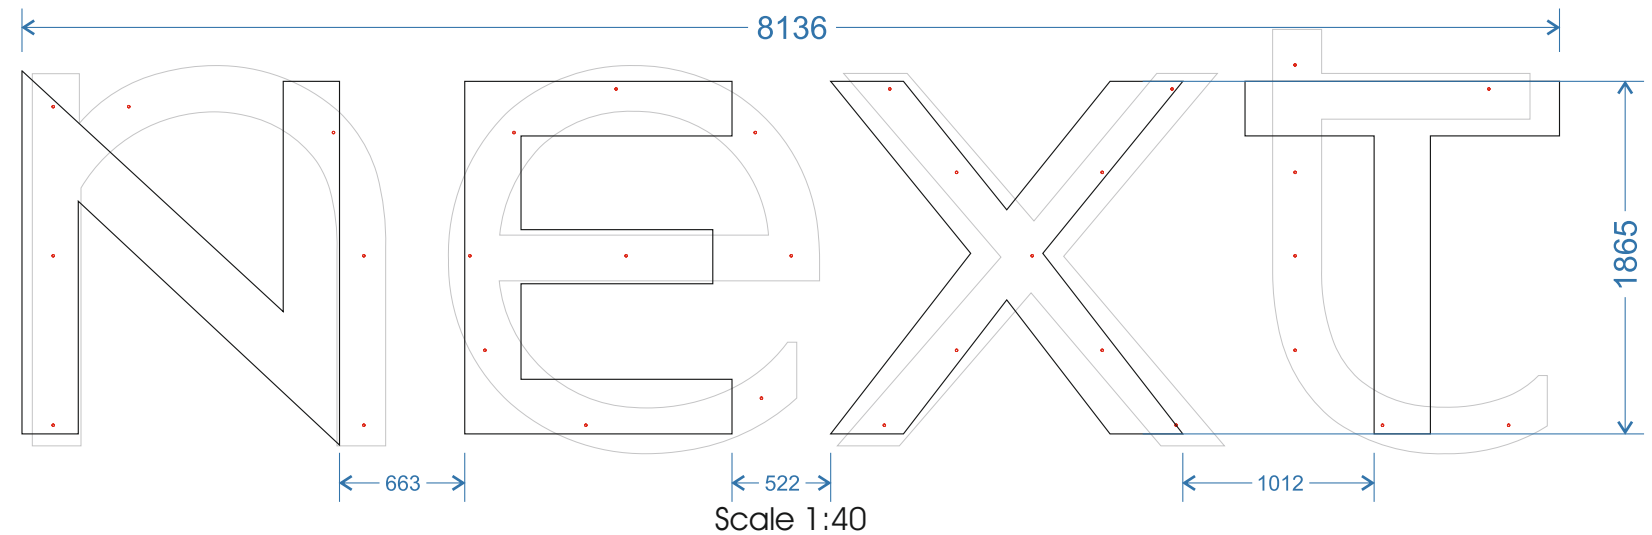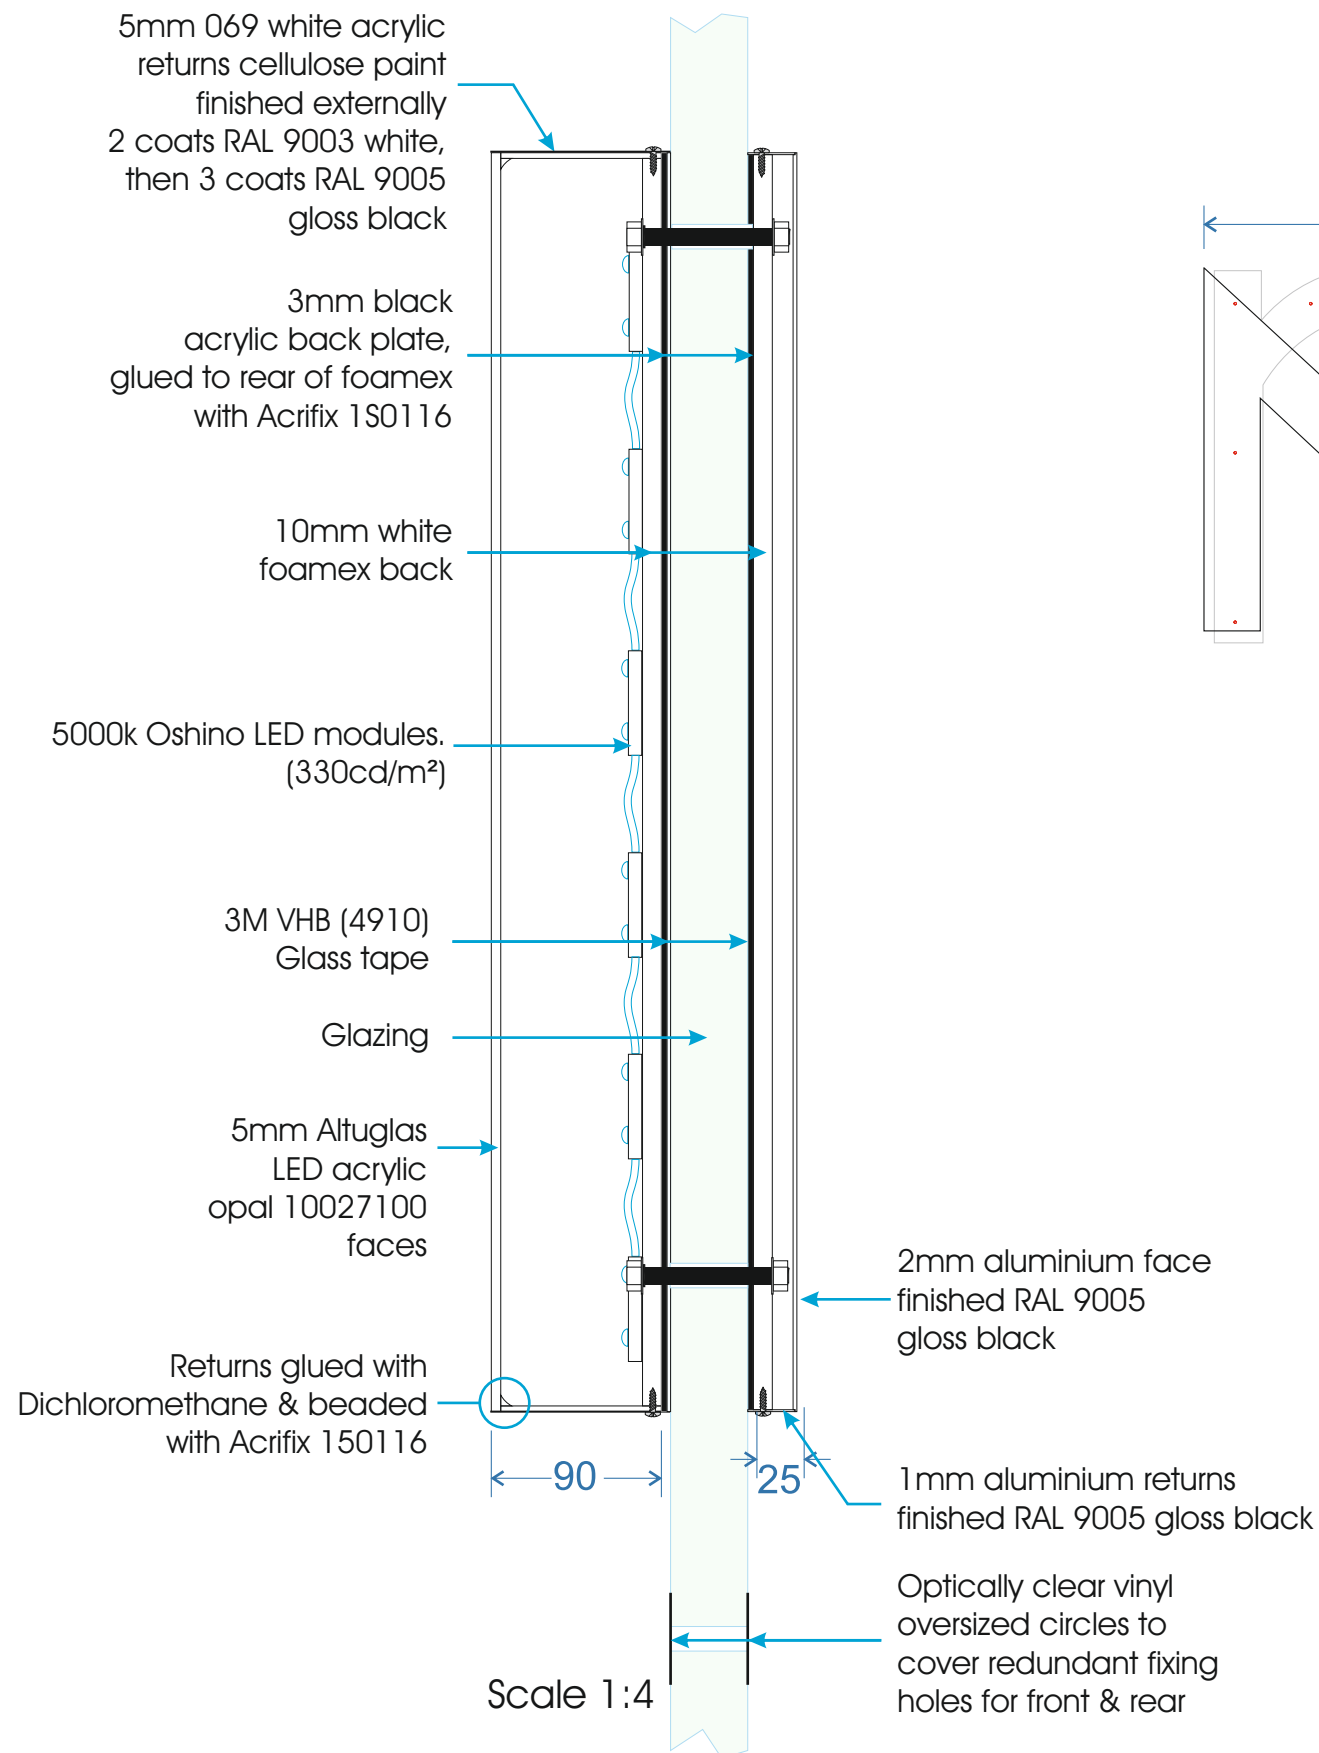

- Amended spacing
- Original spacing

RUBBER RAWL-NUT DETAIL:

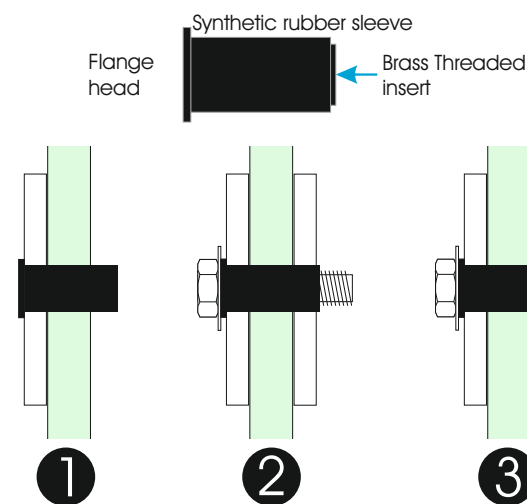

Installation Instruction:

1. Offer up letter back, insert rawl-nut through back & into pre-drilled 13mm diameter hole in glass
2. Insert bolt into rawl nut (do not tighten) position internal letter back, leaving thread ready to accept nut & washer
3. Install nut & washer onto bolt, tighten fixings once all are positioned. (DO NOT OVER TIGHTEN)

Installing letters with tape to glass

- Glass should be cleaned with IPA surface wipes
- Letter backs cleaned with IPA surface wipes, then tape applied to rear of letter back, with even pressure applied
- Glass should be treated with Silane glass primer
- Letter backs pressed onto glass, ensuring pressure is applied over whole letter.



All measurements in millimetres unless stated otherwise.

CLIENT:	Next	DRAWING NUMBER:	JOB NO:	DRAWN BY:	REV	DATE	BY	DESCRIPTION
PROJECT:	Barnsley Glassworks	DJ-0322-186	7906	D. Jewkes	A	00.00.21	XX	XXXXXX
DESCRIPTION:	Main Elevation Logo on glazing	DATE:	ITEM REF:	SCALE:	B	00.00.21	XX	XXXXXX
		22.03.22	n/a	a/s @A3	C	00.00.21	XX	XXXXXX
					D	00.00.21	XX	XXXXXX
					E	00.00.21	XX	XXXXXX

RAL 9005
Jet Black

GEETEE

Geeteesigns.com

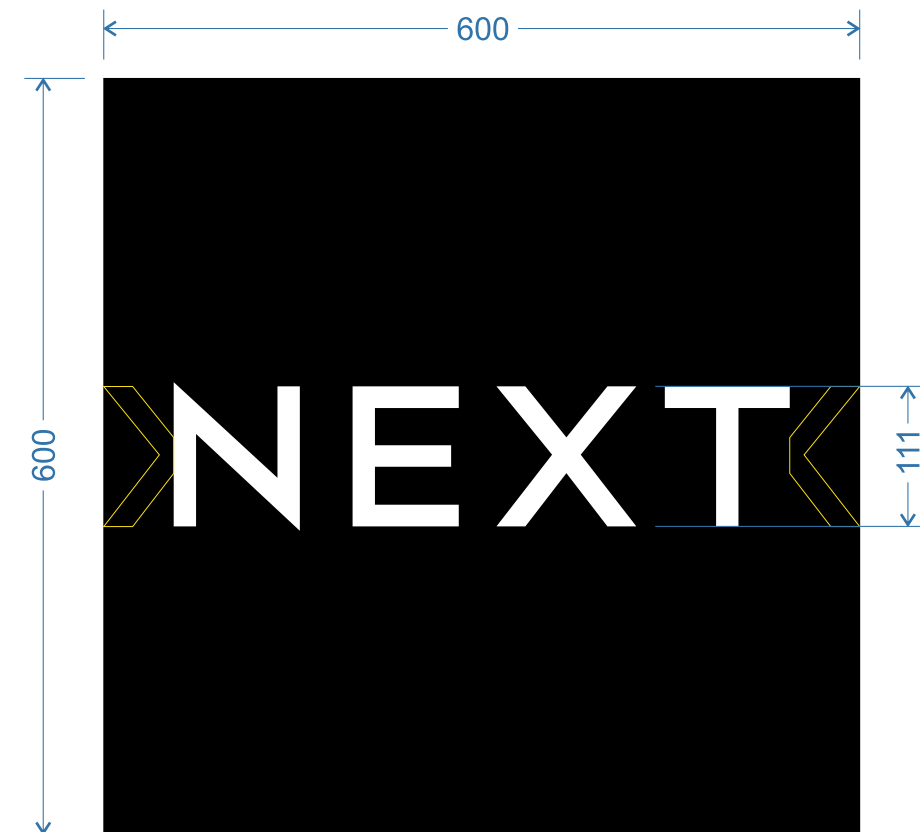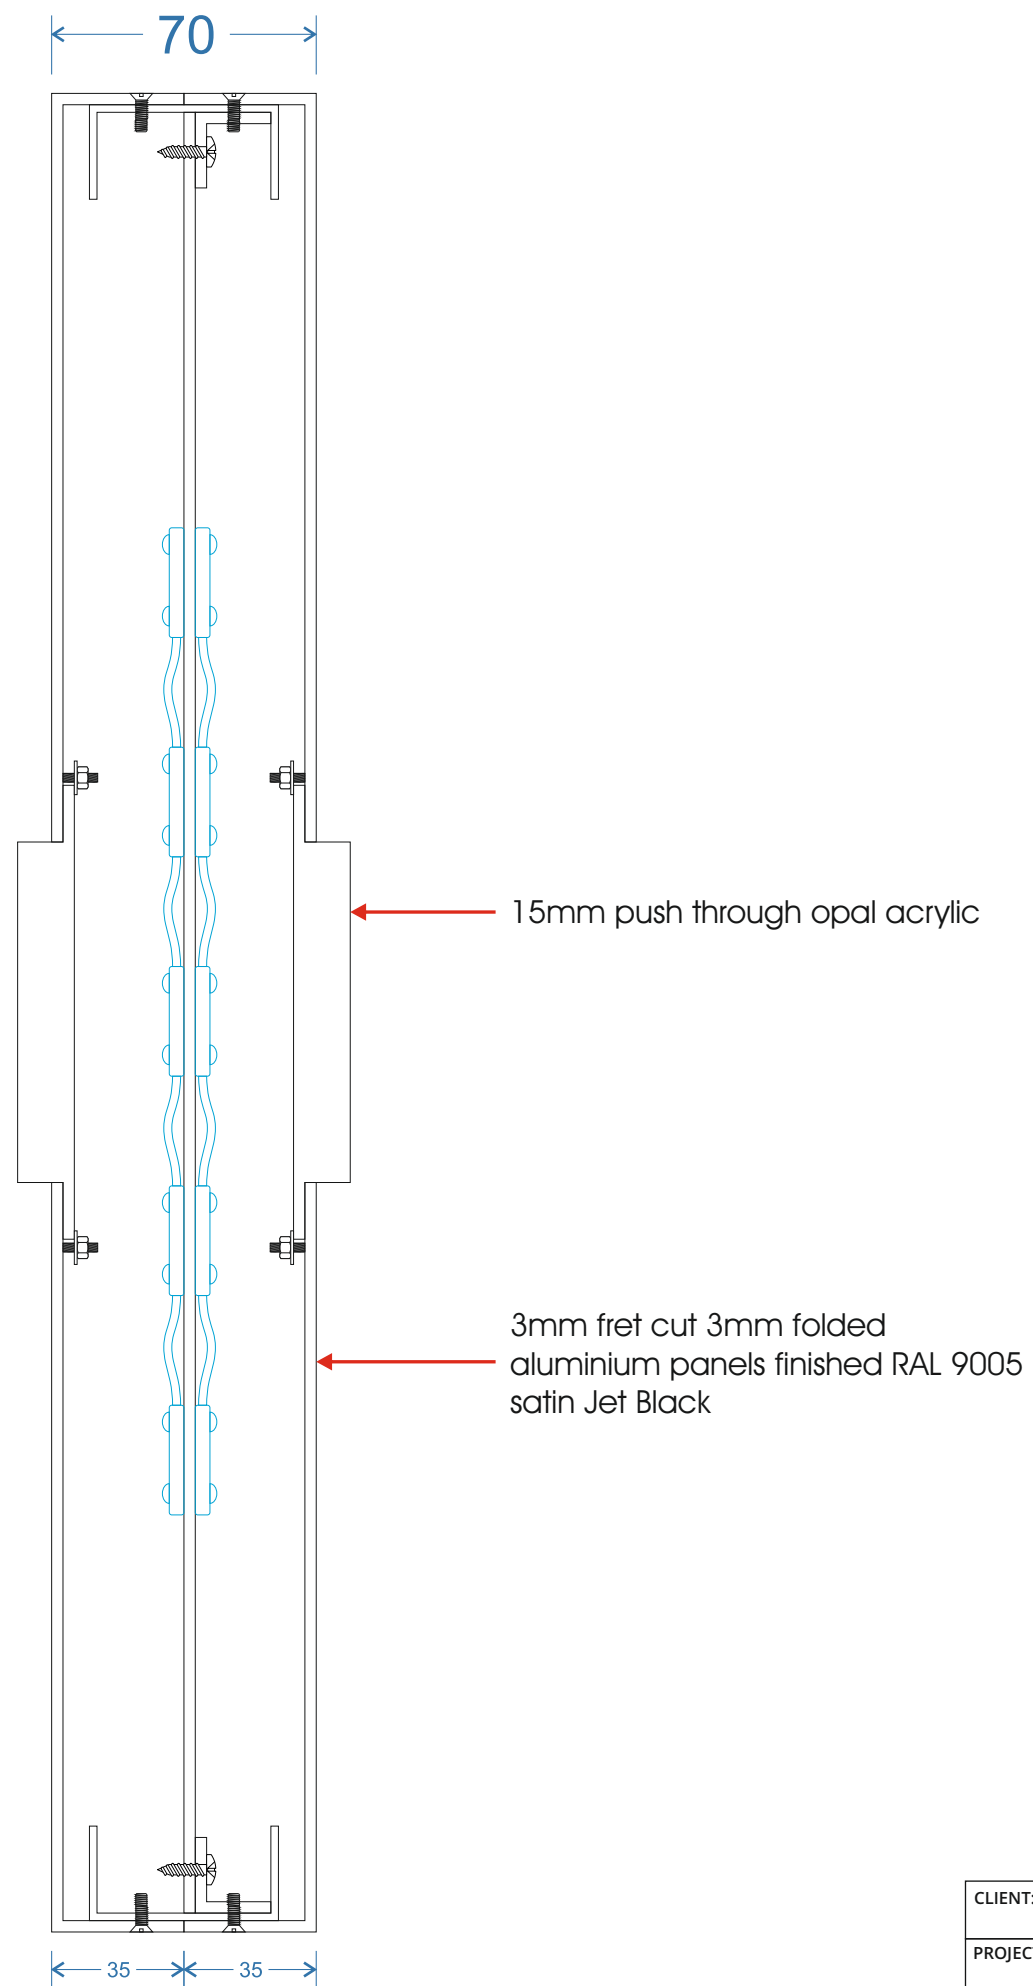

Scale 1:3
Replacement panels required only



CLIENT: Next		DRAWING NUMBER:	JOB NO:	DRAWN BY:	REV	DATE	BY	DESCRIPTION
PROJECT: Barnsley Glassworks		DJ-0322-187	7906	D. Jewkes	A	00.00.21	XX	XXXXXX
DESCRIPTION: Main Elevation Projecting sign		DATE:	ITEM REF:	SCALE:	B	00.00.21	XX	XXXXXX
		22.03.22	n/a	a/s @A3	C	00.00.21	XX	XXXXXX
					D	00.00.21	XX	XXXXXX
					E	00.00.21	XX	XXXXXX

© This drawing is the property of Geetee Signs, and should not be reproduced, altered or used in any way without express permission. Colours shown are for illustration and may not be an exact match unless references are supplied.

RAL 9005
Jet Black

GEETEE

Geeteesigns.com

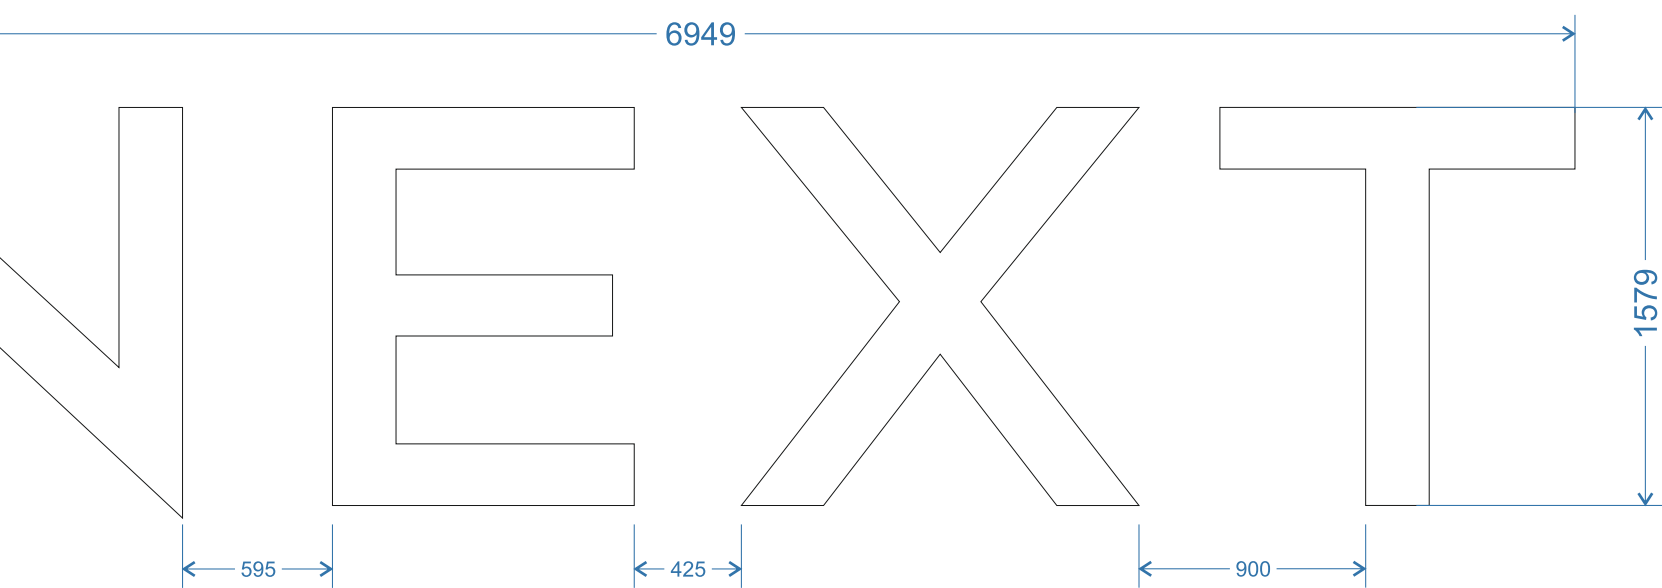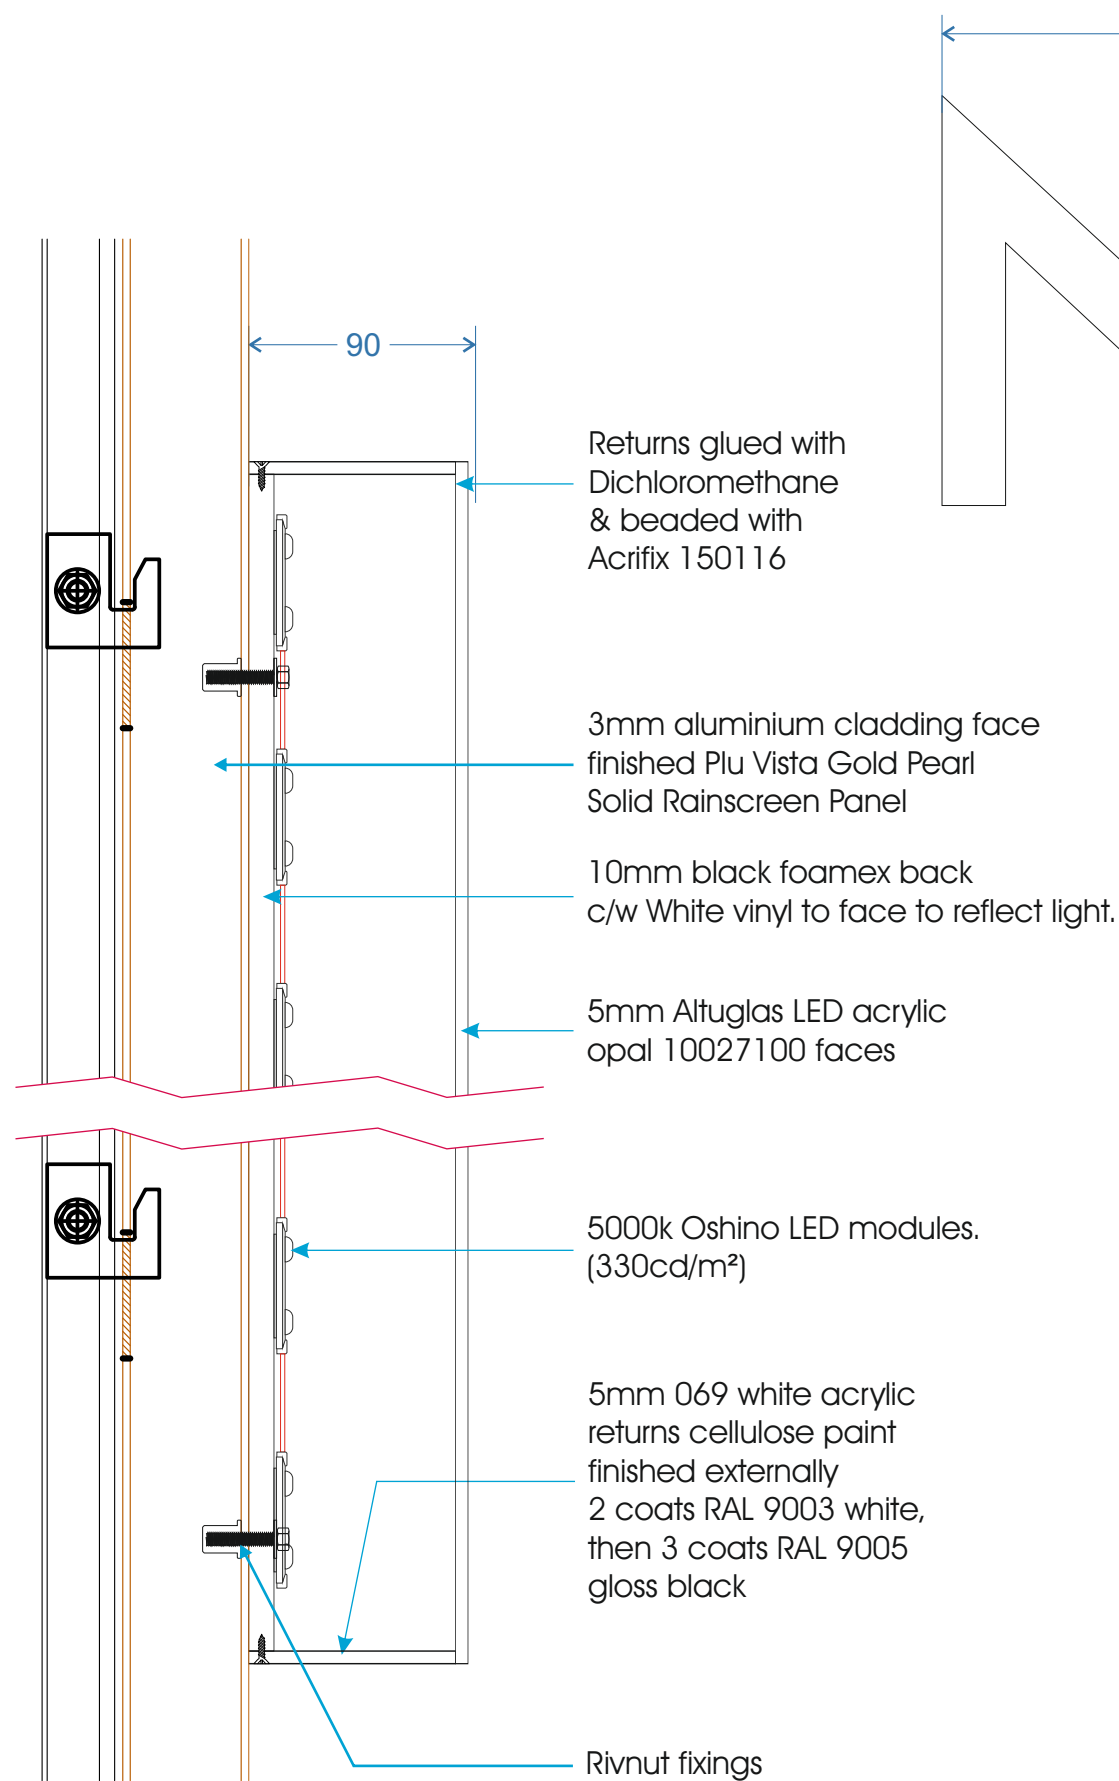

Scale 1:30

RAL 9003
Signal White

RAL 9005
Jet Black

GEETEE

Geetesigns.com

CLIENT: Next		DRAWING NUMBER:	JOB NO:	DRAWN BY:	REV	DATE	BY	DESCRIPTION
PROJECT: Barnsley Glassworks		DJ-0322-188	7906	D. Jewkes	A	00.00.21	XX	XXXXXX
					B	00.00.21	XX	XXXXXX
DESCRIPTION: Side Elevation Logo on cladding		22.03.22	n/a	a/s @A3	C	00.00.21	XX	XXXXXX
					D	00.00.21	XX	XXXXXX
					E	00.00.21	XX	XXXXXX

All measurements in millimetres unless stated otherwise.