


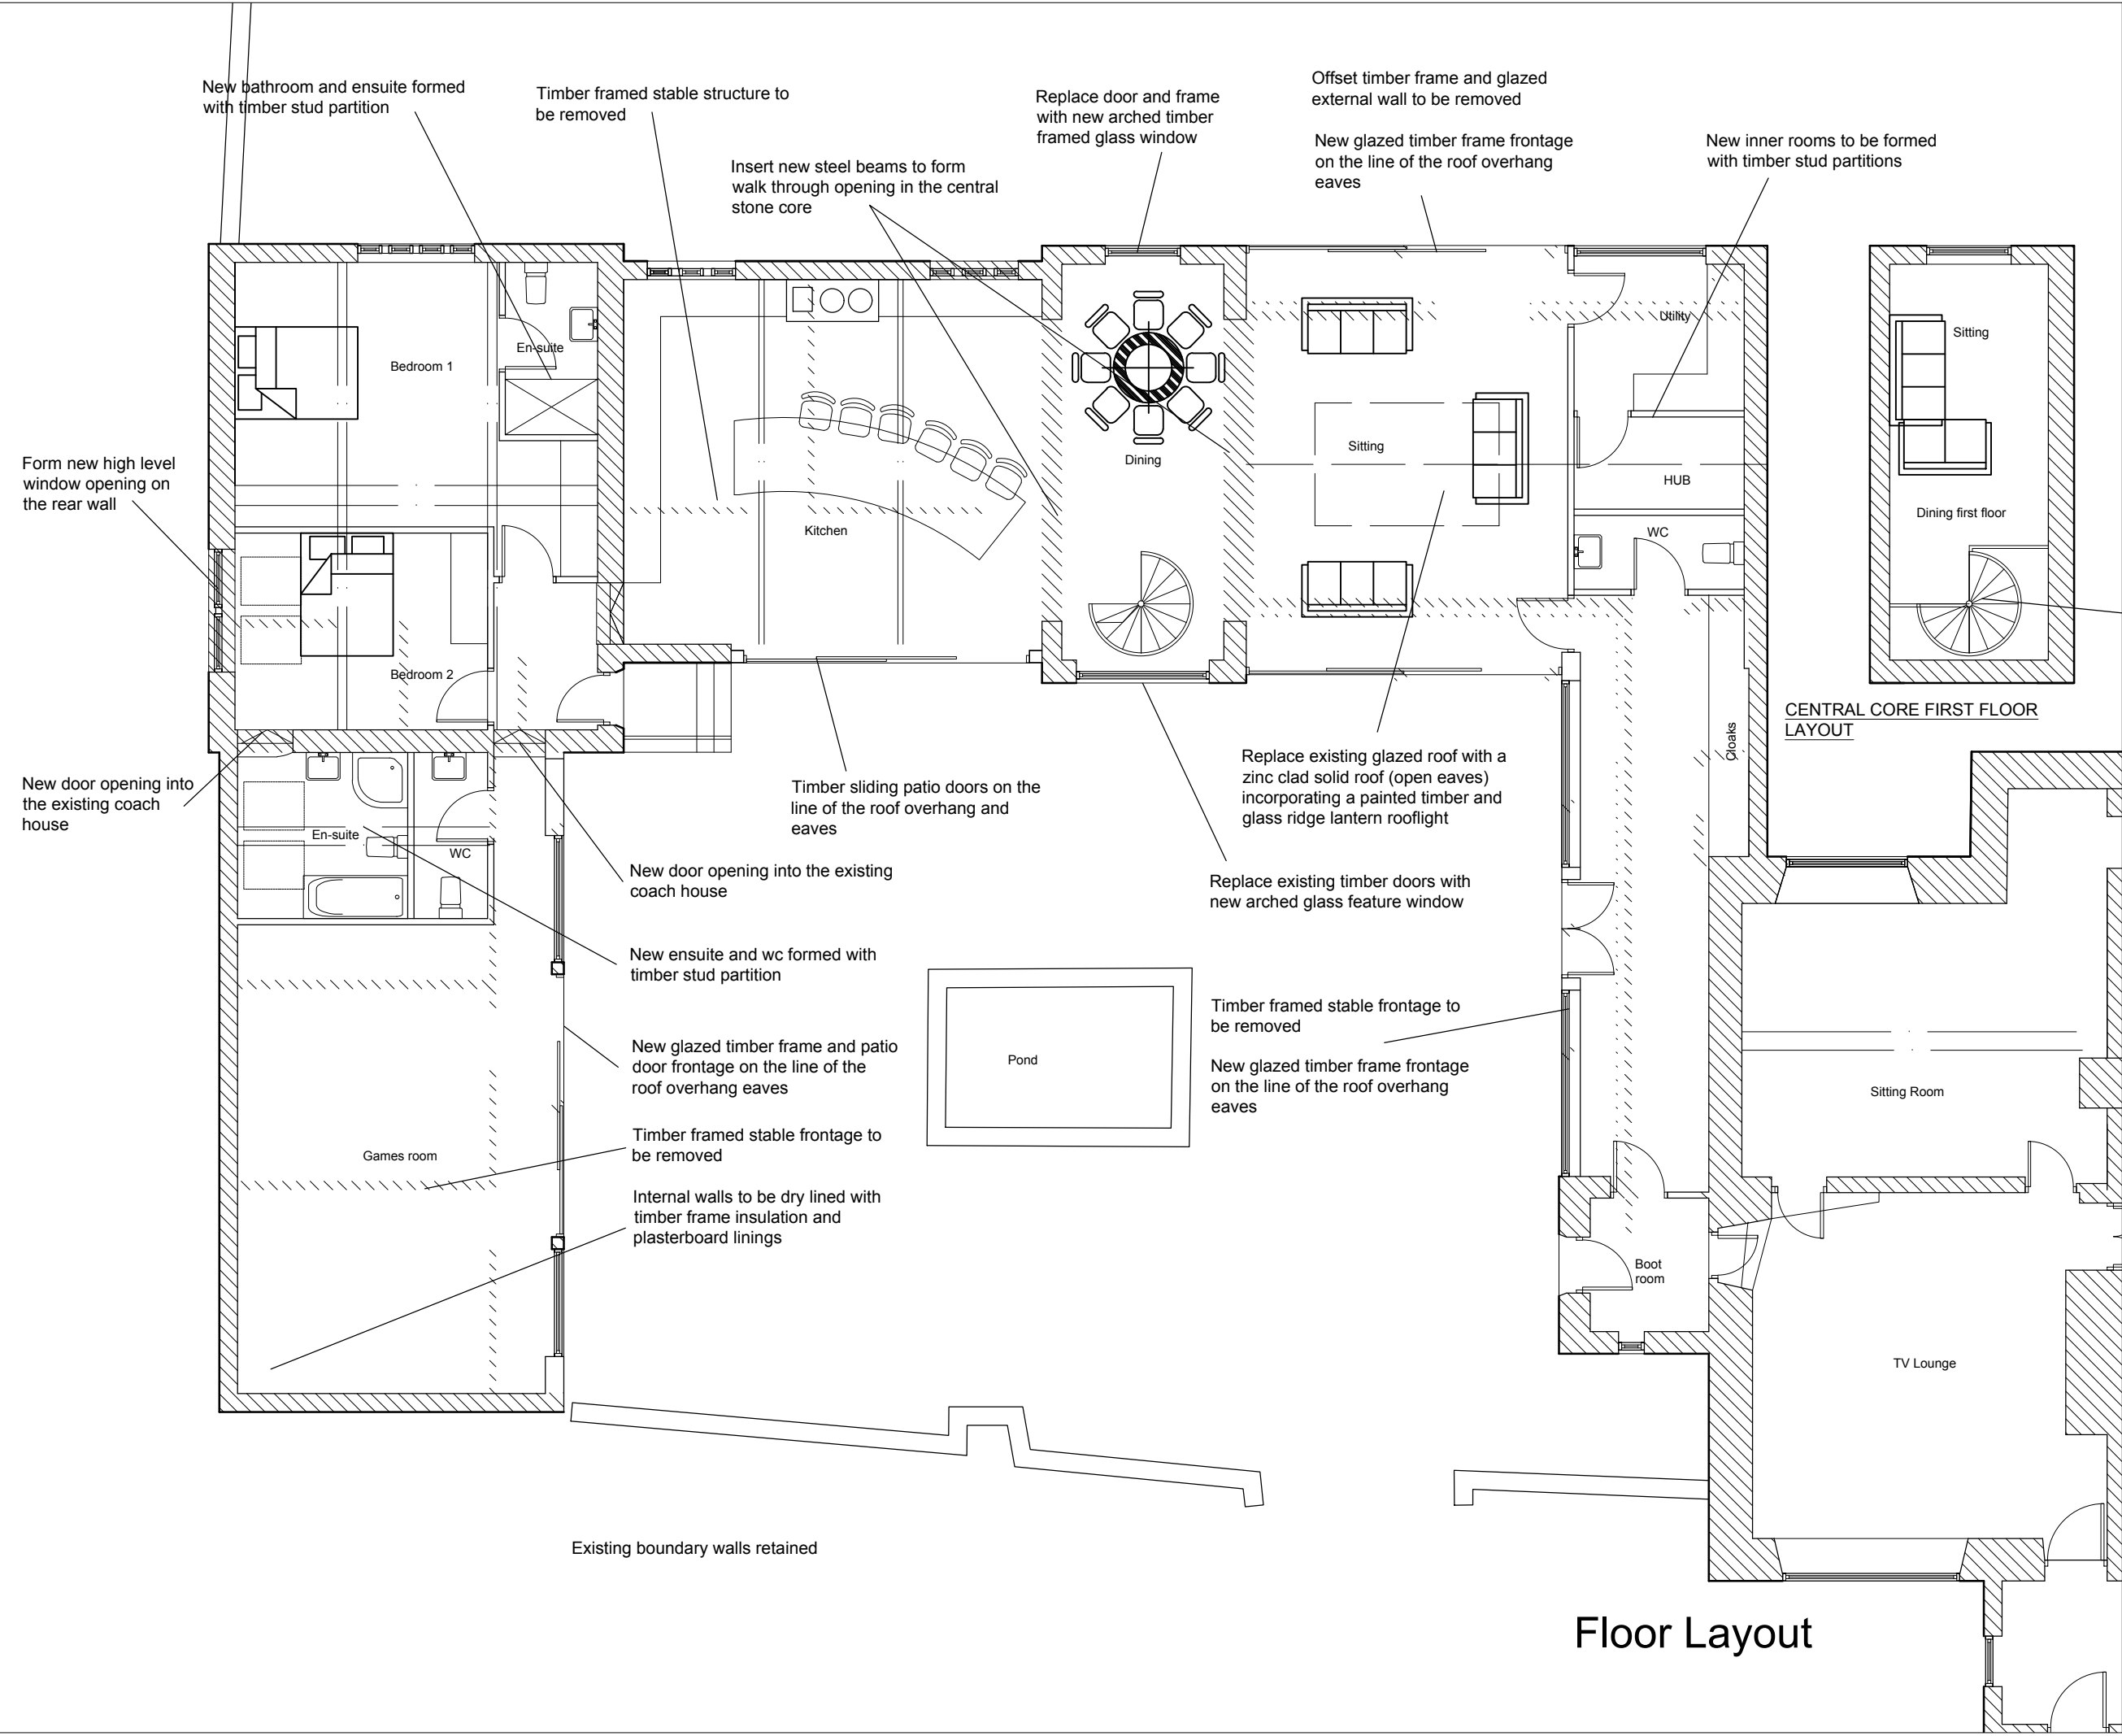

NOTES
DO NOT SCALE FROM THIS DRAWING.
It is the Contractor's responsibility to check all governing dimensions and verify all dimensions on site before commencing any work or making any shop drawings.
This drawing is to be read in conjunction with schedules of work, specifications, bills of quantities and other relevant information. Any discrepancies are to be reported to the Project Architect.
Work and materials are to be in accordance with the Building Regulations and to comply with the relevant British Standards.
This drawing is copyright of Mark Brotherton Ltd and should not be reproduced in whole or part without their written permission.

NOTE
HATCHING INDICATES
EXISTING WALL AND GLAZED
SCREEN POSITIONS

NOTE
NO WORKS TO BE CARRIED
OUT WITHIN THE ORIGINAL
DWELLING

Rev: Date: Notes:

FOX ARCHITECTURE
& DESIGN
Fox Cottage, Whitley Road, Whitley
West Yorkshire, WF12 0LU
T 01924 459231
E info@foxarchitecture.co.uk
www.foxarchitecture.co.uk

Client:	Mr & Mrs Buck		
Project:	Cathill Hall Cat Hill, Hoylandswaine Barnsley, S36 7JB		
Drawing:	Annotated Layout Proposals		
Date:	May 2019	Scale:	1:100 @ A3
Drawing No:	1850/116	Rev:	