
INFORMATION WITHIN THIS DRAWING IS NOT NECESSARILY PRODUCED TO SCALE.
ALWAYS USE FIGURED DIMENSIONS AND CO-ORDINATES - IF IN DOUBT, ASK.

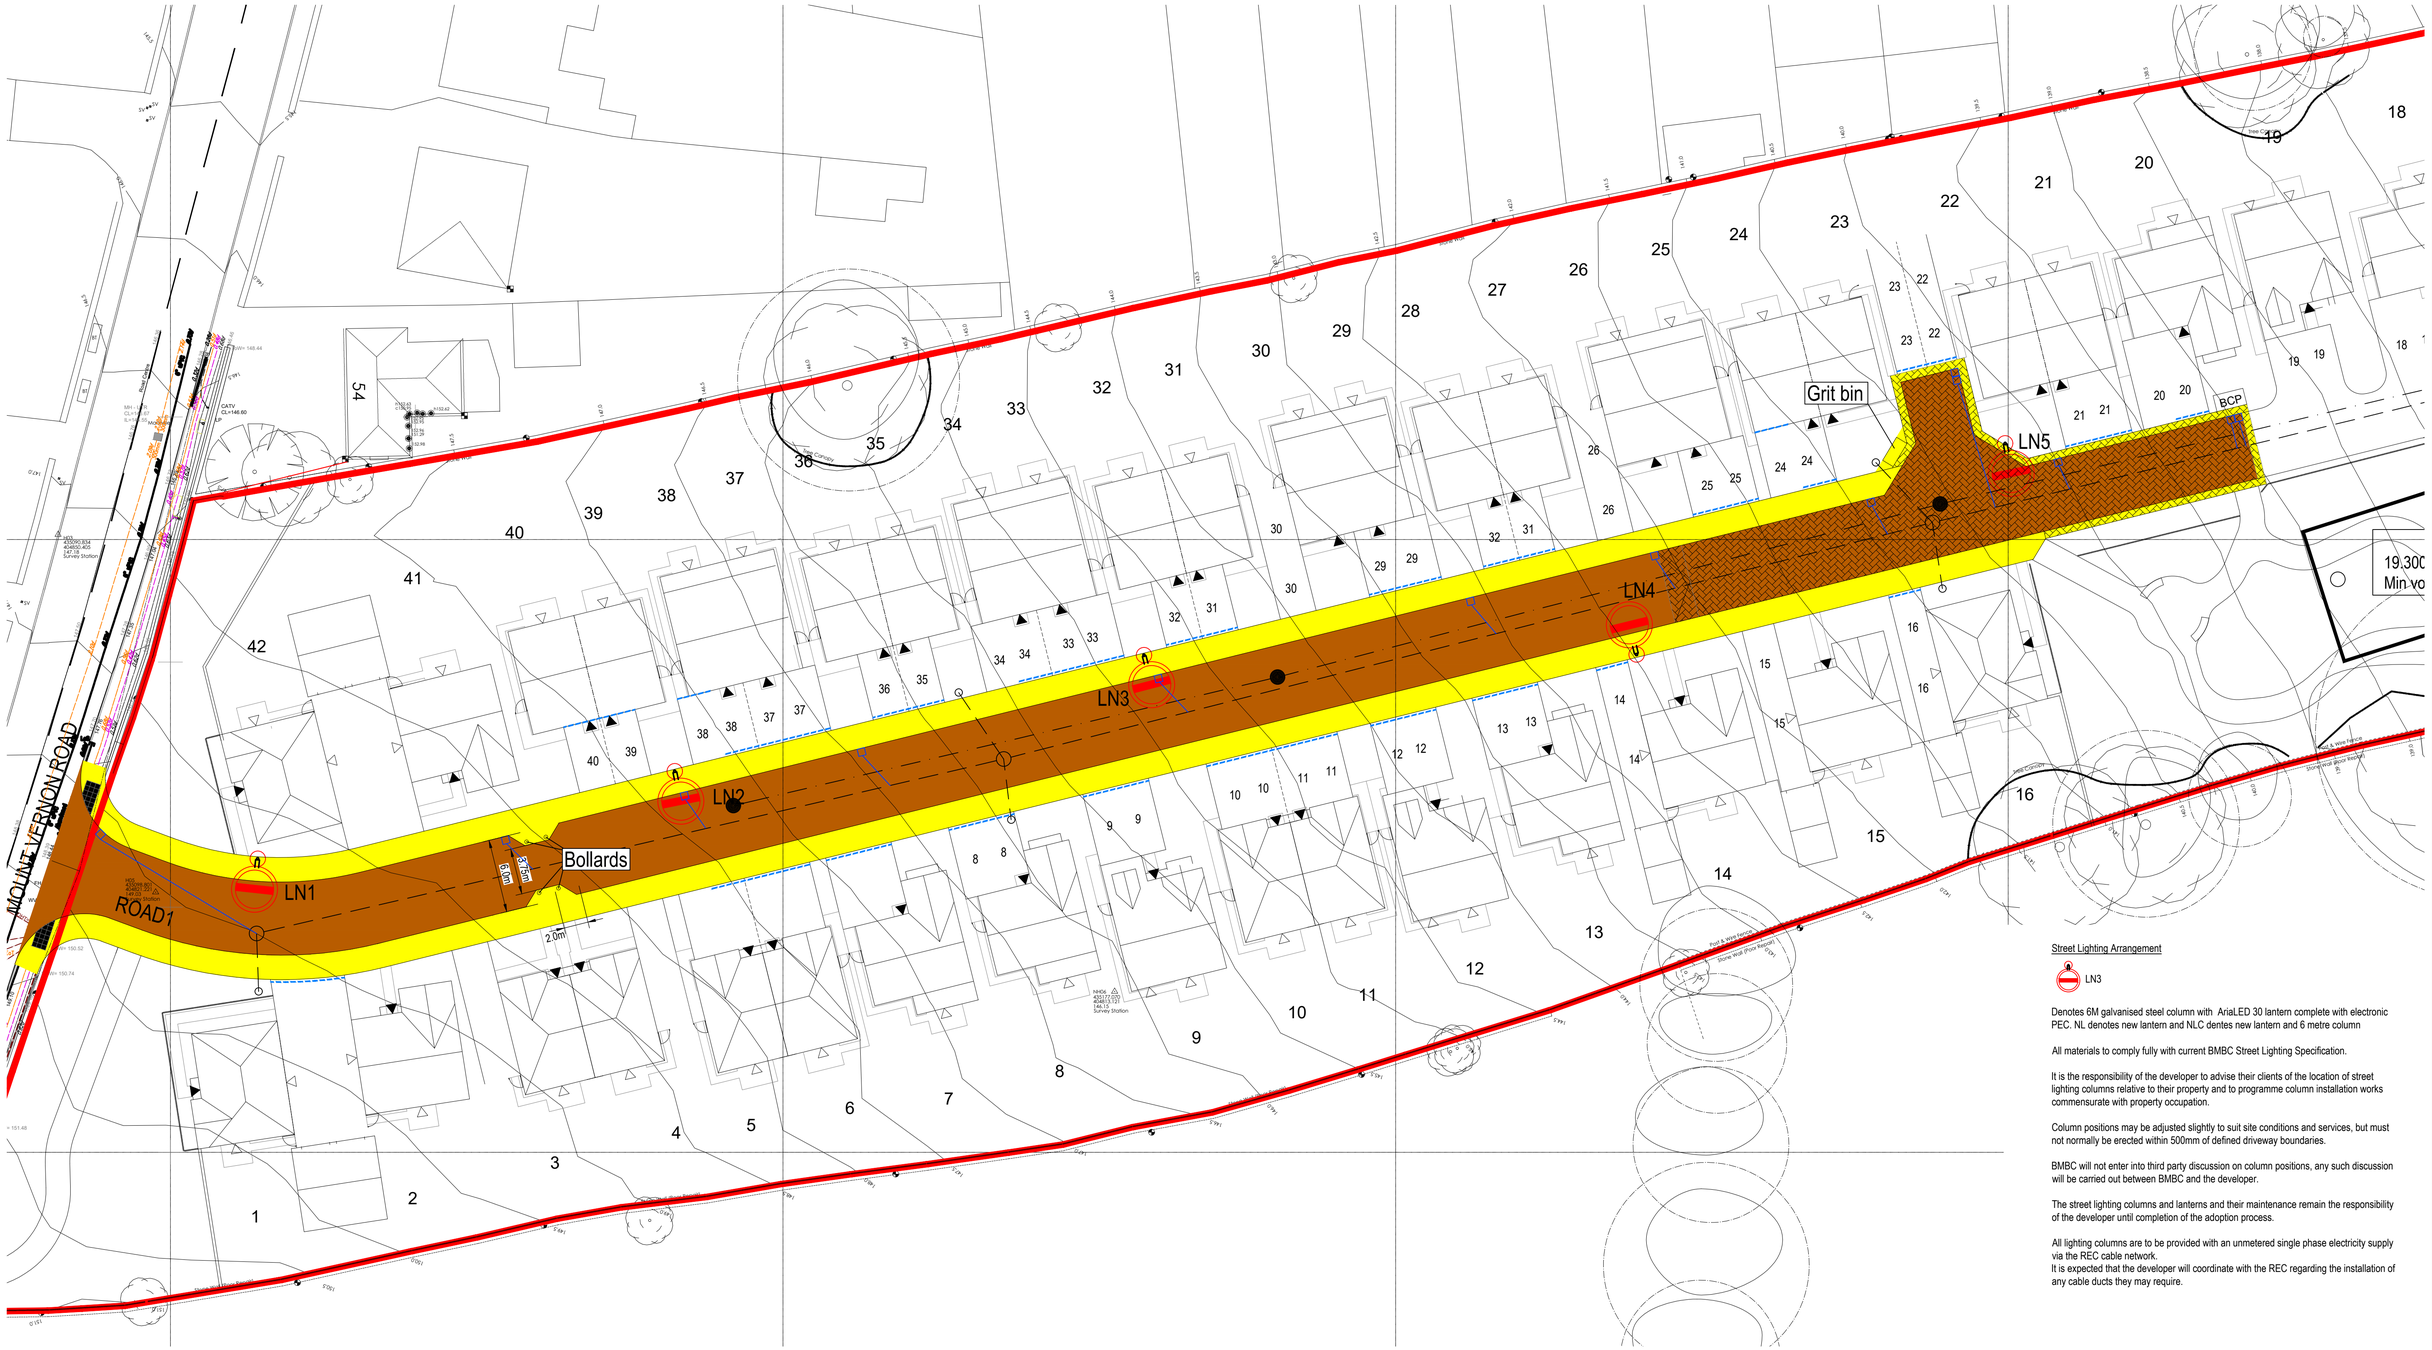

NOTES

KEY:

- Proposed Adoptable Carriageway - Type 5B
- Proposed Adoptable Carriageway - Type 4
- Proposed Adoptable Footway
- Proposed Adoptable Block Paved Margin
- Proposed Drive crossing of Footway/Margin
- Proposed tactile paving
- Proposed gully.
- Surface water sewer.
- Site Boundary
- Linear Drainage Channel

REV	DESCRIPTION	SIG	CHK	DATE
A	First Issue.			
B	Revised to suit latest layout.	RH	CH	20.05.21
C	Raised table removed	CH	PR	24.05.21
D	Foul sewers added, block paved margin added to key. Scale corrected.	PWAH	CH	18.06.2021
E	Updated to suit comments received from Barnsley MBC.	BJM	PWAH	27.07.2021
F	Buildout moved following comments from BMBC.	PWAH	CH	11.08.2021
G	Updated to suit comments received from Barnsley MBC.	PWAH	-	01.09.2021

DUCHY HOMES

MOUNT VERNON
WORSBOROUGH

S38 LAYOUT

Eastwood & Partners
CONSULTING ENGINEERS
St. Andrew's House
23 Kingfield Road
Sheffield
S11 9AS
Tel 0114 255 4554
Fax 0114 255 4330
mail@eastwoodandpartners.com
www.eastwoodandpartners.com

SCALE WHEN PLOTTED AT A1	DRAWING STATUS
1:250	PRELIMINARY

DRAWN	CHECKED	DATE	DRAWING NUMBER	REV
RH	CH	01.05.21	45521/103	G