



PROPOSED 20MM TIMBER FRAME TO BE SPRAY
PAINTED GOLD TO MATCH WINDOW FRAMES.
TO BE FIXED INTERNALLY

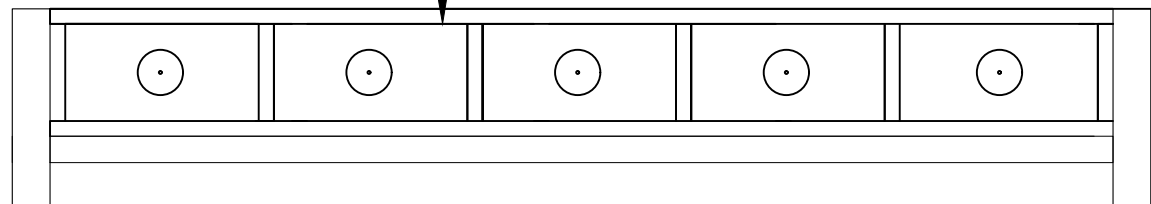

PROPOSED PLAN
SCALE 1:10

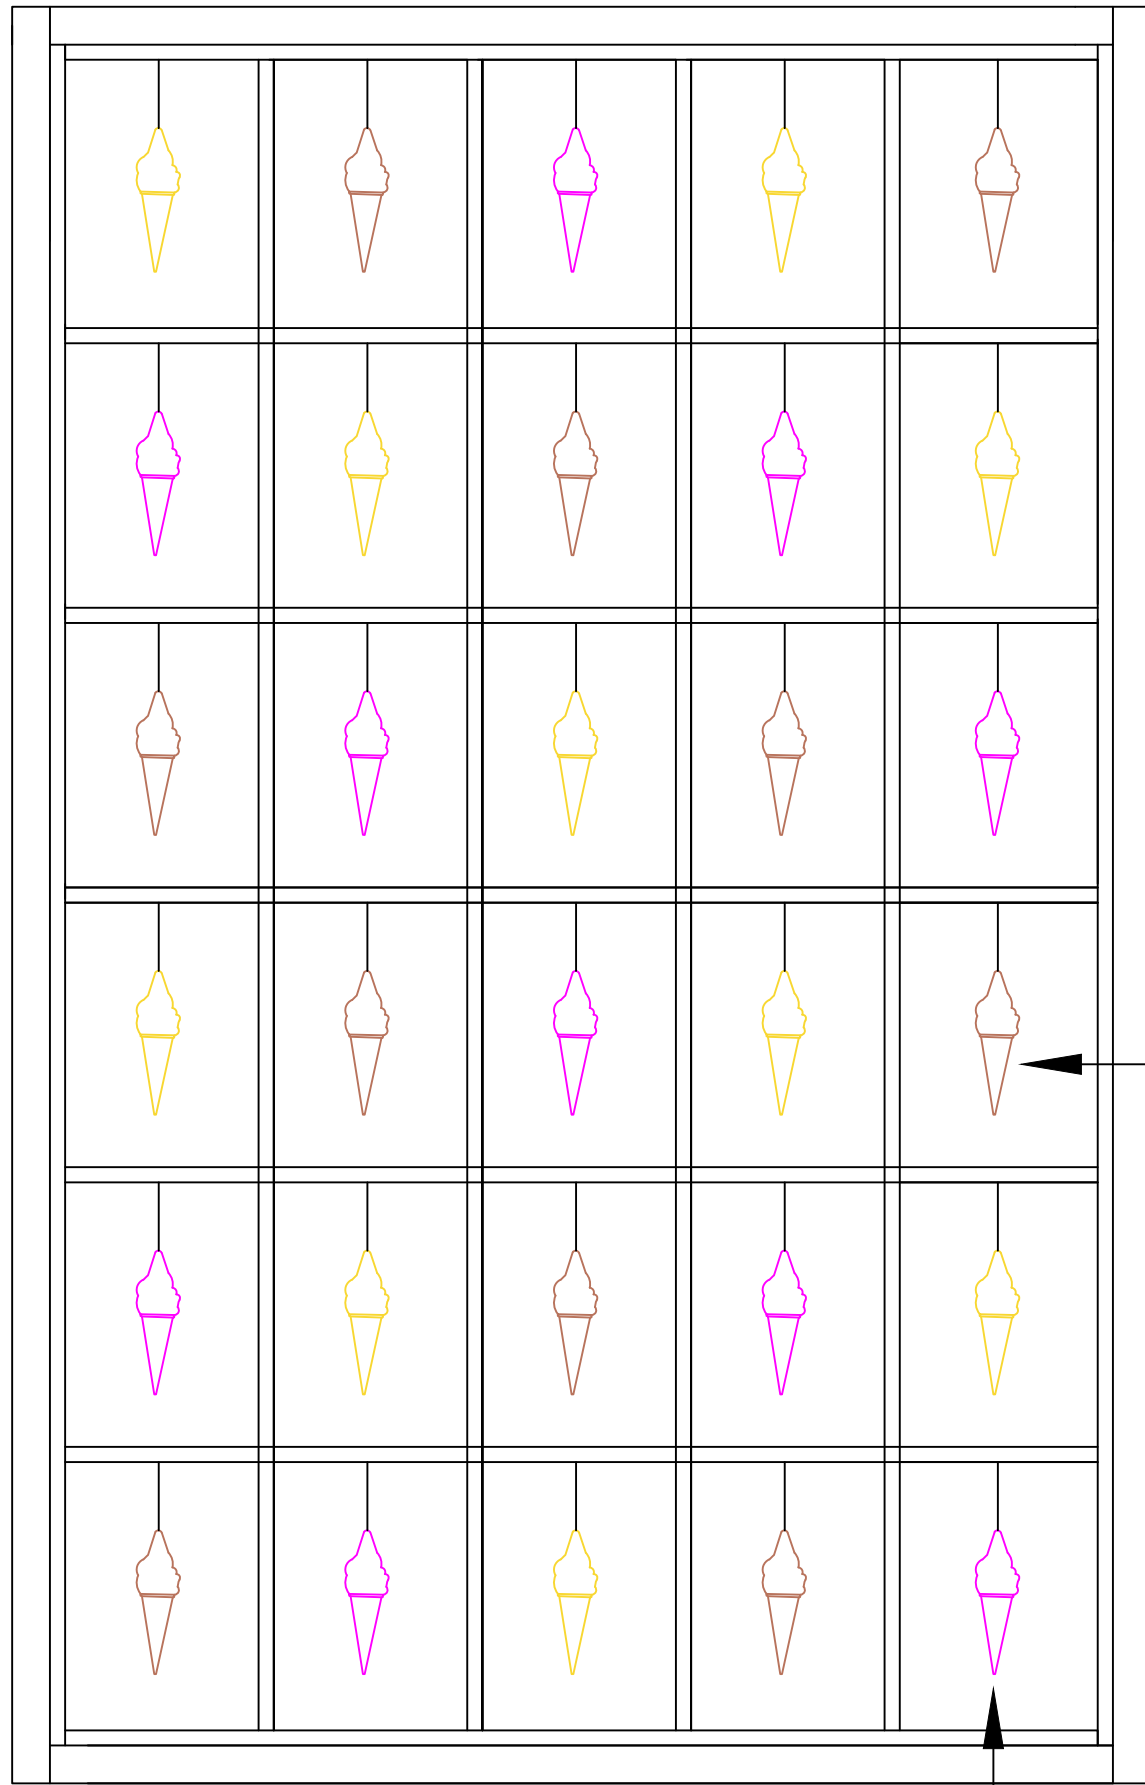


PROPOSED DETAILED ELEVATION
SCALE 1:10

ICE CREAMS TO HANG
ON CLEAR NYLON
THREAD WHICH IS FIXED
TO FRAME CENTRALLY

ICE CREAM PROPS TO BE
SUPPLIED BY
PROPS4SHOWS -
LIFELIKE ICE-CREAM
CONES IN A RANGE OF
COLOURS INCLUDING
VANILLA, STRAWBERRY
& CHOCOLATE

180MM (H) X 50MM (W)

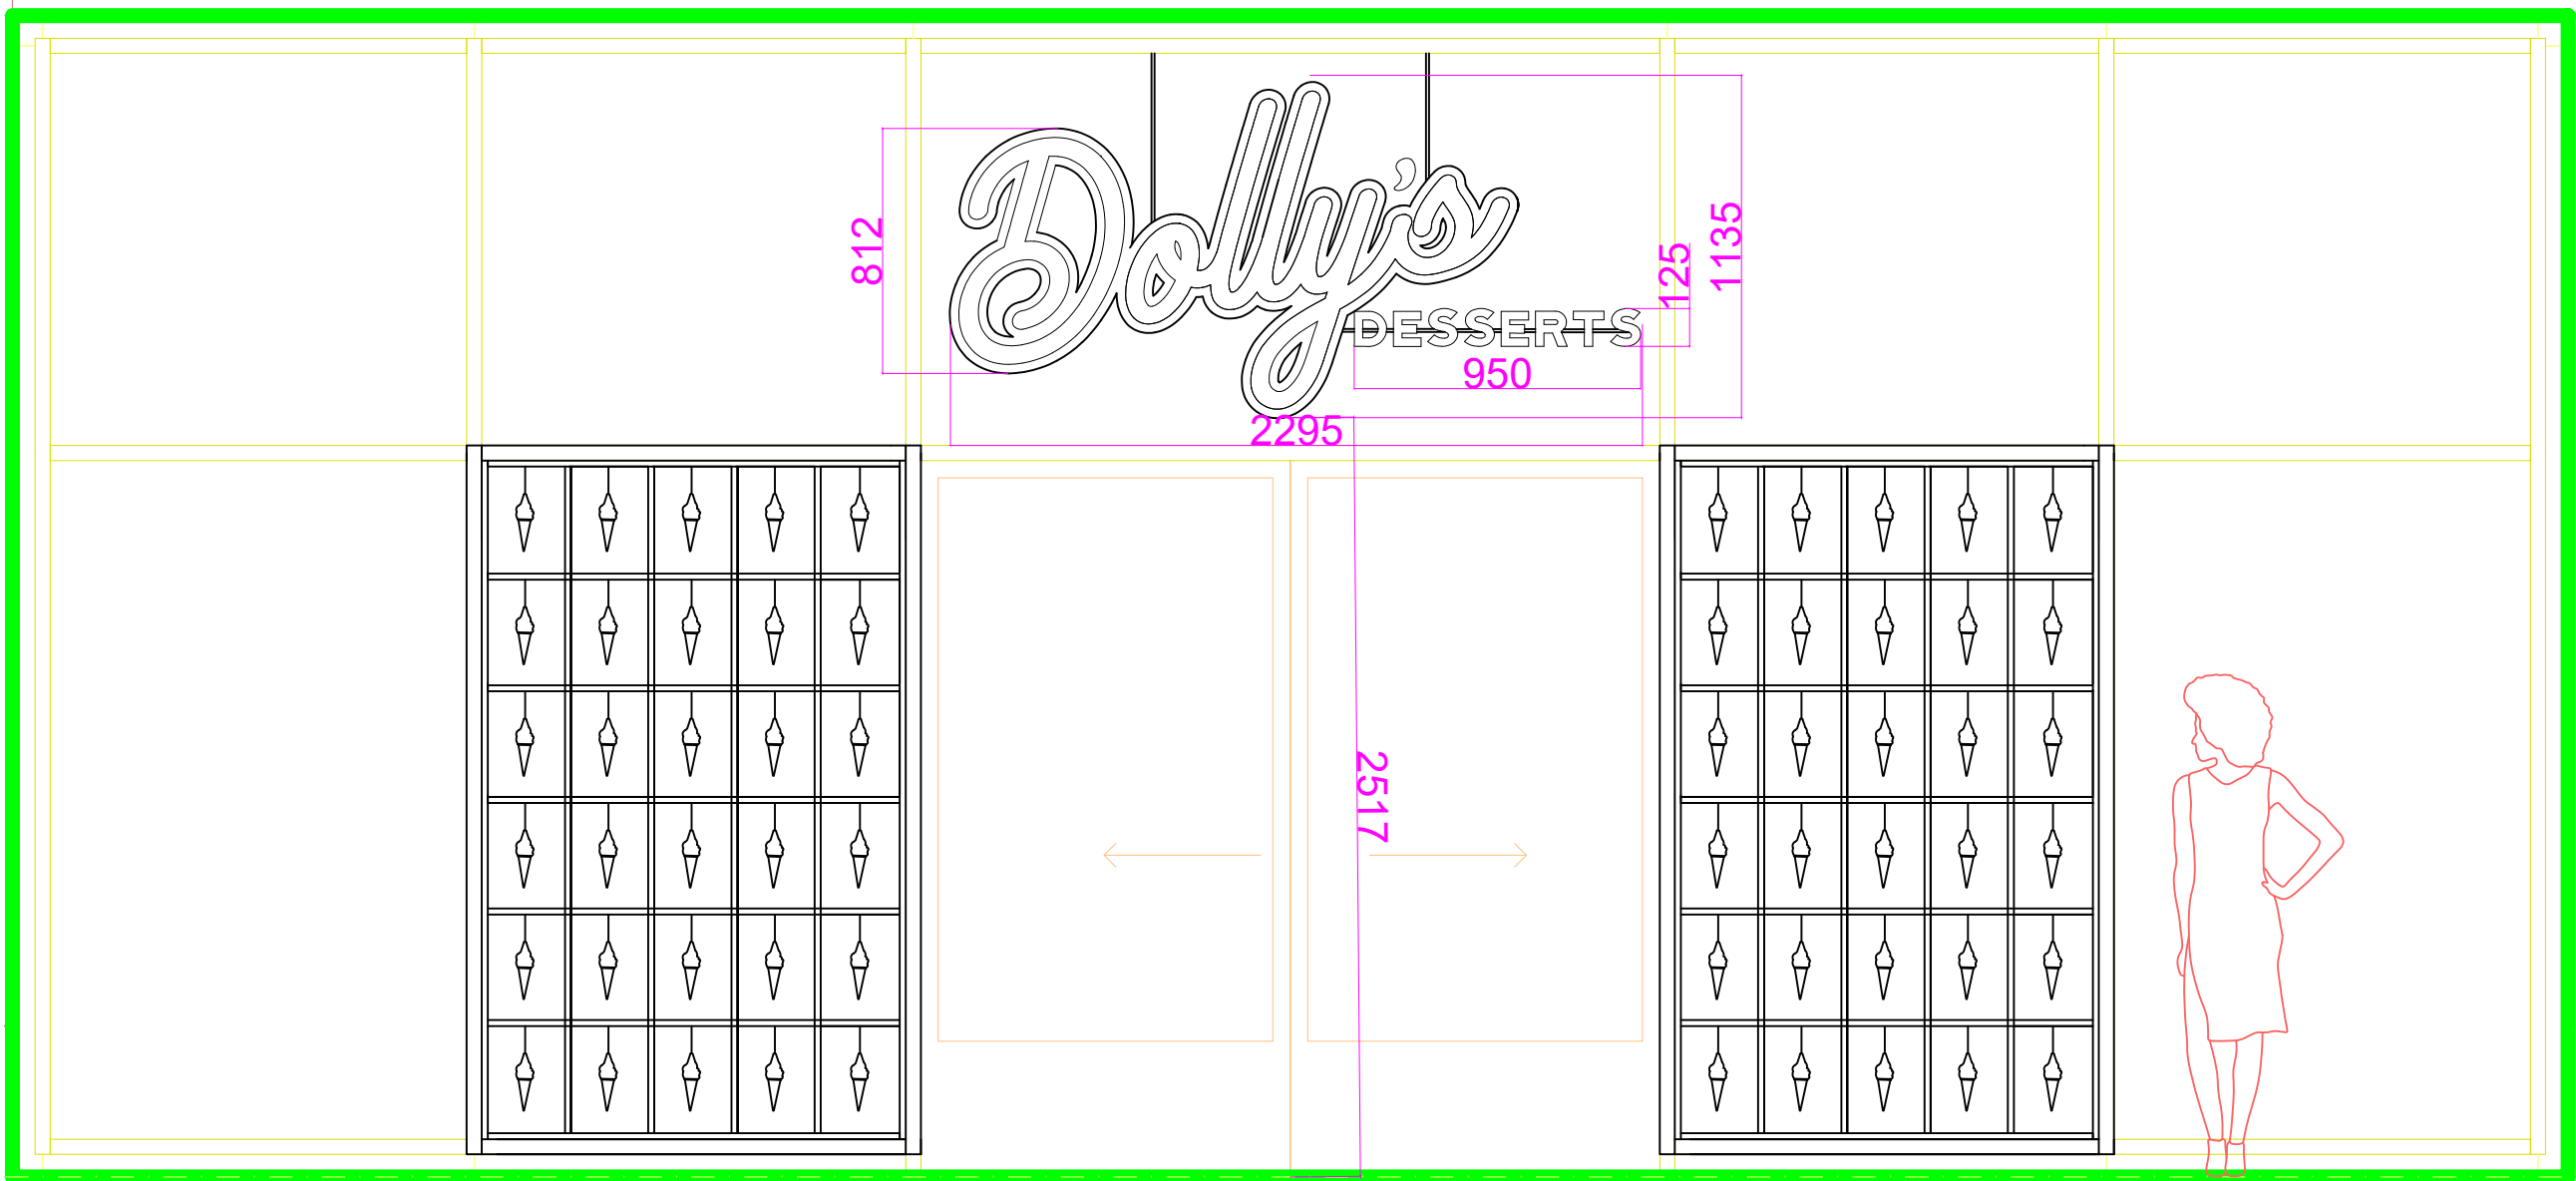

PROPOSED ELEVATION
SCALE 1:25



WINDOW DISPLAY
EXAMPLE NOT TO
SCALE

- Notes:
1. THE COPYRIGHT OF THIS DRAWING IS VESTED IN YourSpreadsheets AND IT MAY N
 2. WORK TO FIGURED DIMENSIONS ONLY.
 3. THIS DRAWING IS TO BE READ IN CONJUNCTION WITH ALL RELEVANT ARCHITECT'

REV:	DESCRIPTION:	BY:	DATE:



www.3C-UK.com
07505825615
Penistone 1
Regent Court
St Marys Place
Penistone
S36 6DT

CLIENT:	DOLLYS DESSERTS Charlie & Janine
ARCHITECT:	3C GROUP PENISTON 1 PENISTON S36 6DT

SITE: UNIT 16A GLASS WORKS, BARNSLEY			
TITLE: GF FIXED SEATING ELEVATION			
SCALE AT A1:	DATE: 31/01/22	DRAWN: AG	CHECKED: CC
DRAWING NO: DD/CS/003/03			REVISION: