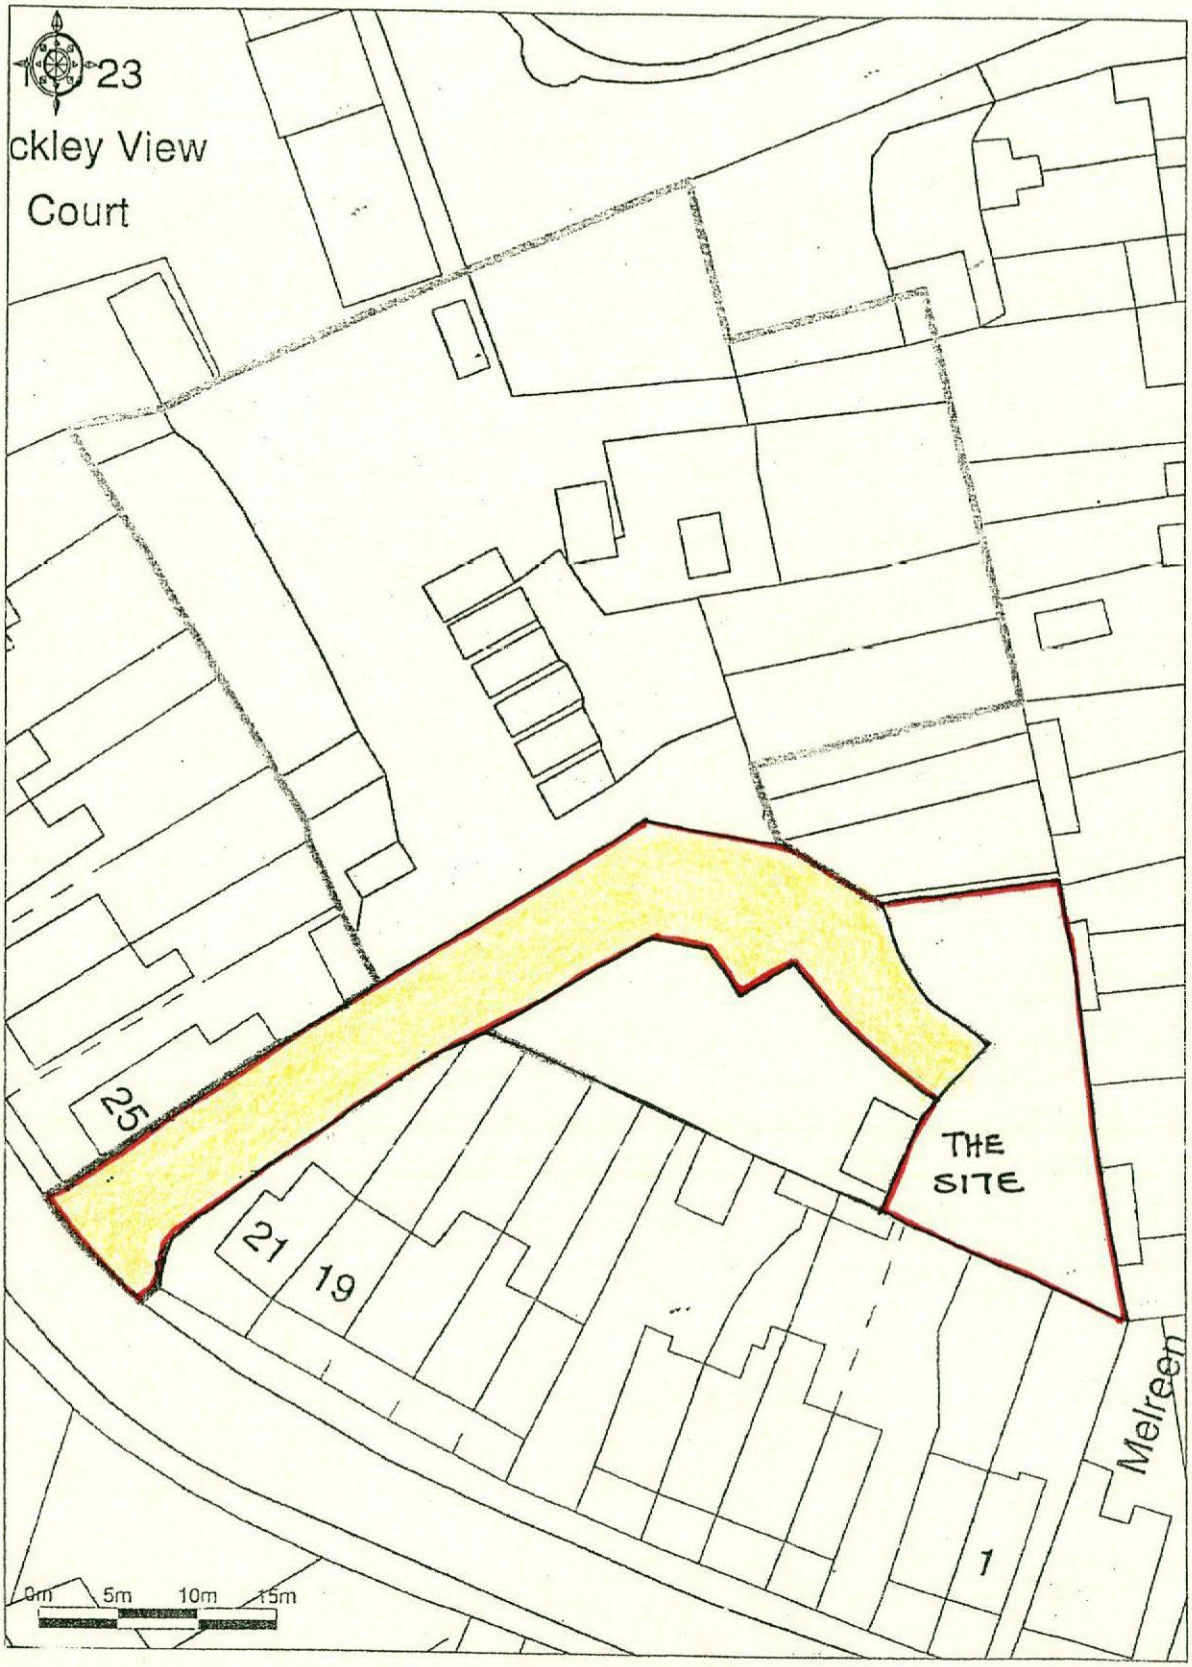



LAND OFF 'THE WALK' BIRDWELL

SITE LOCATION & RIGHT OF WAY PLAN. 1:500

(SHADED YELLOW)