




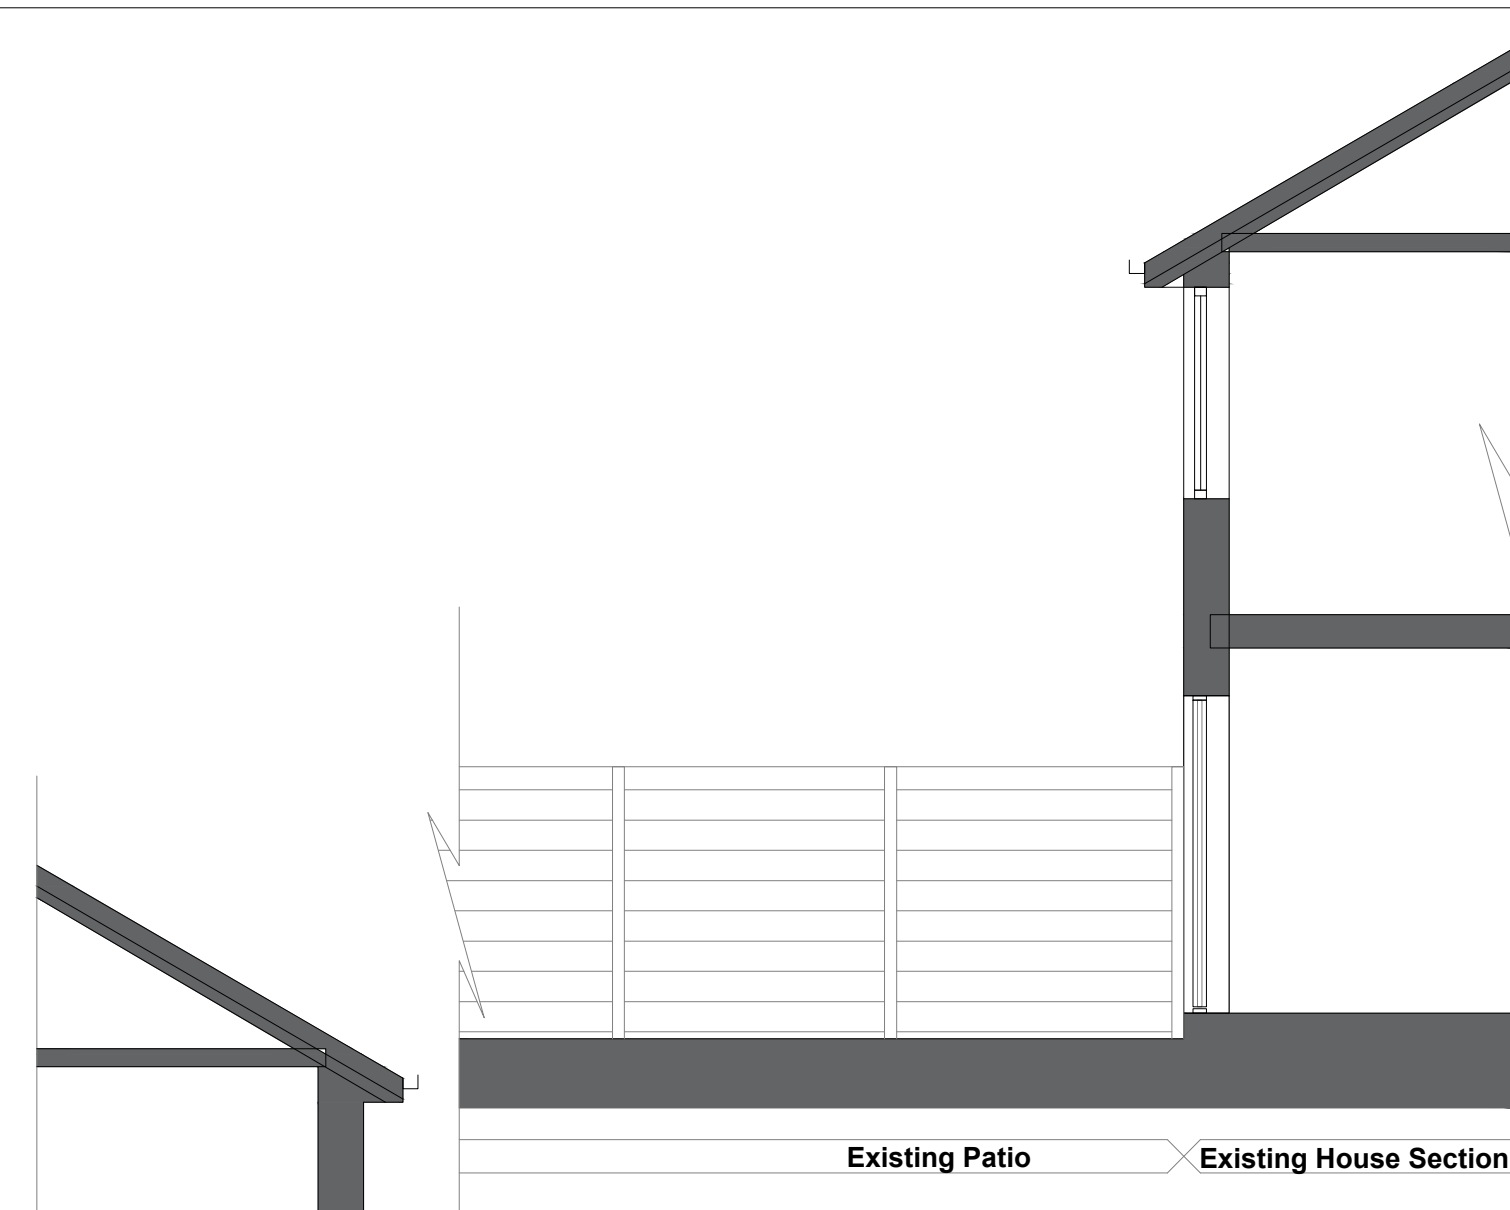

EXISTING SECTION A
Scale 1:50 @ A3

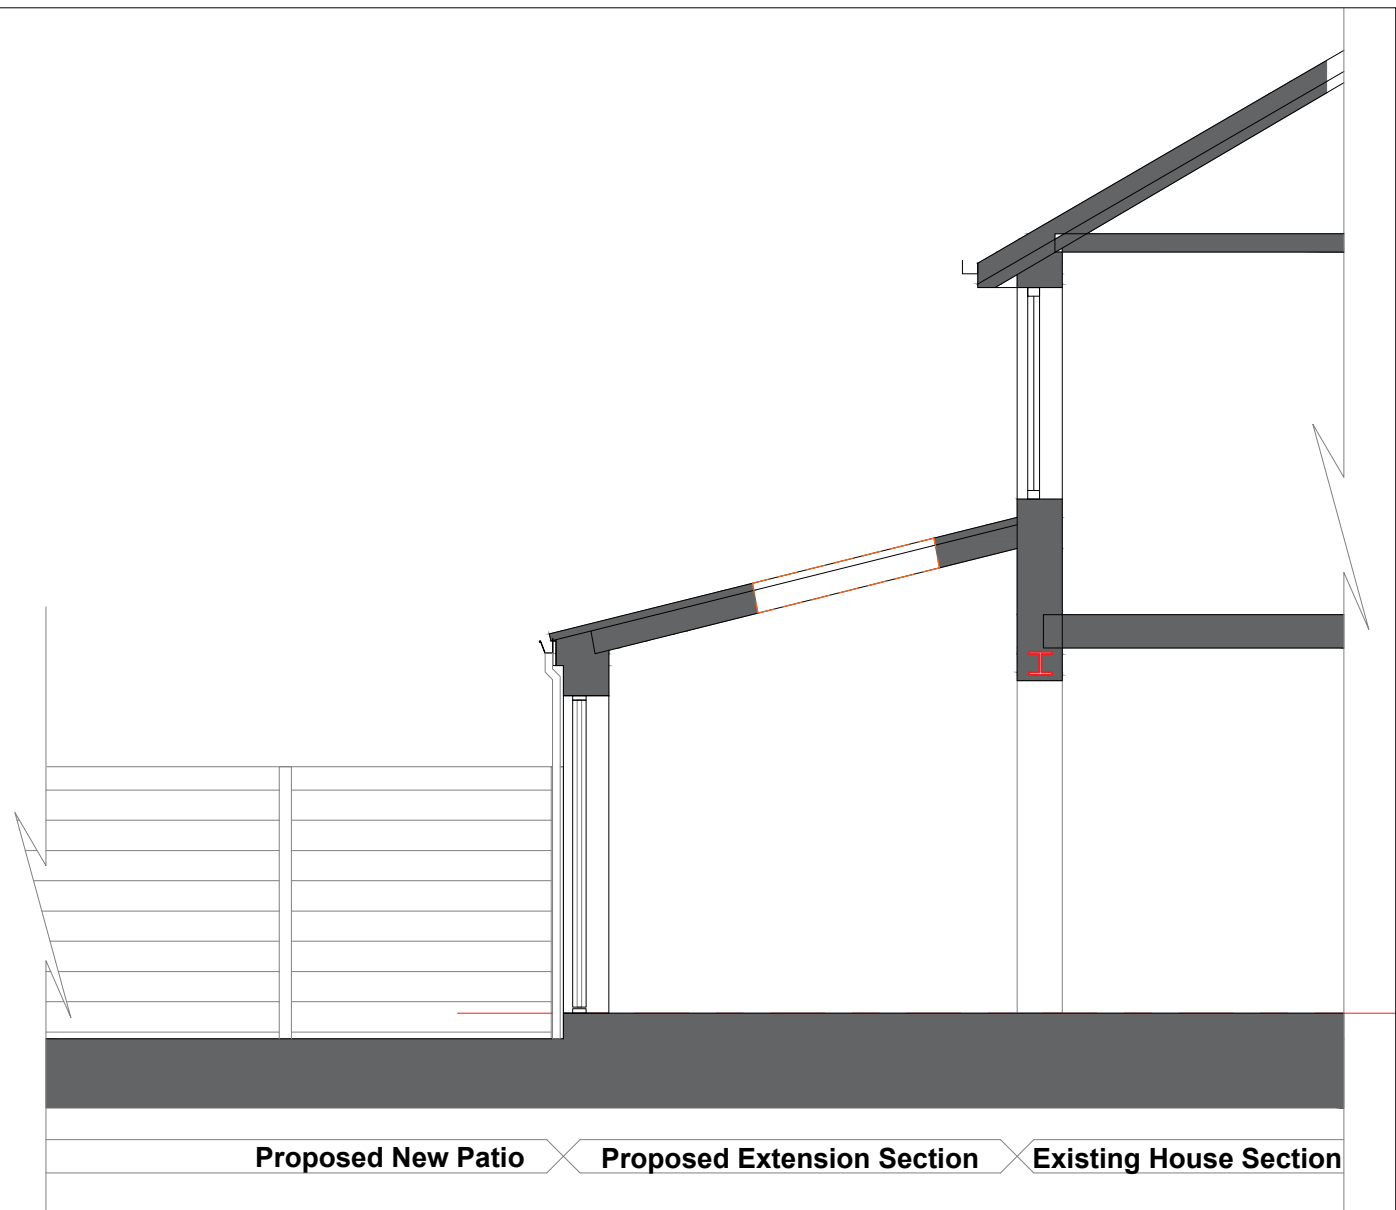


PROPOSED SECTION A
Scale 1:50 @ A3

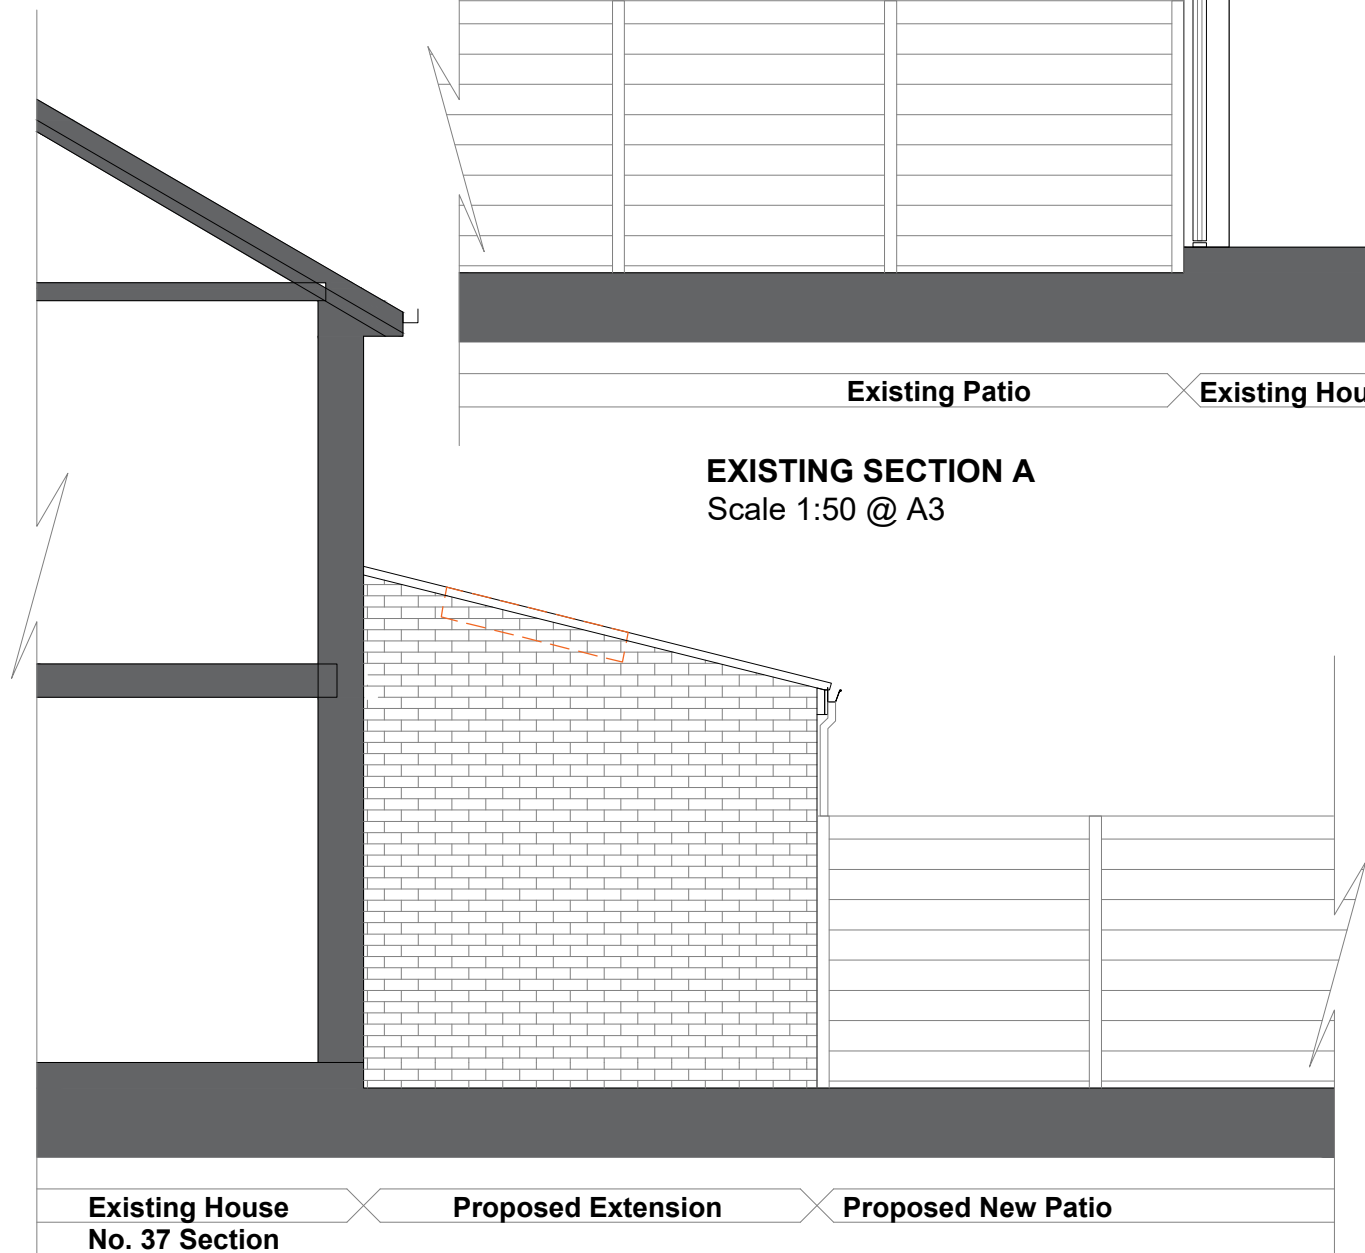

PROPOSED SECTION B / SIDE ELEVATION
Scale 1:50 @ A3

DRAFT

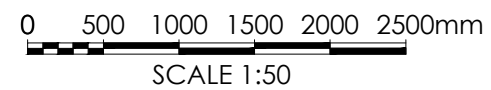

Revision -

Project title		
PROPOSED DEVELOPMENT		
Client	Mr & Ms Brown	
Address	39 Greenwood Avenue Worsbrough Barnsley, S70 4BJ	
Drawing Title	Existing & Proposed Sections / Side Elevation	
Drawing Status	Planning	
Scale	1:50 @ A3	Date May 2024
Drawing no.	106-STA-07	Revision