


External wall construction:-
External skin:-100mm thick on bed facing
brickwork to match existing.
Internal skin:- 100mm thick blockwork -
3.5N/cu mm crushing strength, 750 kg/cu m
max density
Cavity:-100mm cavity between skins, full fill
100mm 'Rockwool Cavity' to provide max 'U'
value of 0.28w/sq.m k.
2 skins to be bonded together with stainless
steel wall ties to BS. 1243. min. 5no. per
metre at 225mm centres & 750mm vertical
centres, to reveal of all openings and to top
of gables.

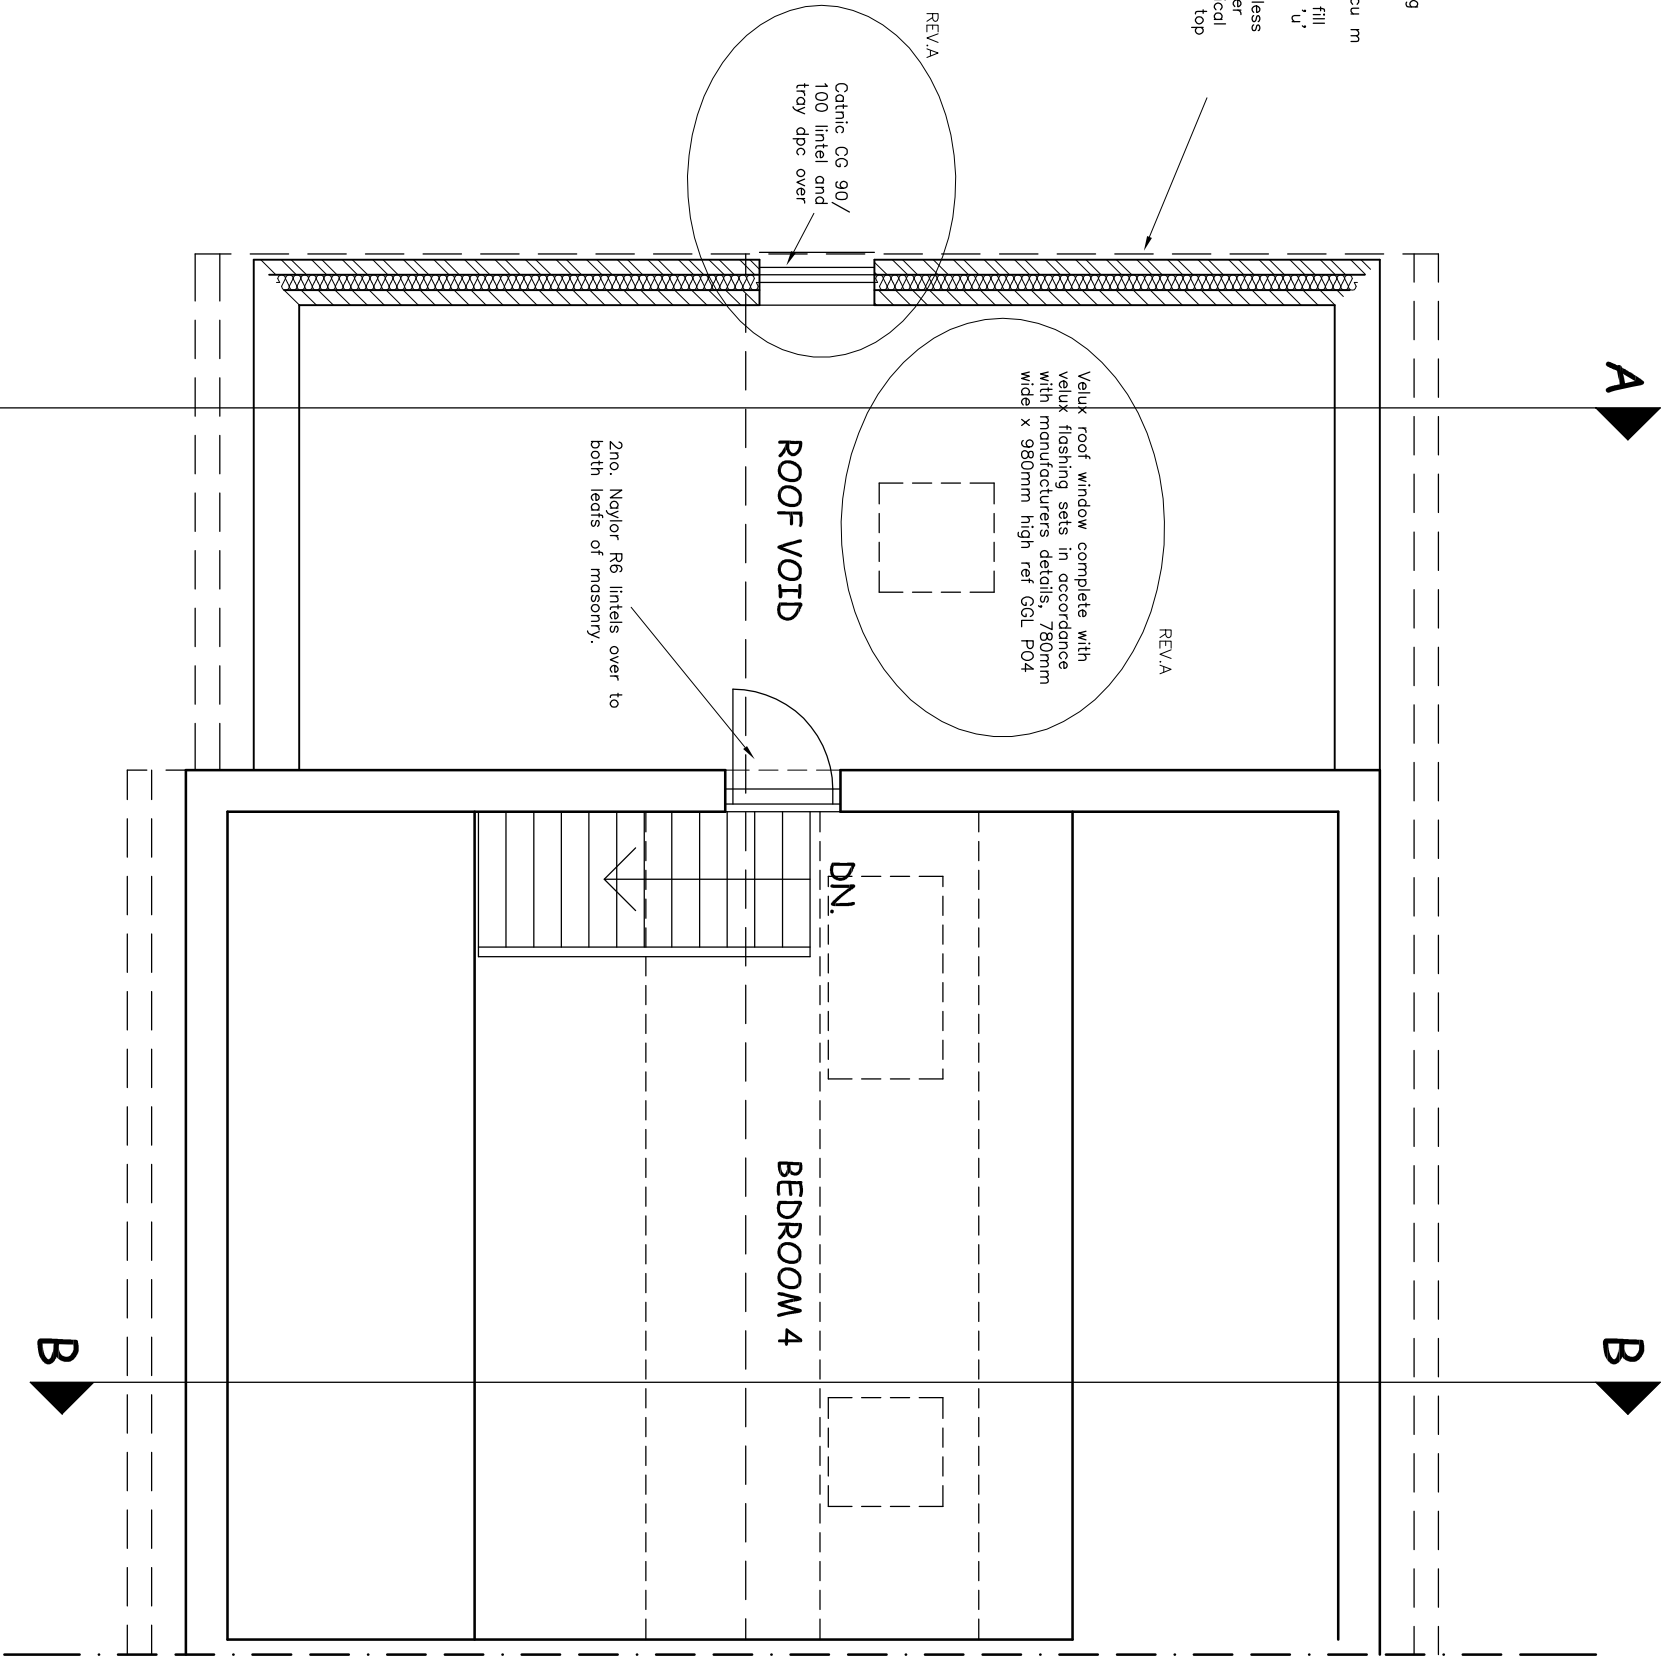

Andromeda ARCHITECTURE 686 STANNINGTON ROAD SHEFFIELD S6 6AJ Tel: (0114) 2854 207	MS. A LITTLER & MR. N. WOOLLEY, 37 SCHOLE AV., PENISTONE, S36 6DW			EXTENSIONS & ALTERATIONS TO DWELLINGHOUSE	
	SECOND FLOOR PLAN	1/50	APRIL 11	01/1110/WD1.3A	