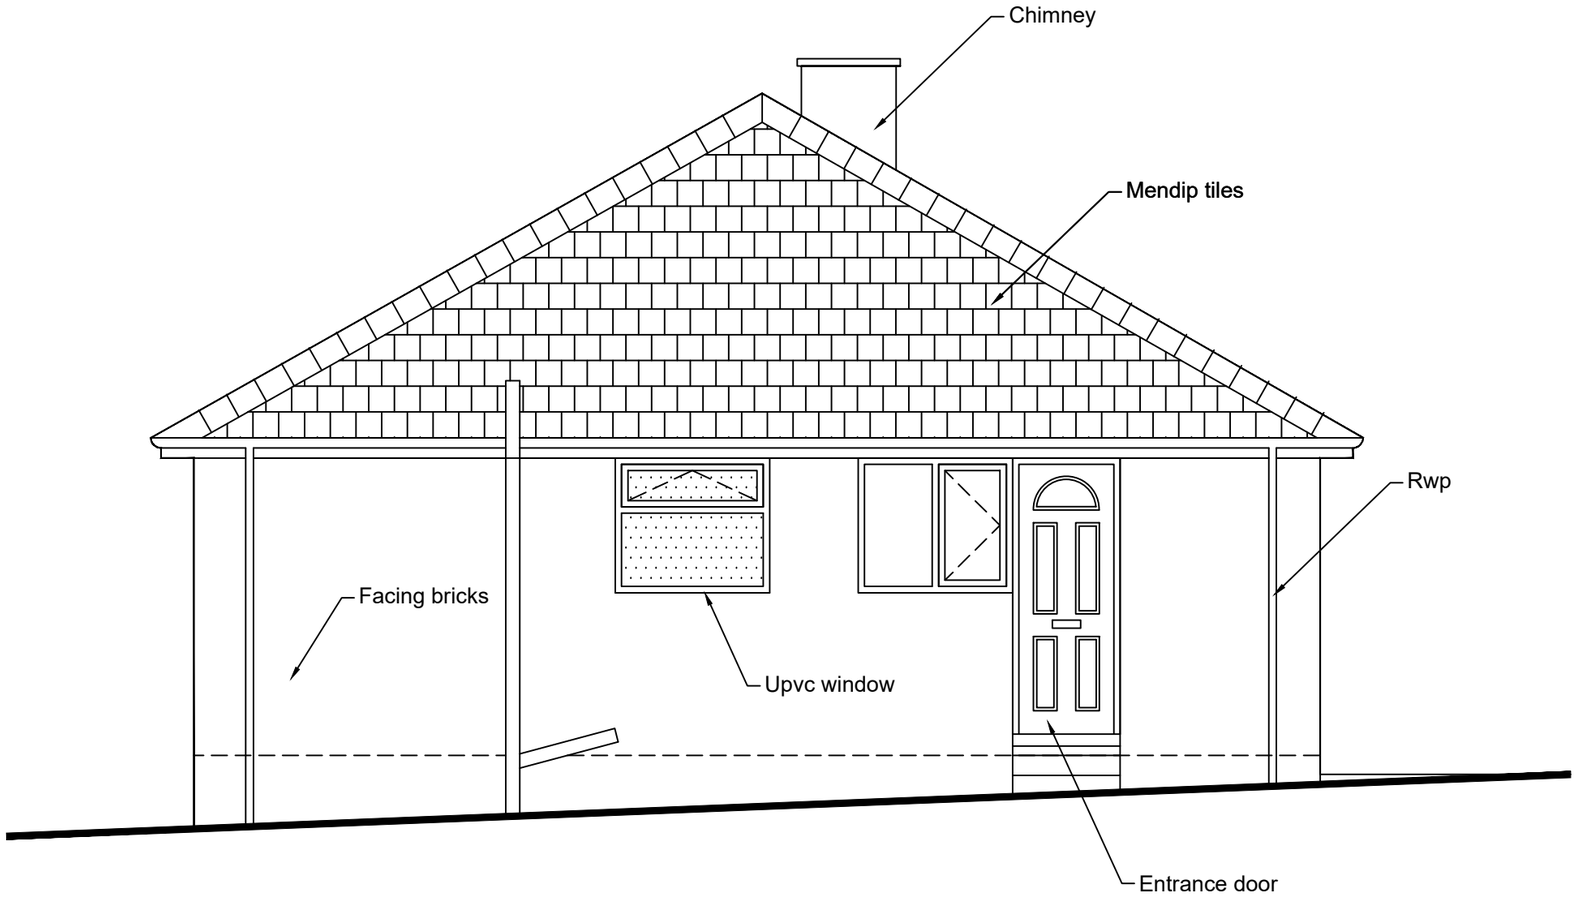

Existing Side Elevation
1:50

Revisions	A. A-----	00-00-00
This drawing is for planning permission only and is not a construction drawing.		
Drawing Title	EXISTING-SIDE-ELEVATION	
Job No. - Dwg No.	RLDF/2023/03 .	-
Client:	Ruth Lister and David Frost 3a Edgehill Road Staincross; Barnsley S75 6NG .	
Scale.	1:50	