Land off Goldthorpe Road, Goldthorpe
Location Plan.

scale 1:1250
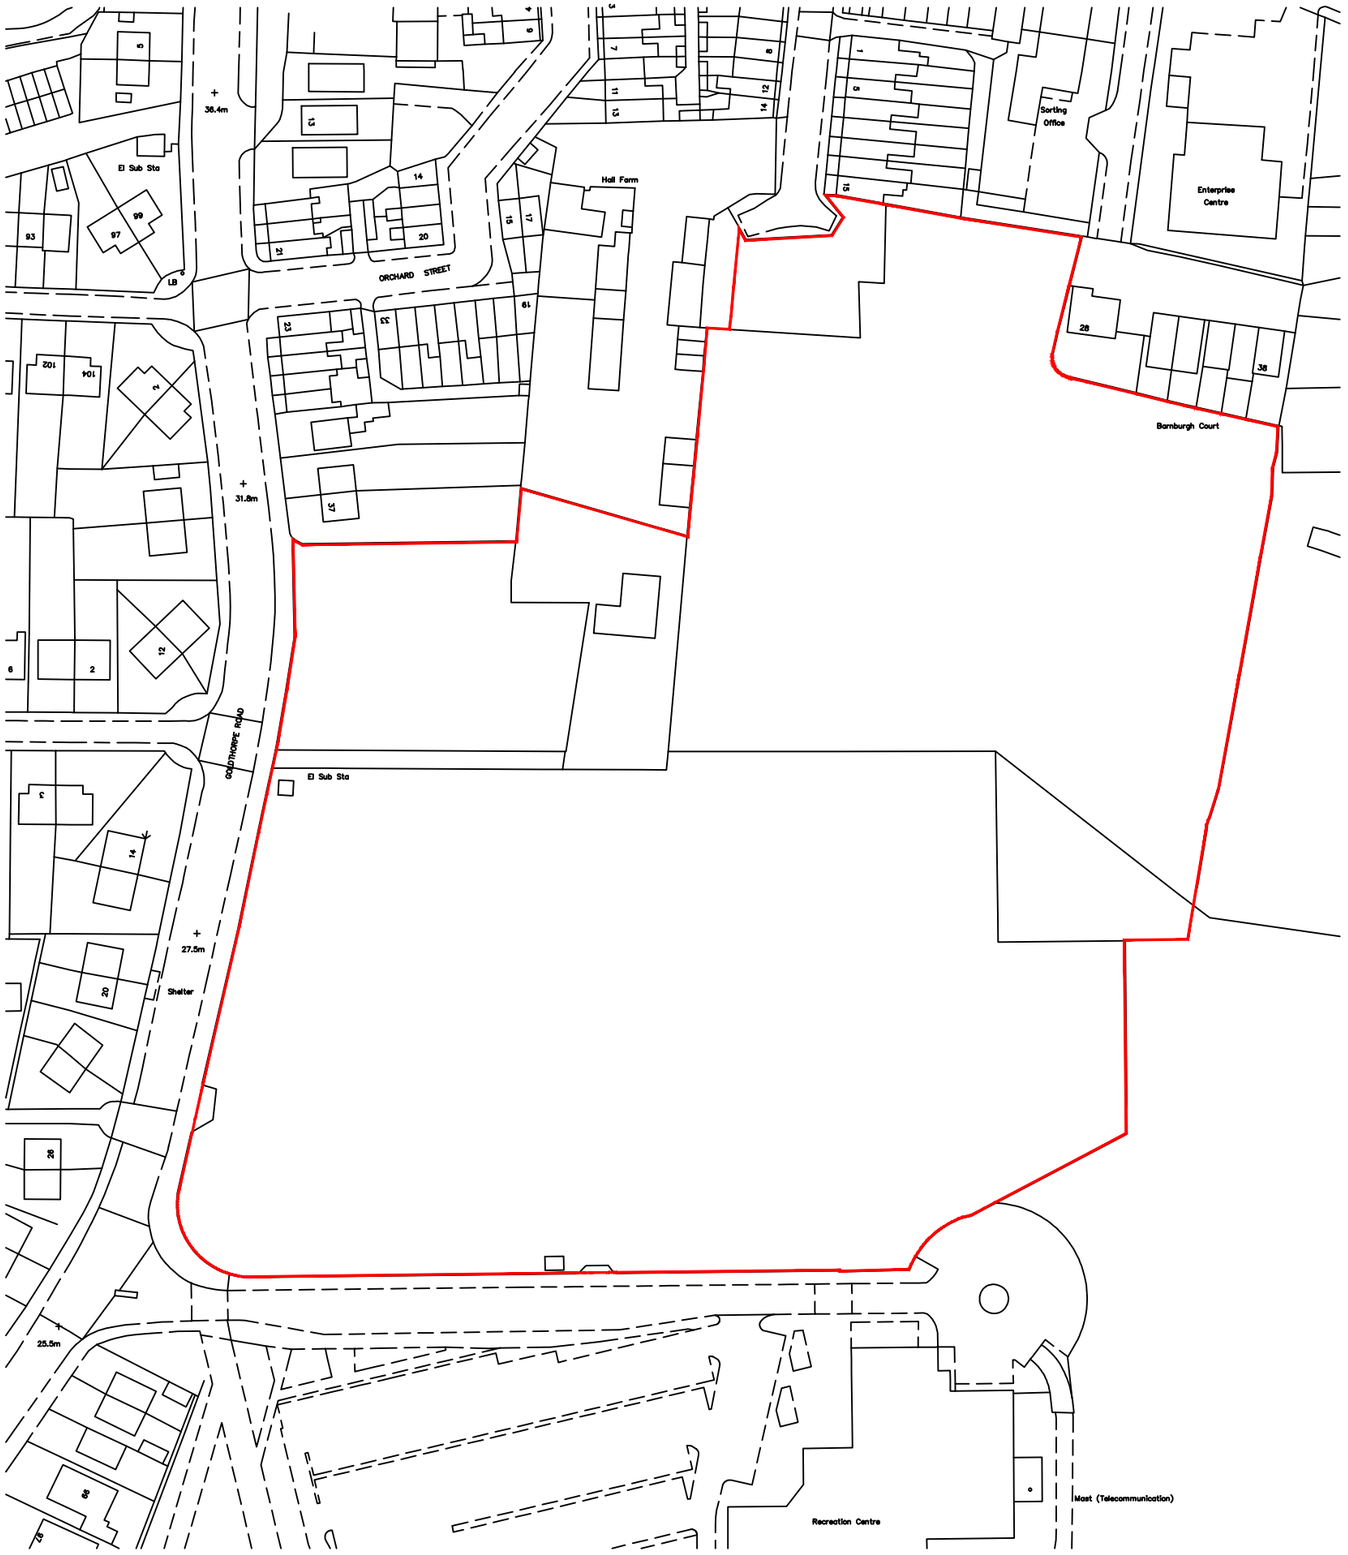
July 2022