
SKETCH PLAN – TREE WORKS

Not to scale. Distances approximate.

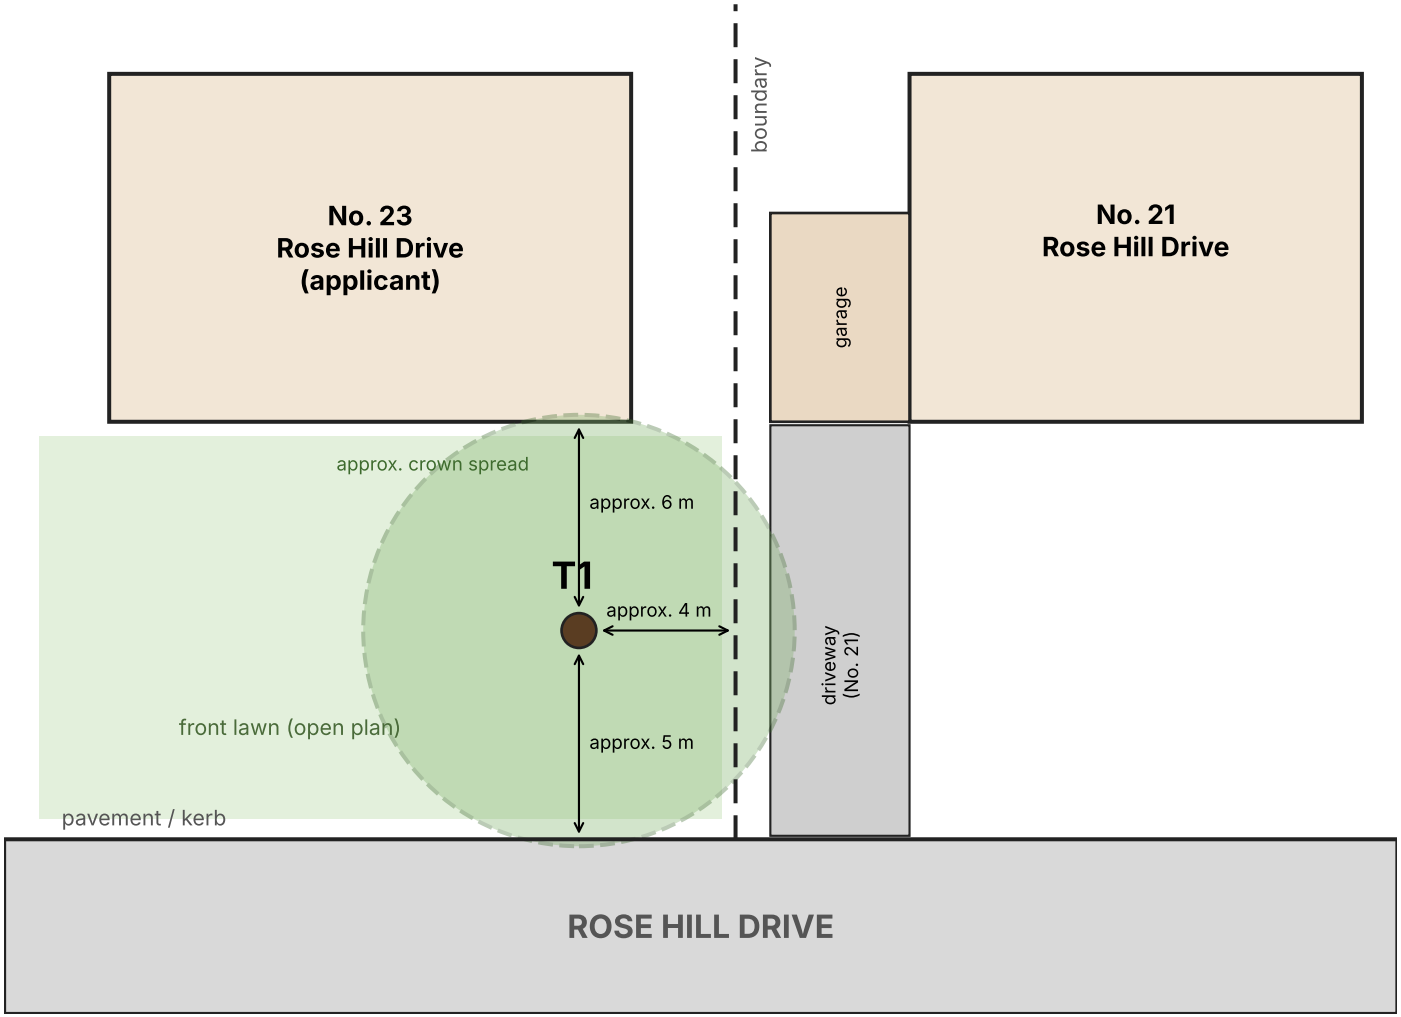

Site

23 Rose Hill Drive, Dodworth,
Barnsley S75 3LY

Planning Portal ref: PP-15327922

Protected tree

TPO No. 10 (Laithe Croft area)
Tree T1 – individual tree
Species: Ash (Fraxinus excelsior)

Proposed works

Crown reduction to suitable growth points, including the lateral limbs over the frontage of No. 21. Remove deadwood and epicormic growth. All works to BS 3998:2010. See application for full specification.

Applicant

Mr S Barrett (owner)

Key

- Tree stem (T1)
- Approximate crown spread
- Property boundary

Date: 2 November 2026