This drawing is copyright and may not be reproduced in whole or part without written authority
Do not scale off this drawing

REVISIONS

-

CANAL

TRADE UNIT
5,000 sqft
465 m2

TRADE UNIT
4,500 sqft
418 m2

TRADE UNIT
4,000 sqft
372 m2

TRADE UNIT
5,000 sqft
465 m2

TRADE UNIT
(Divisable)
15,000 sqft
1395 m2

ACCESS ROAD

3m Security fence

49.3

49.2

6.00 Deep

Concrete

Tinger Lane roit

46.77

WOMBWELL LANE

WOMBWELL LANE

PROJECT
PROPOSED TRADE UNITS

Wombwell Lane
Barnsley

PLANNING

CLIENT
G & N Properties

TITLE
Site Location Plan

JOB NO	DRAWING NO	REVISION
9282	30	
DATE	SCALE	DRAWN
SEP 2007	1:500	DKW

CAD FILE REFERENCE
J:\8001-9000\8078\8078_Elevations

2 ST JOHNS NORTH
WAKEFIELD WF1 3QA
Tel. (01924) 291800
Fax. (01924) 290072
@harrispartnership.com
Offices also at:
Manchester, Reading,
Milton Keynes.

THE HARRIS PARTNERSHIP

ARCHITECTS

PROJECT MANAGERS • INTERIOR DESIGNERS

This drawing is copyright and may not be reproduced in whole or part without written authority
Do not scale off this drawing

REVISIONS

NORTH

Site boundary

Land gradient to engineers details

TRADE UNIT
5,000 sqft
465 m2

TRADE UNIT
4,500 sqft
418 m2

TRADE UNIT
4,000 sqft
372 m2

TRADE UNIT
5,000 sqft
465 m2

TRADE UNIT
(Divisable)
15,000 sqft
1395 m2

Thermoplastic white line marking

Concrete to service areas

Tarmac to parking areas

81 parking spaces inc.
6 disabled

Cycle Shelter

New Culvert inseted under previous planning application

Culvert easement

Existing trees

Landscaping subject to landscape scheme

ACCESS ROAD

TRADE UNIT
Under construction
Planning ref:
2005/2091

50.46
3m Security fence
49.50
49.03
49.2
48.30
47.82
45.57
45.57
45.55
45.60
45.66
45.78
44.70
47.39
46.94
47.81
47.35
46.87
46.77

WOMBWELL LANE

Trade Units

WOMBWELL LANE, BARNSLEY


PLANNING DRAWING
FOR G & N PROPERTIES

DRAWING No. 9282 - 131
SCALE 1: 250 @ A1
SEP 2007


2 ST JOHNS NORTH
WAKEFIELD WF1 3QA
Tel. (01924) 291800
Fax. (01924) 290072
EMAIL
Offices also at:
Manchester, Reading,
Milton Keynes.

THE HARRIS PARTNERSHIP
ARCHITECTS
PROJECT MANAGERS • INTERIOR DESIGNERS


ELEVATION **A**

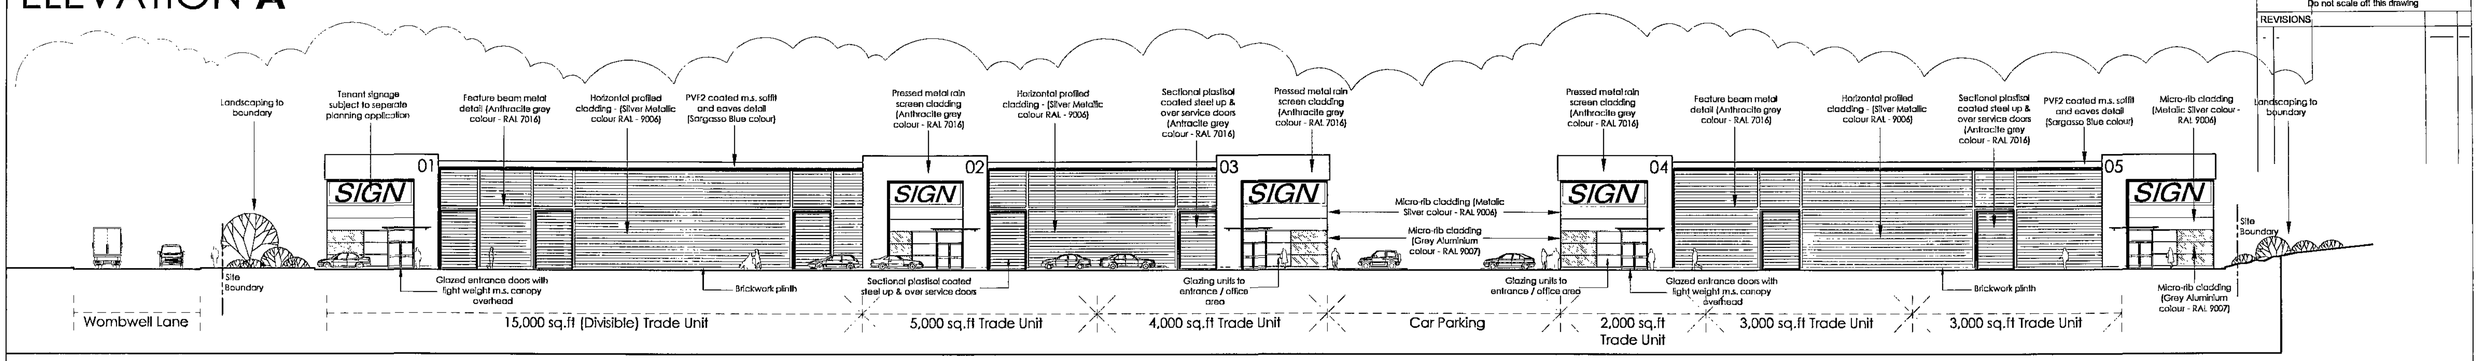


ELEVATION **B**

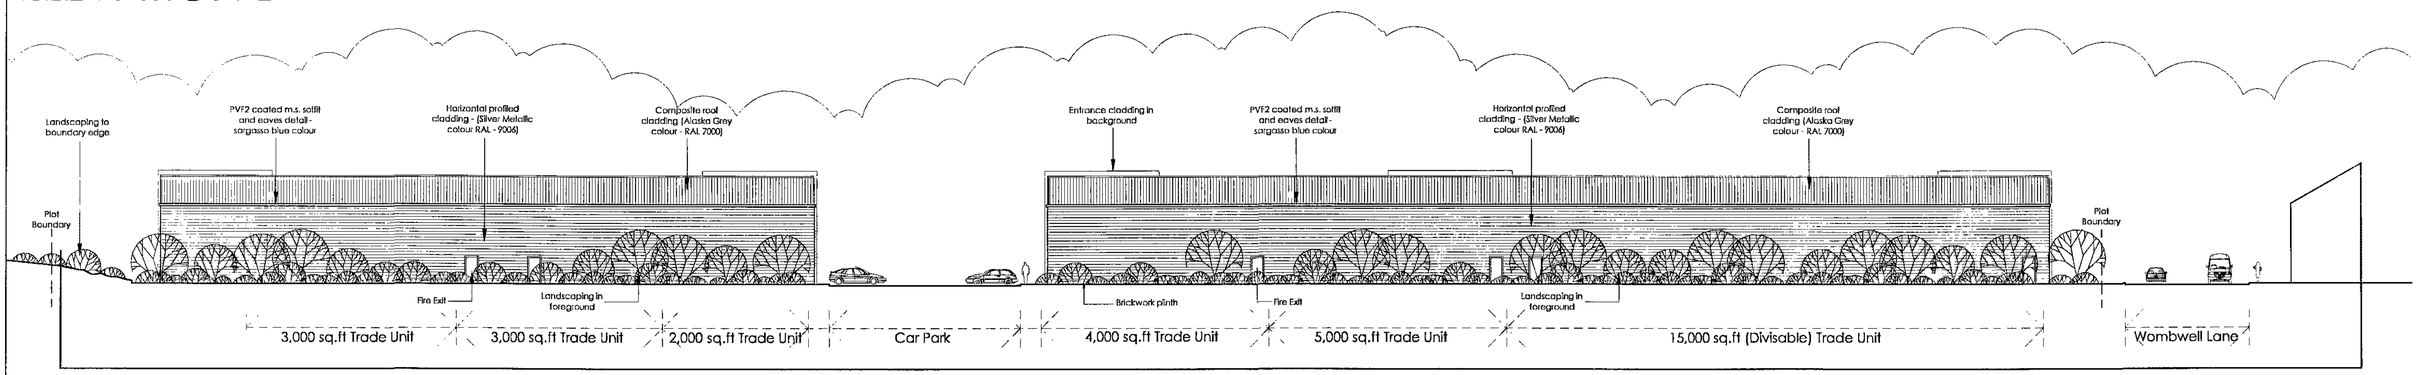


ELEVATION **C**

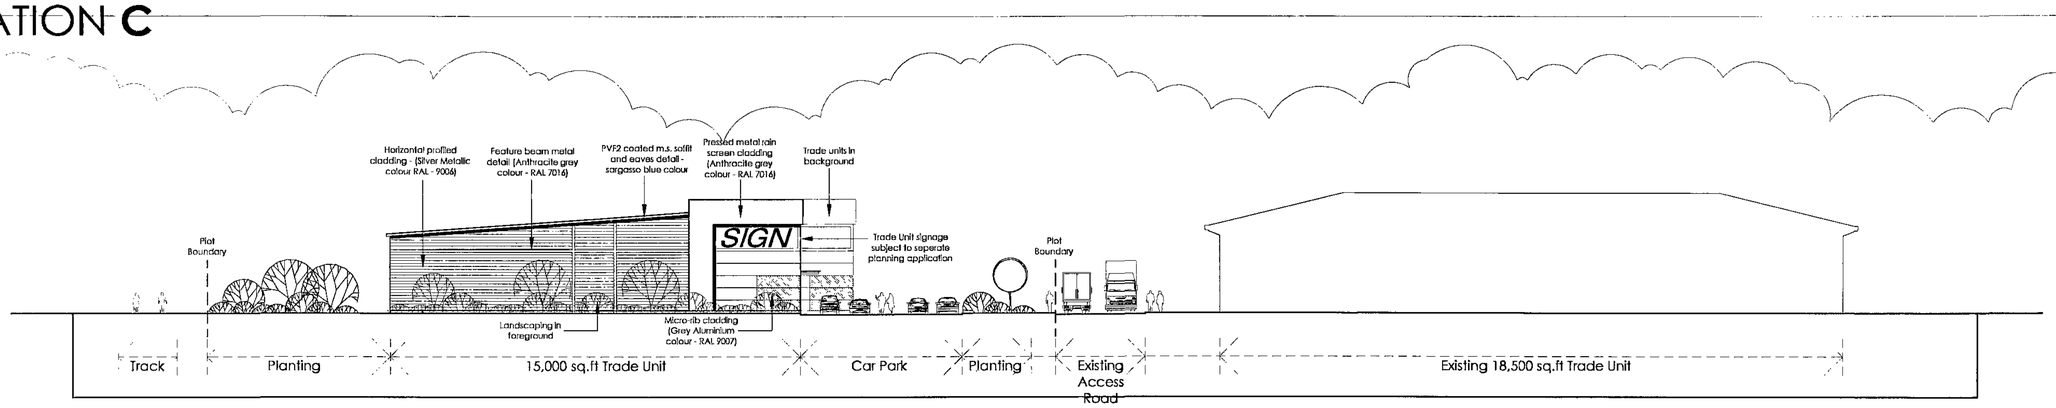

ELEVATION **D**

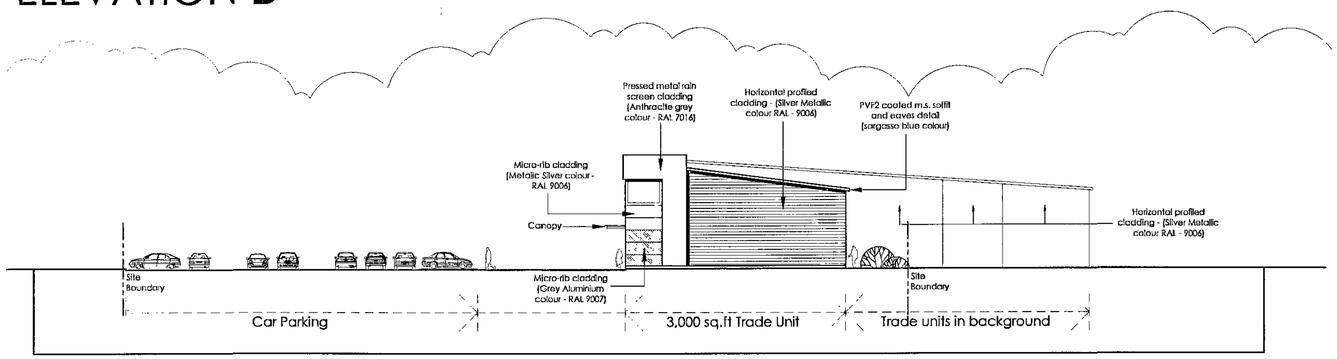

ELEVATION PLAN (NTS)

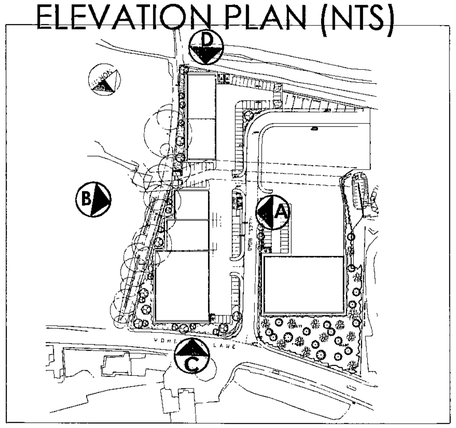

This drawing is copyright and may not be reproduced in whole or part without written authority
Do not scale off this drawing

REVISIONS
- -

PROJECT
PROPOSED TRADE UNITS

Wombwell Lane
Barnsley

PLANNING

CLIENT
G & N Properties

TITLE
Phase II Elevations


JOB NO	DRAWING NO	REVISION
9282	32	-
DATE	SCALE	DRAWN
SEP 2007	1:250 @ A1	DKW

CAD FILE REFERENCE
J:\


2 ST JOHNS NORTH
WAKEFIELD WF1 3QA
Tel. (01924) 291600
Fax. (01924) 290072
@harrispartnership.com
Offices also at: Manchester, Reading, Milton Keynes.

THE HARRIS PARTNERSHIP


ARCHITECTS • PROJECT MANAGERS • INTERIOR DESIGNERS

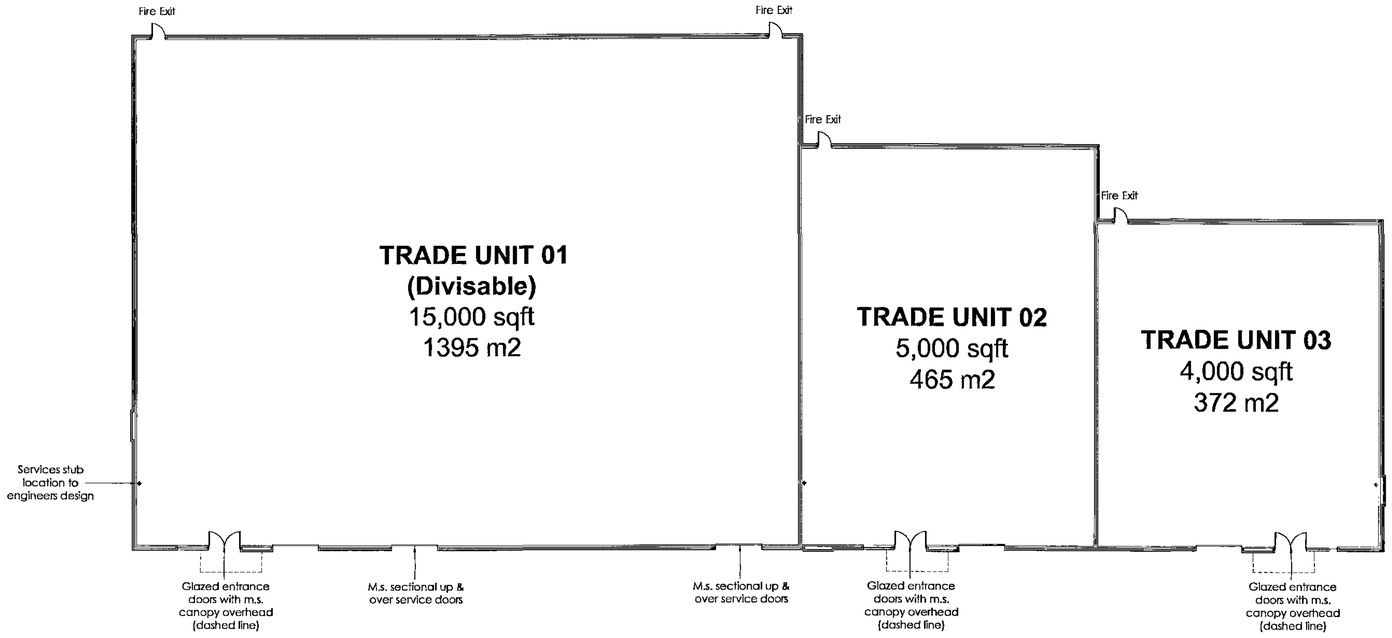

TRADE UNITS 01 - 03

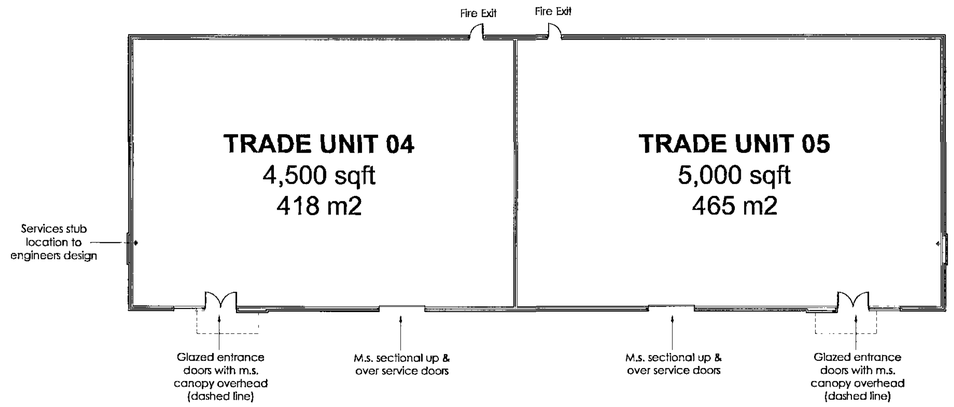

TRADE UNITS 04 - 05

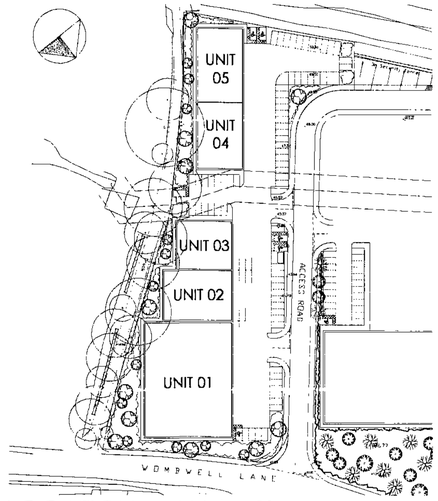

LOCATION PLAN (NTS)

This drawing is copyright and may not be reproduced in whole or part without written authority
Do not scale off this drawing

REVISIONS

PROJECT
PROPOSED TRADE UNITS

Wombwell Lane
Barnsley

PLANNING

CLIENT
G & N Properties

TITLE
GA Plans

JOB NO	DRAWING NO	REVISION
9282	33	-
DATE	SCALE	DRAWN
SEP 2007	1:200	DKW

CAD FILE REFERENCE
J:\

2 ST JOHNS NORTH
WAKEFIELD WF1 3QA
Tel. (01924) 291800
Fax. (01924) 290072
@harrispartnership.com
Offices also at
Manchester, Reading,
Milton Keynes.

THE HARRIS PARTNERSHIP

PROJECT MANAGERS • INTERIOR DESIGNERS • ARCHITECTS