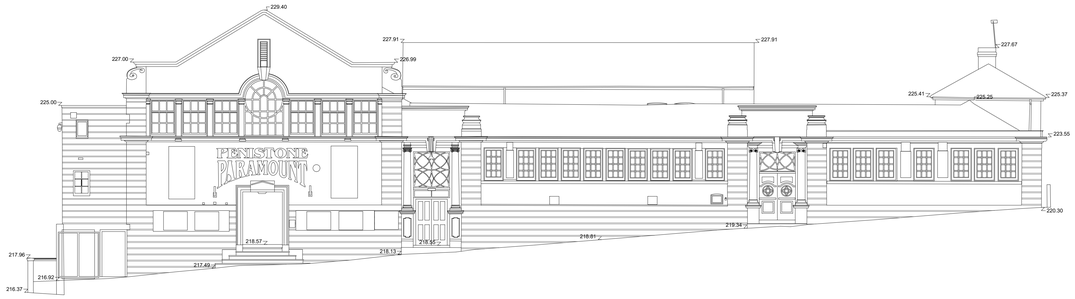

01 Elevation A

1:100

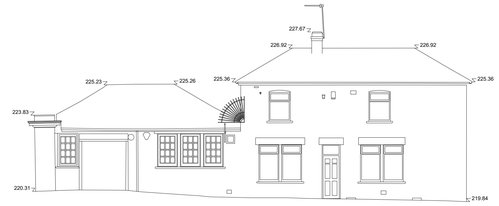

02 Elevation B

1:100

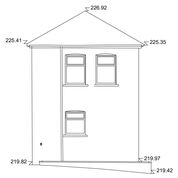

03 Elevation C

1:100

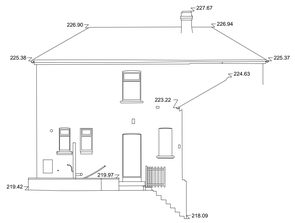

04 Elevation D

1:100

05 Elevation E

1:100

06 Elevation F

1:100

07 Elevation G

1:100

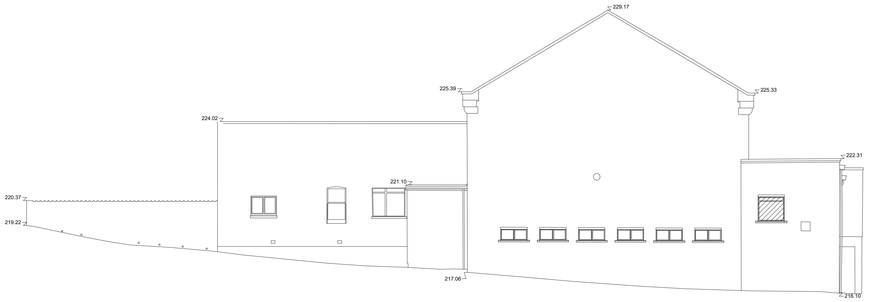

08 Elevation H

1:100

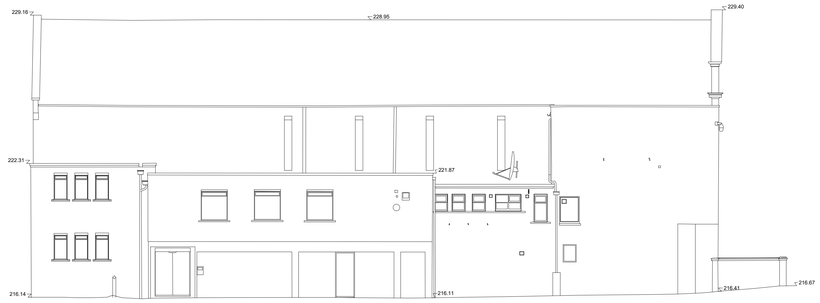

09 Elevation J

1:100

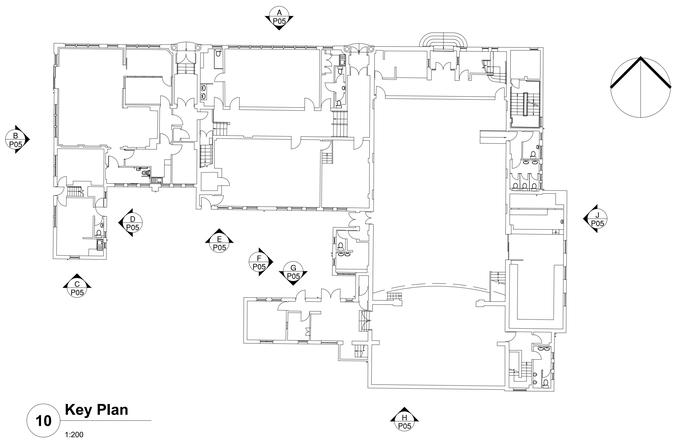

10 Key Plan

1:200

DO NOT SCALE FROM THIS DRAWING. ALL DIMENSIONS TO BE CHECKED ON SITE BY CONTRACTOR. REPORT ANY DISCREPANCIES TO DRAWING AUTHOR AND PROPERTY SERVICES TEAM. DRAWING OR CONTENTS SHOULD NOT BE DUPLICATED WITHOUT PRIOR CONSENT.

DRAWING TO BE READ IN CONJUNCTION WITH ALL OTHER PROJECT DOCUMENTS INCLUDING BUT NOT LIMITED TO DRAWINGS, SPECIFICATIONS, SCHEDULES

0m 1 2 3 6m

1:100

NOTES

Rev	Notes	Date	Issued By
P1	First Issue	30/07/25	BST

BARNSLEY Metropolitan Borough Council PROPERTY SERVICES

SERVICE
Economic Regeneration

PROJECT
Penistone Town Hall

TITLE
Existing Elevations

PROJECT REF	DRAWING REFERENCE	REV
	P04	P1
SCALE: 1:100	DISCIPLINE: ARCHITECTURE	SHEET SIZE: A0
PURPOSE OF ISSUE: PLANNING APPROVAL	Drawn: BST	Checked: