


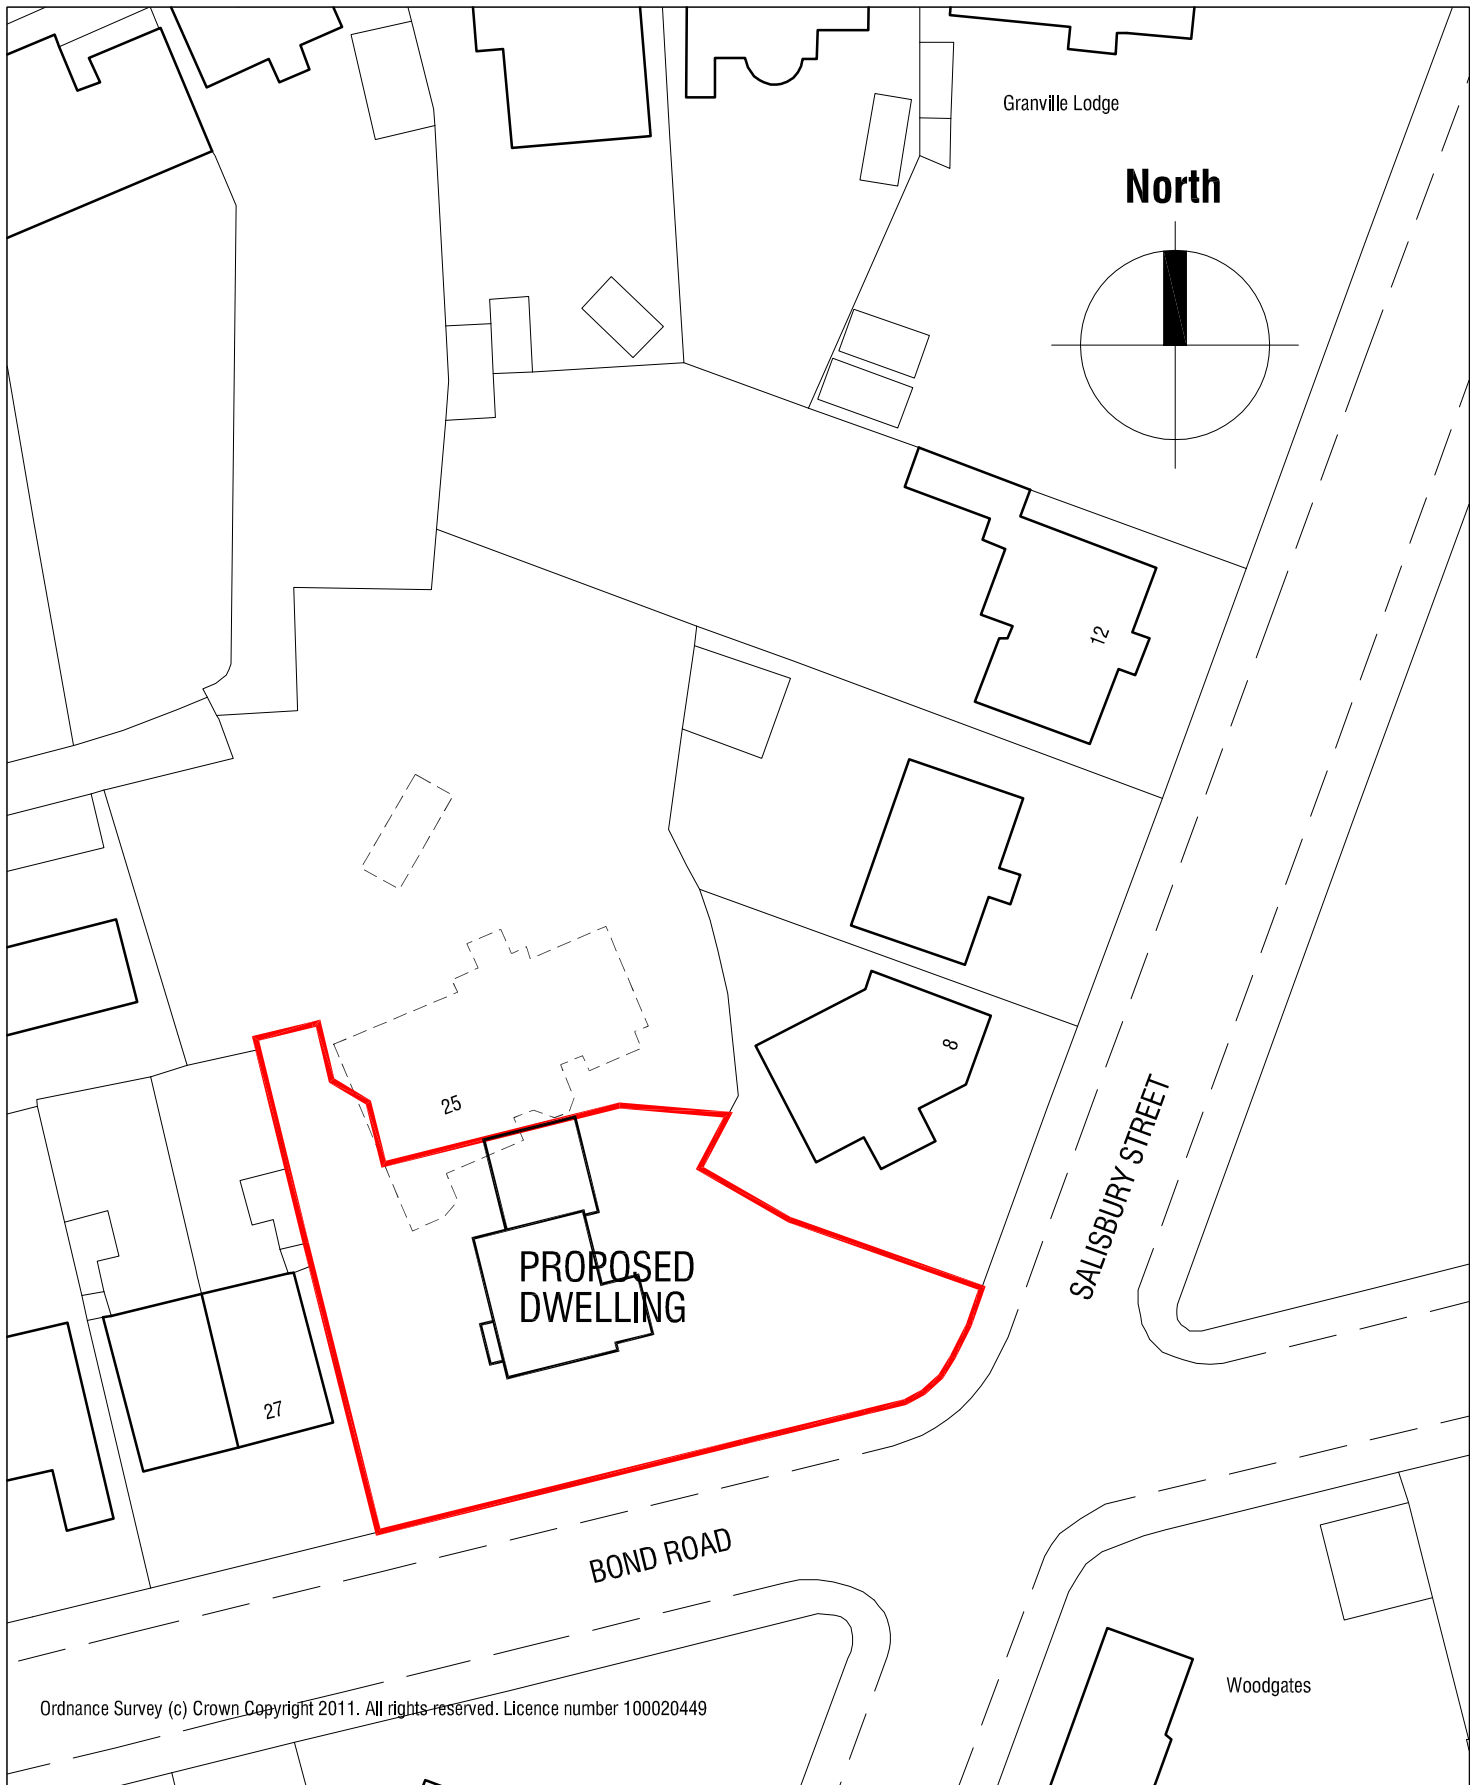

PLOT 1
25 BOND ROAD
BARNSELY

BLOCK PLAN

Scale 1:500

Date July 2012

Ref 12.36

Drwg No BP1

 **mboothdesign**
architectural design and building consultants

11 Crowden Walk Barnsley
S75 2LU
T: 01226 286256
M: 07881898300
E: mboothdesign@btconnect.com