


DRAWING TITLE

PROPOSED DEVELOPMENT
LAND OFF LAXTON ROAD, ATHERSLEY NORTH,
BARNESLEY S71 3DH.

DRAWING NO.

00193/A

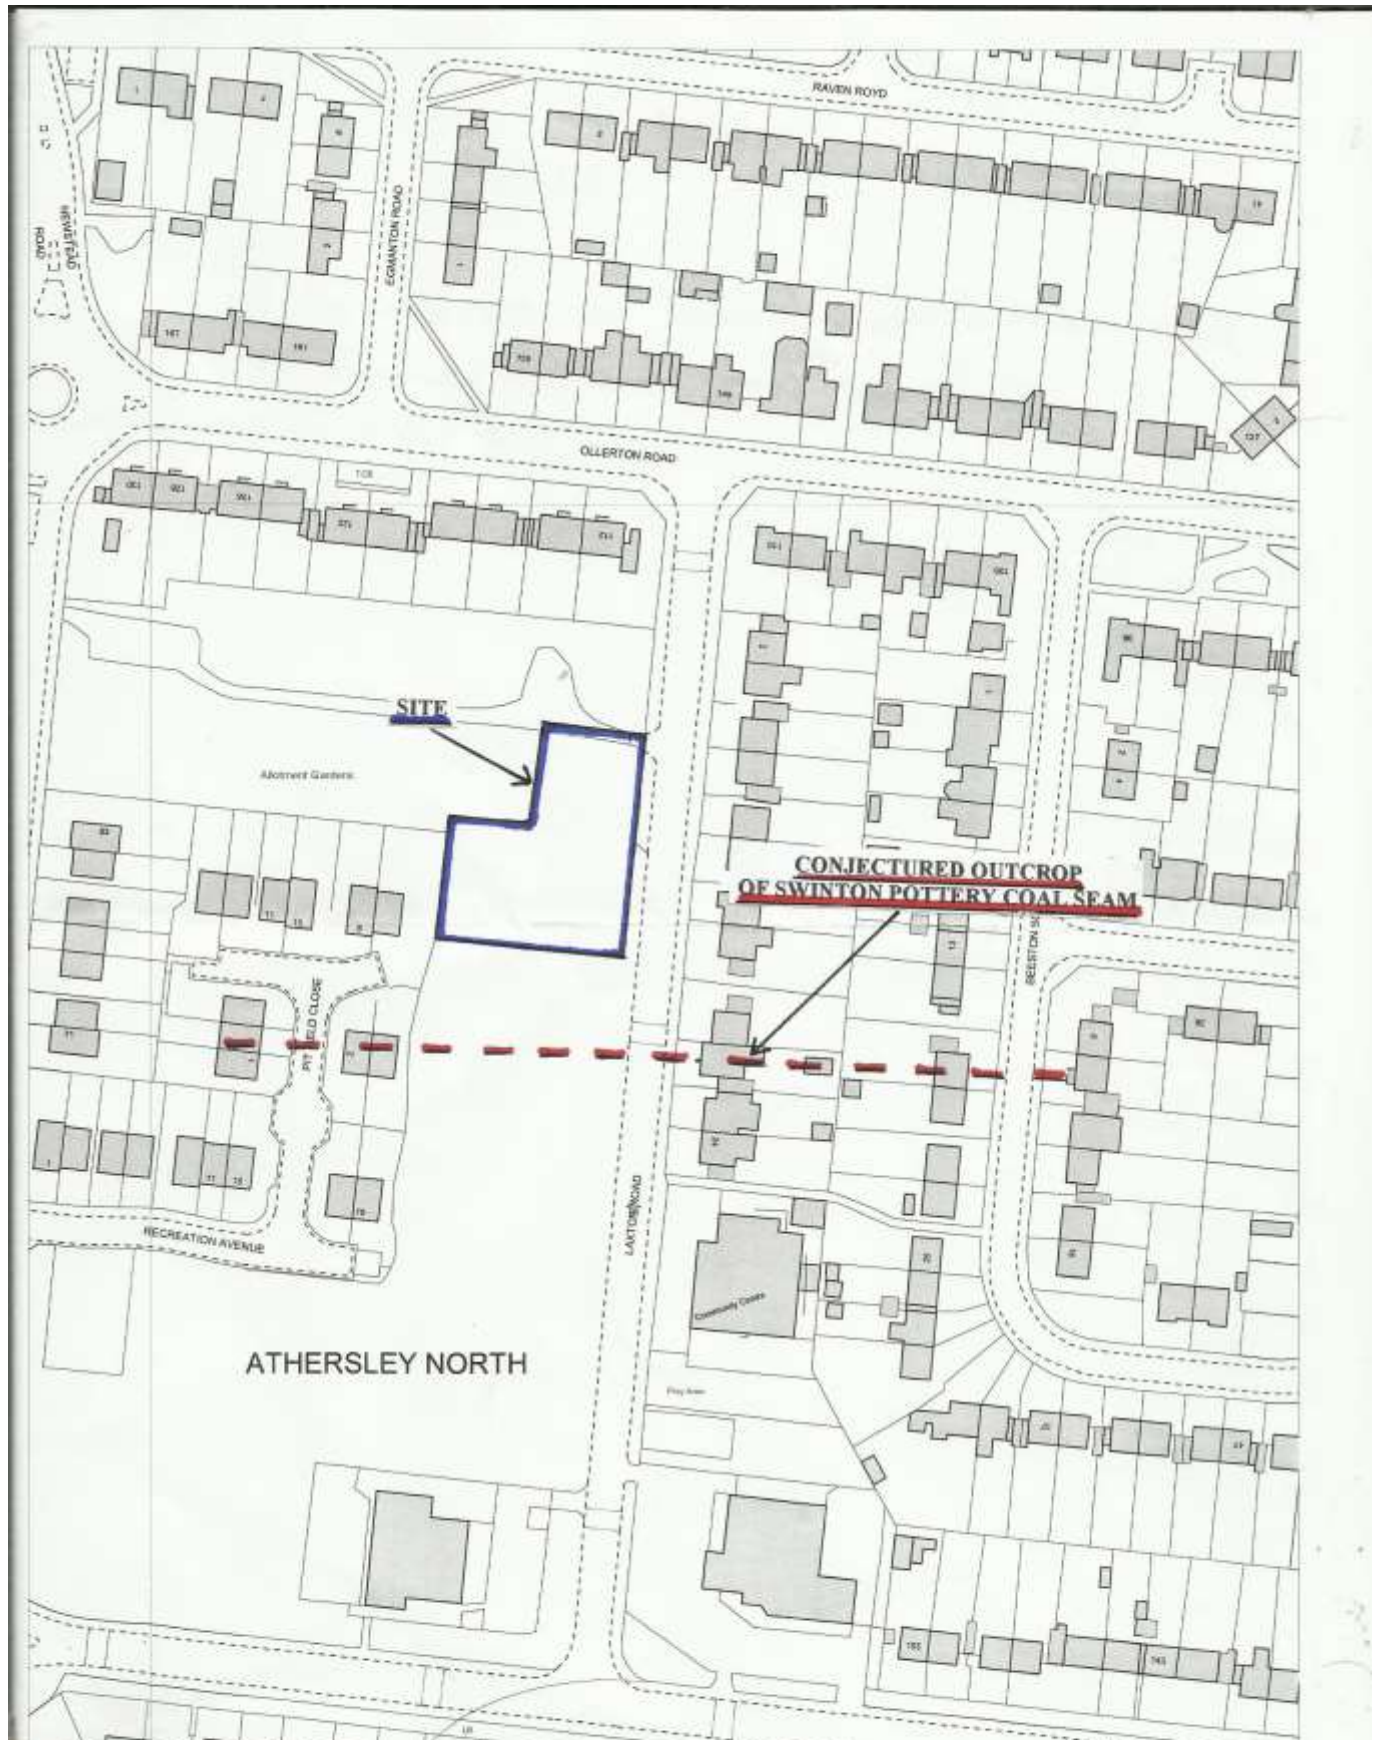

SCALE

1:1250

DATE

09/01/2018

O.S. REFERENCE

SE 3409