


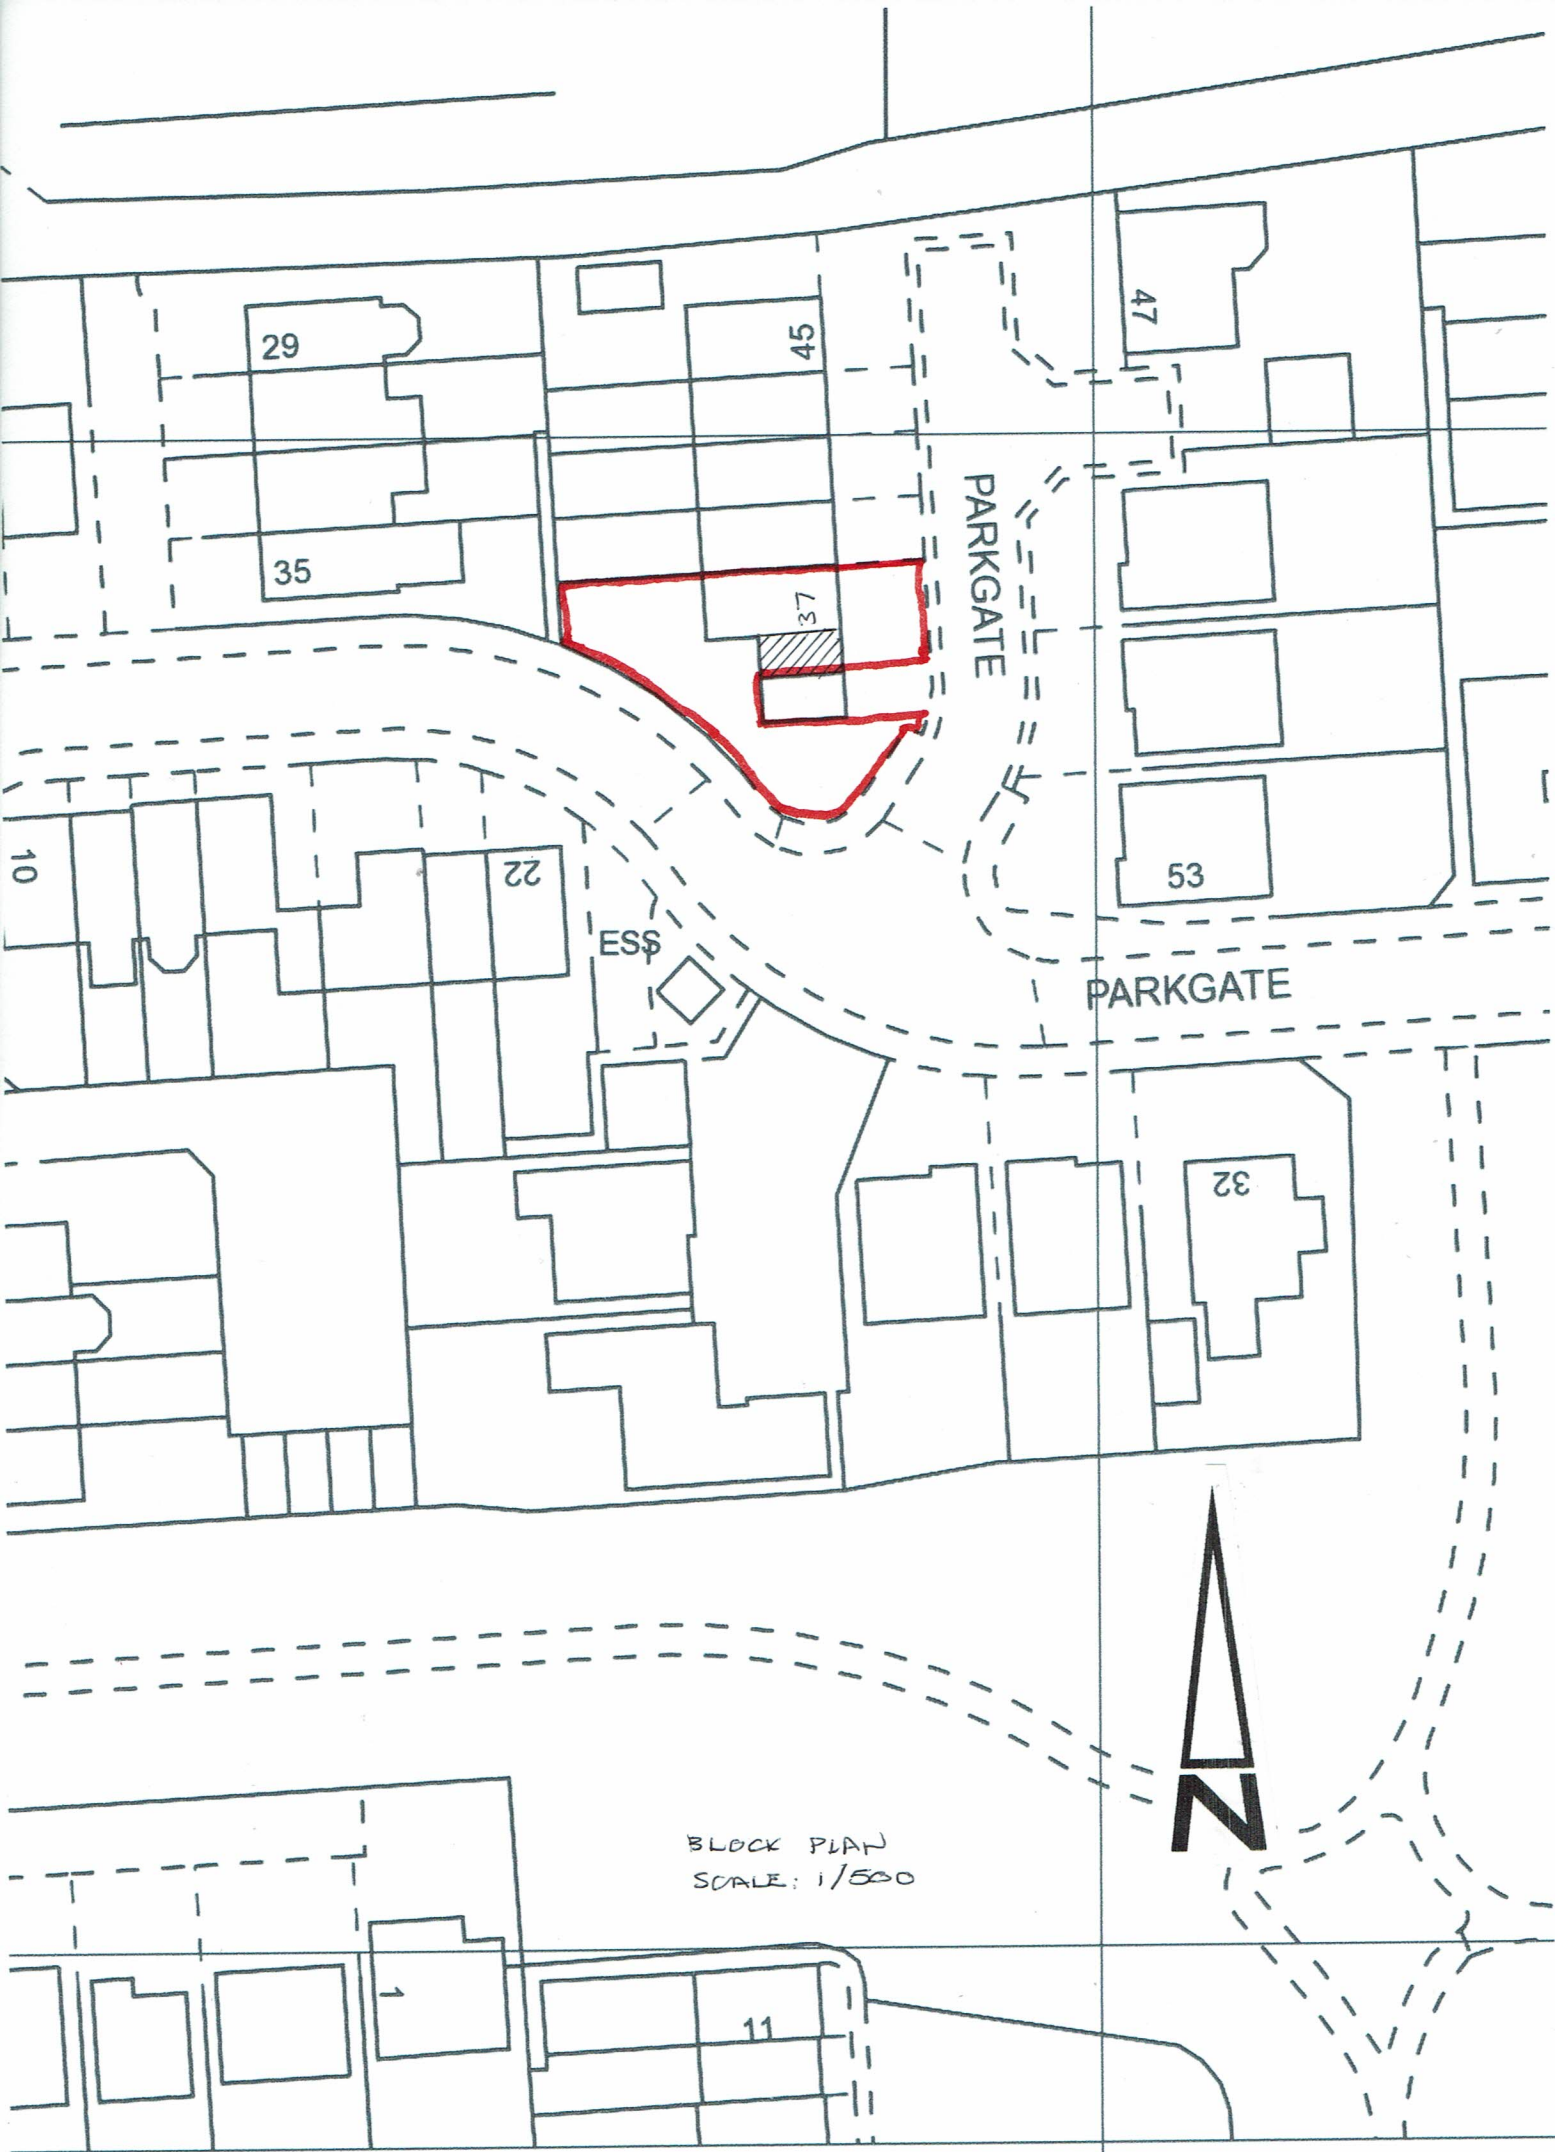

BLOCK PLAN
SCALE: 1/500