



□ □ □ □ □ □ □


New 2.4m high close boarded fence. 3m high concrete posts @ approx. 2.5m c/cs [size of post to be confirmed]. 2.4 x 2.4m vertically lapped timber fencing panels.

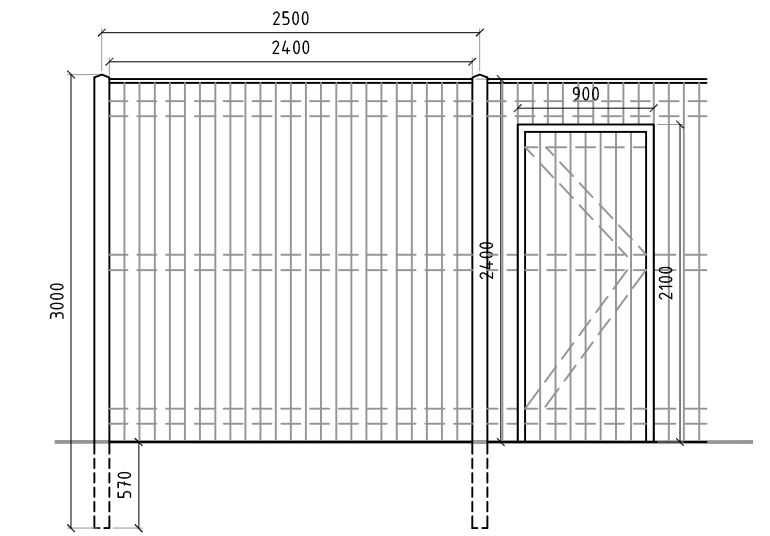


New patio boundary to  
comprise timber posts and  
handrail

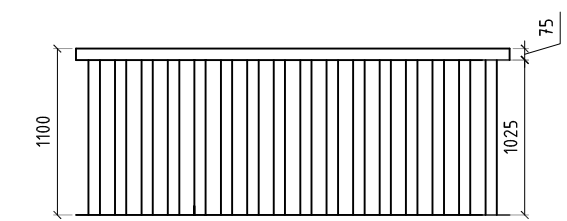


New 1.1m high brick wall to  
comprise of 1.1m brick work

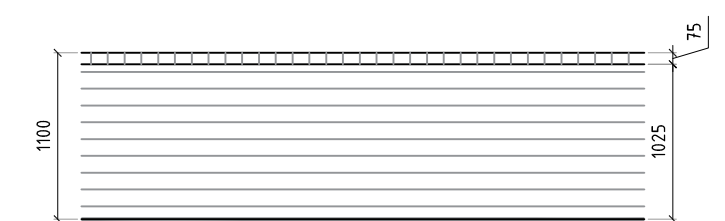


Existing stone wall to be repaired and reinstated. New sections to match the existing with supporting piers as indicated on the drawings.

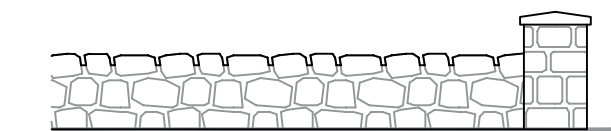

|                         |                                            |       |         |          |
|-------------------------|--------------------------------------------|-------|---------|----------|
| <div>CONSTRUCTION</div> | E - MAINTENANCE SHED UPDATED               | GL    | AOT     | 17/05/19 |
|                         | D - PATH, FENCE AND GATE LOCATIONS UPDATED | AOT   | AOT     | 25/04/19 |
|                         | C - AMENDED AND ISSUED FOR COMMENT         | AOT   | AOT     | 13/03/18 |
|                         | B - ISSUED FOR CONSTRUCTION.               | APM   | AOT     | 29/11/18 |
|                         | A - ISSUED FOR CONSTRUCTION.               | GL    | GL      | 19/06/18 |
| REVISION                |                                            | DRAWN | CHECKED | DATE     |

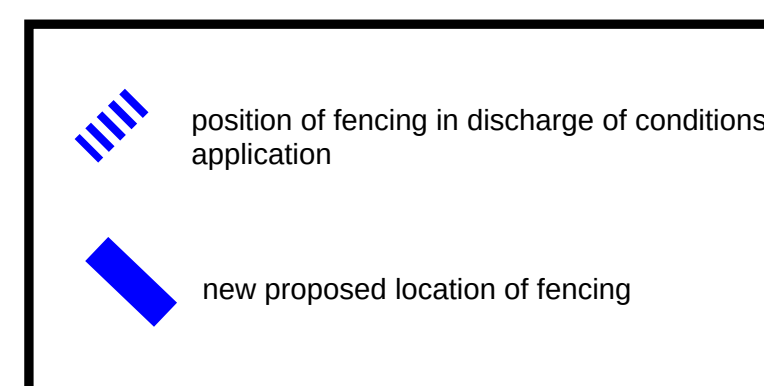[illegible]

EXTRACT A - PROPOSED GRIT BIN LOCATION | SCALE 1:50

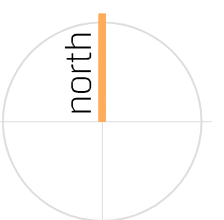SHACKARCHITECTURE 

A Unit 5, The Curve, 139 Telegraph Road, Heswall, Wirral, CH60 7SE  
T +44(0)151 342 6516 E info@shackarchitecture.com W www.shackarchitecture.com

|        |                    |
|--------|--------------------|
| Client | CYGNET HEALTH CARE |
|--------|--------------------|

Project **MULBERRY LODGE - 10 BED CARE FACILITY**

|       |                                                               |
|-------|---------------------------------------------------------------|
| Title | PROPOSED BOUNDARY TREATMENT PLAN<br>PROPOSED BOUNDARY DETAILS |
|-------|---------------------------------------------------------------|

Scale VARIES@A1 Project. No. SHACK339 Dwg. No. C127 Rev E