

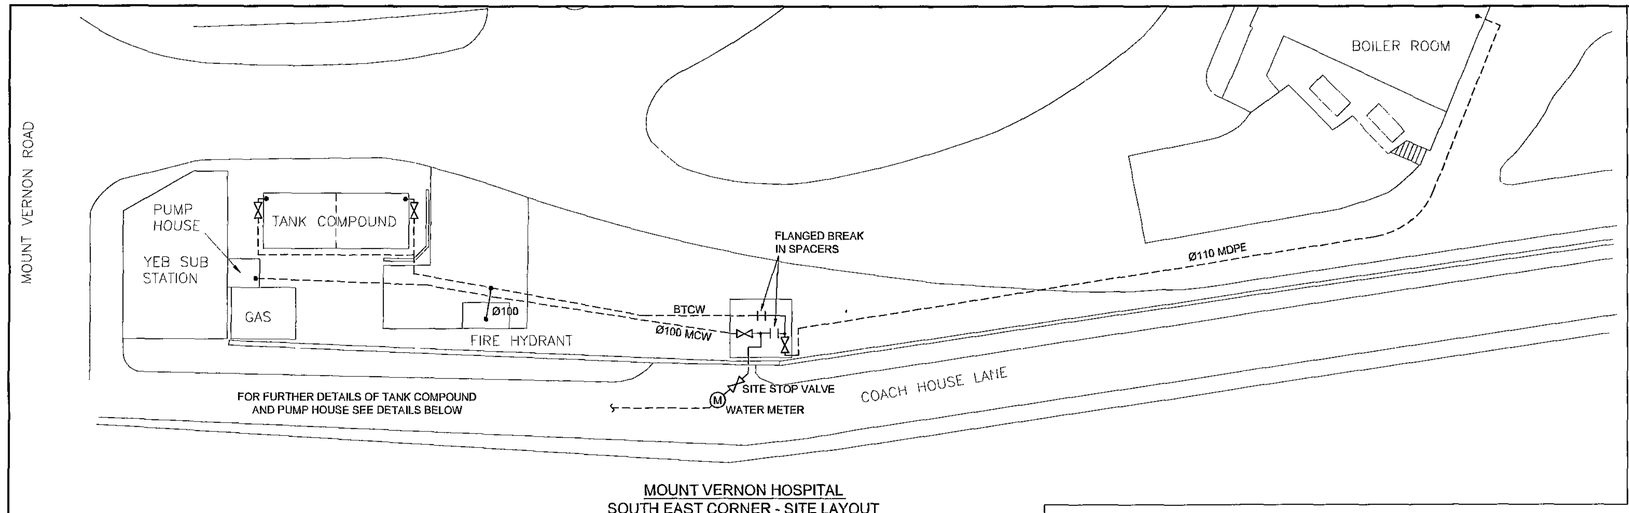



MOUNT VERNON HOSPITAL
SOUTH EAST CORNER - SITE LAYOUT
SCALE 1:200

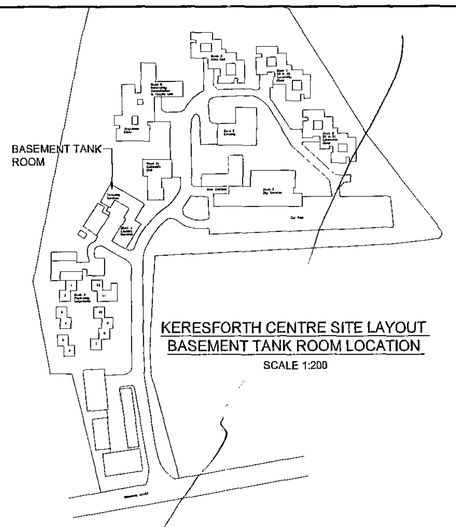


KERESFORTH CENTRE SITE LAYOUT
BASEMENT TANK ROOM LOCATION
SCALE 1:200

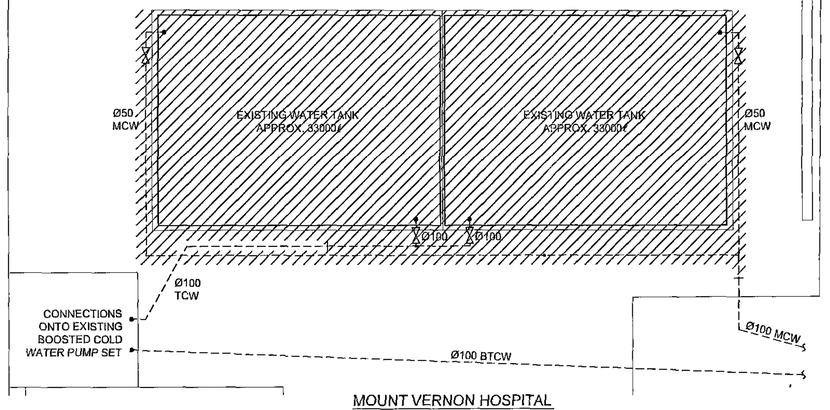


MOUNT VERNON HOSPITAL
EXISTING TANK COMPOUND AND PUMP HOUSE
SCALE 1:50

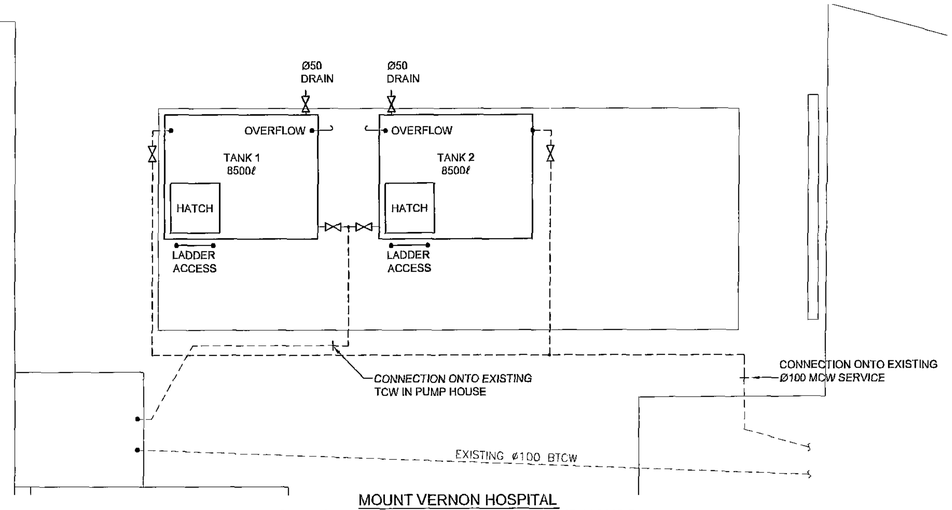

MOUNT VERNON HOSPITAL
PROPOSED TANK COMPOUND AND PUMP HOUSE
SCALE 1:50

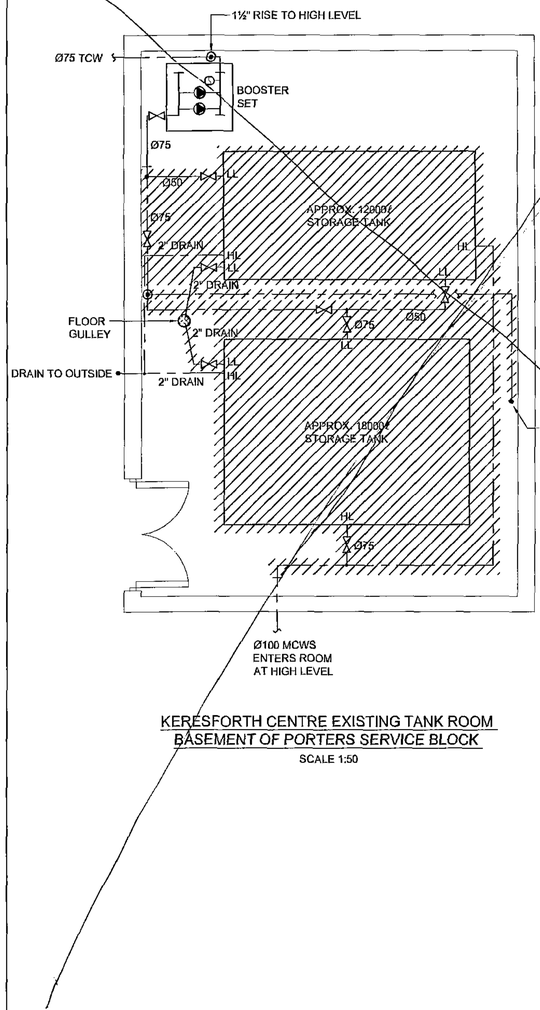

KERESFORTH CENTRE EXISTING TANK ROOM
BASEMENT OF PORTERS SERVICE BLOCK
SCALE 1:50

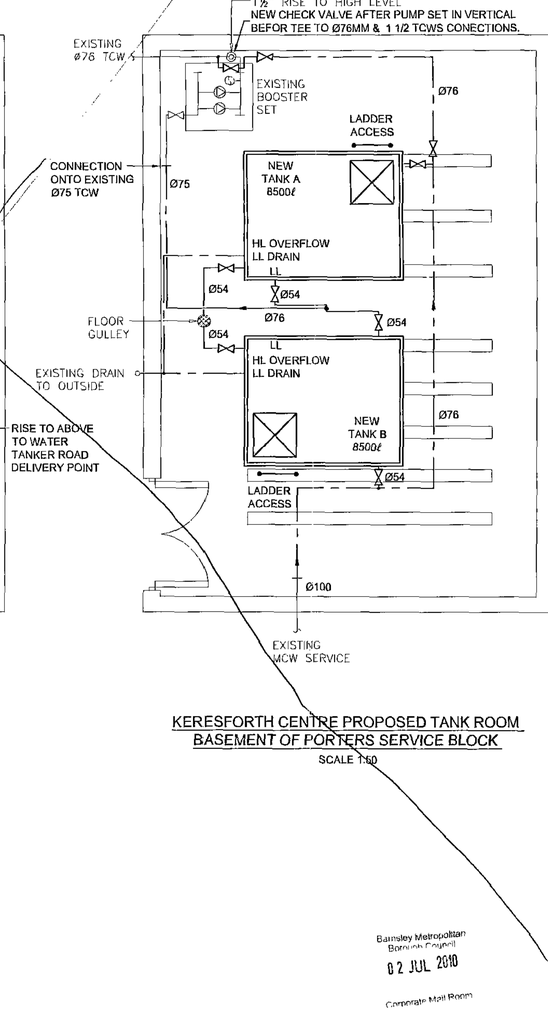

KERESFORTH CENTRE PROPOSED TANK ROOM
BASEMENT OF PORTERS SERVICE BLOCK
SCALE 1:50

© Copyright SDA

All dimensions must be checked on site and not scaled from this Drawing.

ISO 9001 REGISTERED FIRM

LEGEND :

- PIPEWORK AT HIGH LEVEL
- PIPEWORK AT LOW LEVEL
- PIPEWORK UNDER FLOOR
- PIPE RISE OR DROP
- ISOLATING VALVE
- SINGLE PUMP
- SERVICES TO BE REMOVED
- MCW MAINS COLD WATER SERVICE
- TCW TANK COLD WATER SERVICE
- BTCW BOOSTED TANK COLD WATER SERVICE

NOTES :

1. THIS DRAWING IS TO READ IN CONJUNCTION WITH SDA SPECIFICATION 2102M/E.
2. LOCATIONS AND SIZES OF EXISTING SERVICES ARE PROVIDED FOR GUIDANCE ONLY. THE SUB-CONTRACTOR SHALL DETERMINE THE ACTUAL LOCATIONS AND SIZES FROM INVESTIGATION PRIOR TO SUBMITTING HIS TENDER.
3. ALL MAINTAINABLE COMPONENTS SHALL BE LOCATED IN ACCESSIBLE LOCATIONS.
4. WHERE EXISTING DOMESTIC WATER SERVICES ARE TO BE STRIPPED OUT AND THE CONNECTIONS ARE NOT TO BE RE-USED, THE TEE CONNECTION TO THE MAIN SHALL BE CUT AND REPLACED WITH STRAIGHT SECTIONS OF PIPE.
5. ALL PIPEWORK IN PLANT ROOMS AND POSITIONED EXTERNALLY SHALL BE INSULATED.
6. ALL SERVICES ARE TO BE PROVIDED WITH DRAIN COCKS AT LOW LEVEL IN ACCESSIBLE POSITIONS.

Rev	Date	Description	Chk'd
A	MAR 09	BYPASS VALVES AND NEW DRAIN ARRANGEMENT ADDED. TANKER OFFLOAD PIPEWORK REMOVED.	IH

Revisions

Services Design Associates

Services Design Associates Ltd
Unit 1, Acres Hill Business Park
Acres Hill Lane
Sheffield, S9 4LR

Tel : 0114 244 7555
Fax : 0114 244 6008
E-mail : sda@services-design.co.uk
Web : www.services-design.co.uk

Project:
BARNSLEY PRIMARY CARE TRUST
LEGIONELLA SCHEME

Title:
~~KERESFORTH CENTRE AND~~
MOUNT VERNON HOSPITAL
MAINS COLD WATER AND
TANK COLD WATER SERVICES

Barnsley Metropolitan Borough Council
02 JUL 2010
Corporate Mail Room

Drawn by:	IH/JMD	Checked by:	IH
Scale:	SEE DWG@A1	Date:	JAN 09

Job No:	Drawing No:	Rev:
2102	(5-) M02	A