




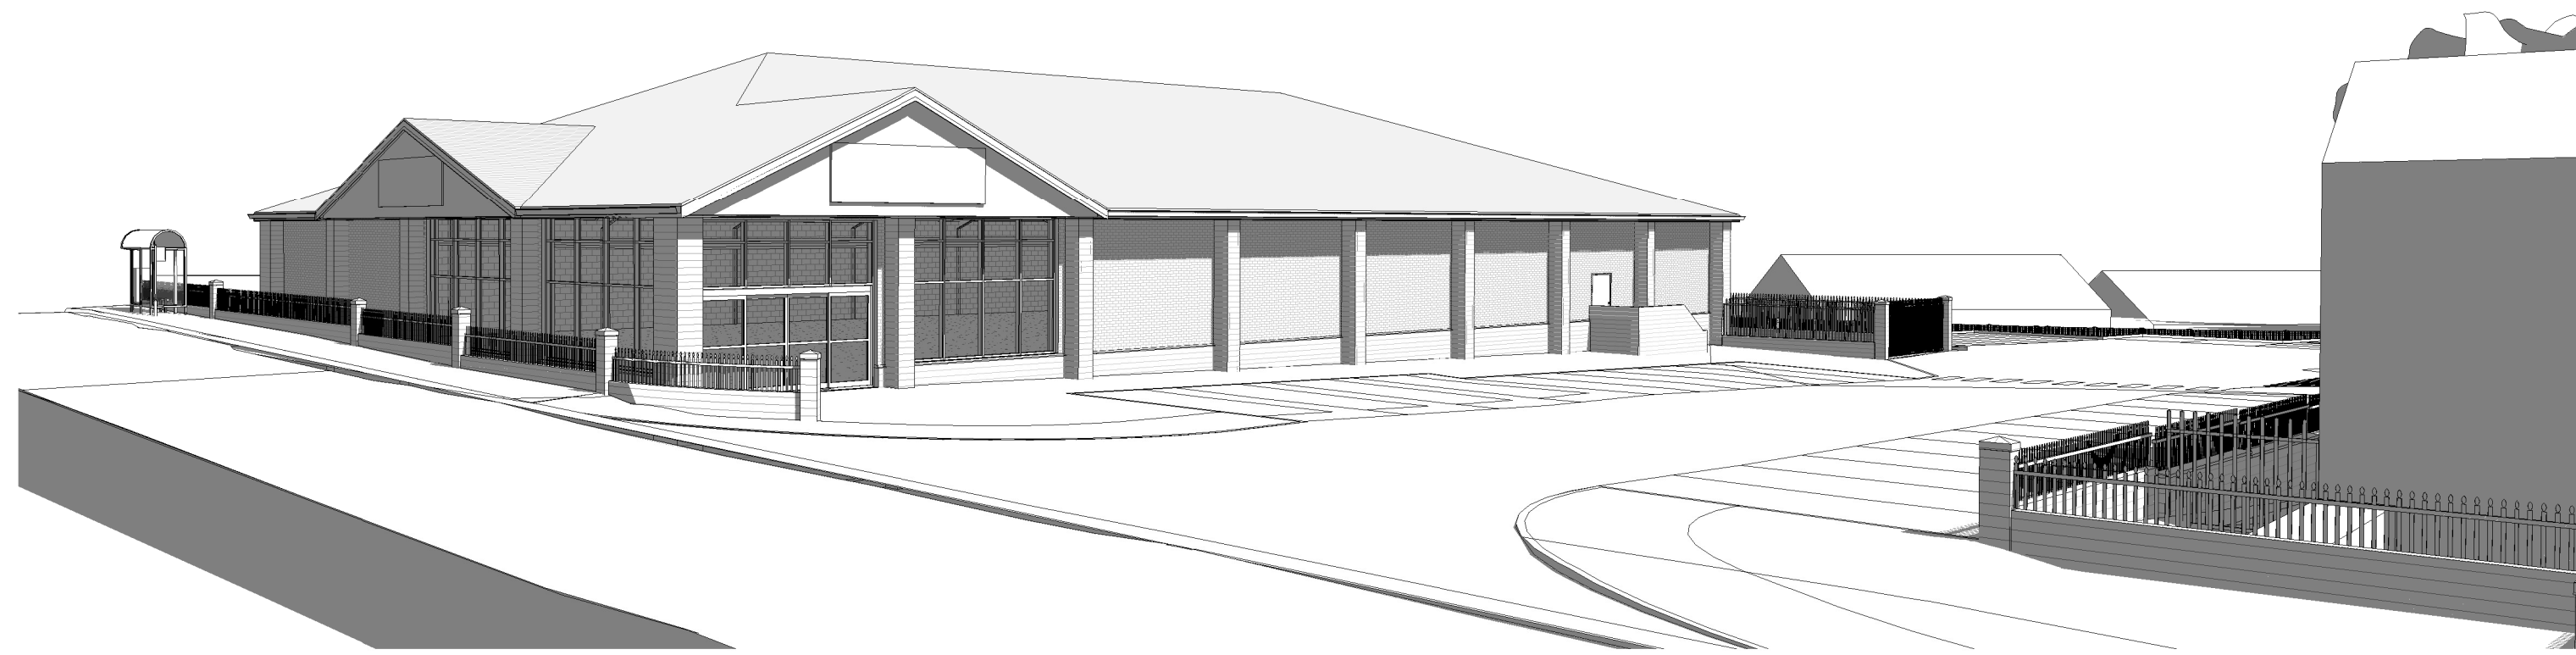


1 3D View 2

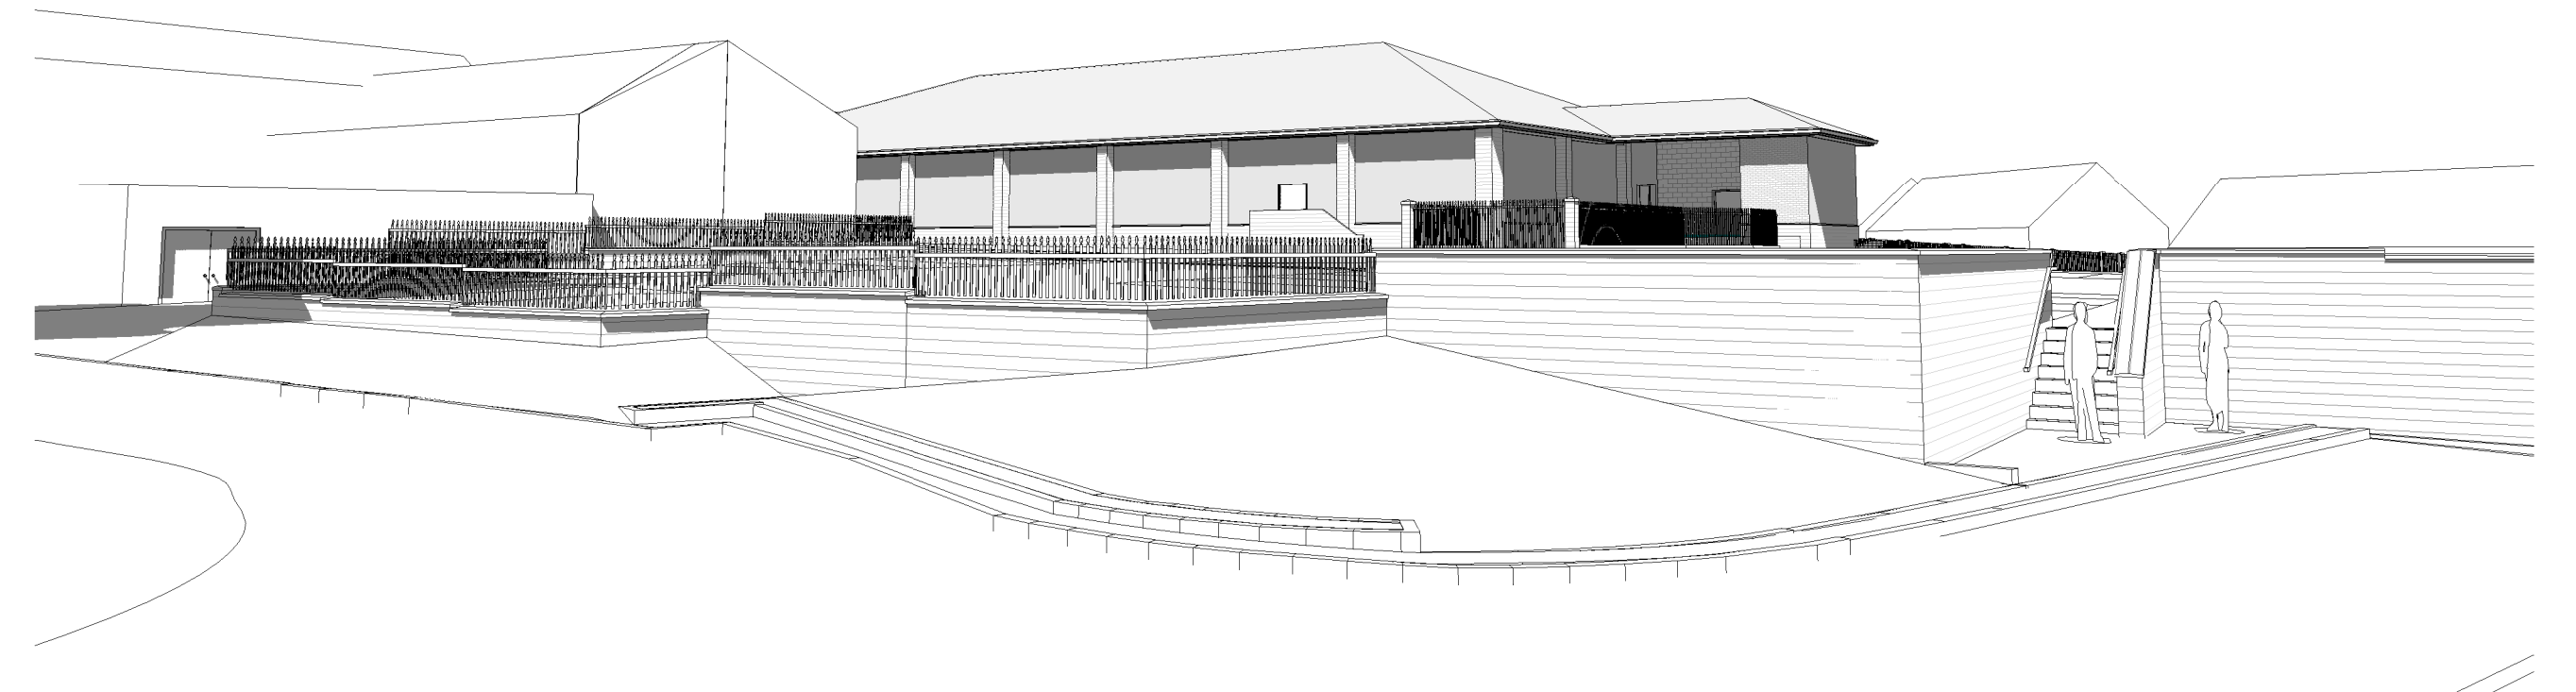

2 3D View From Mallor Croft As Proposed Mono

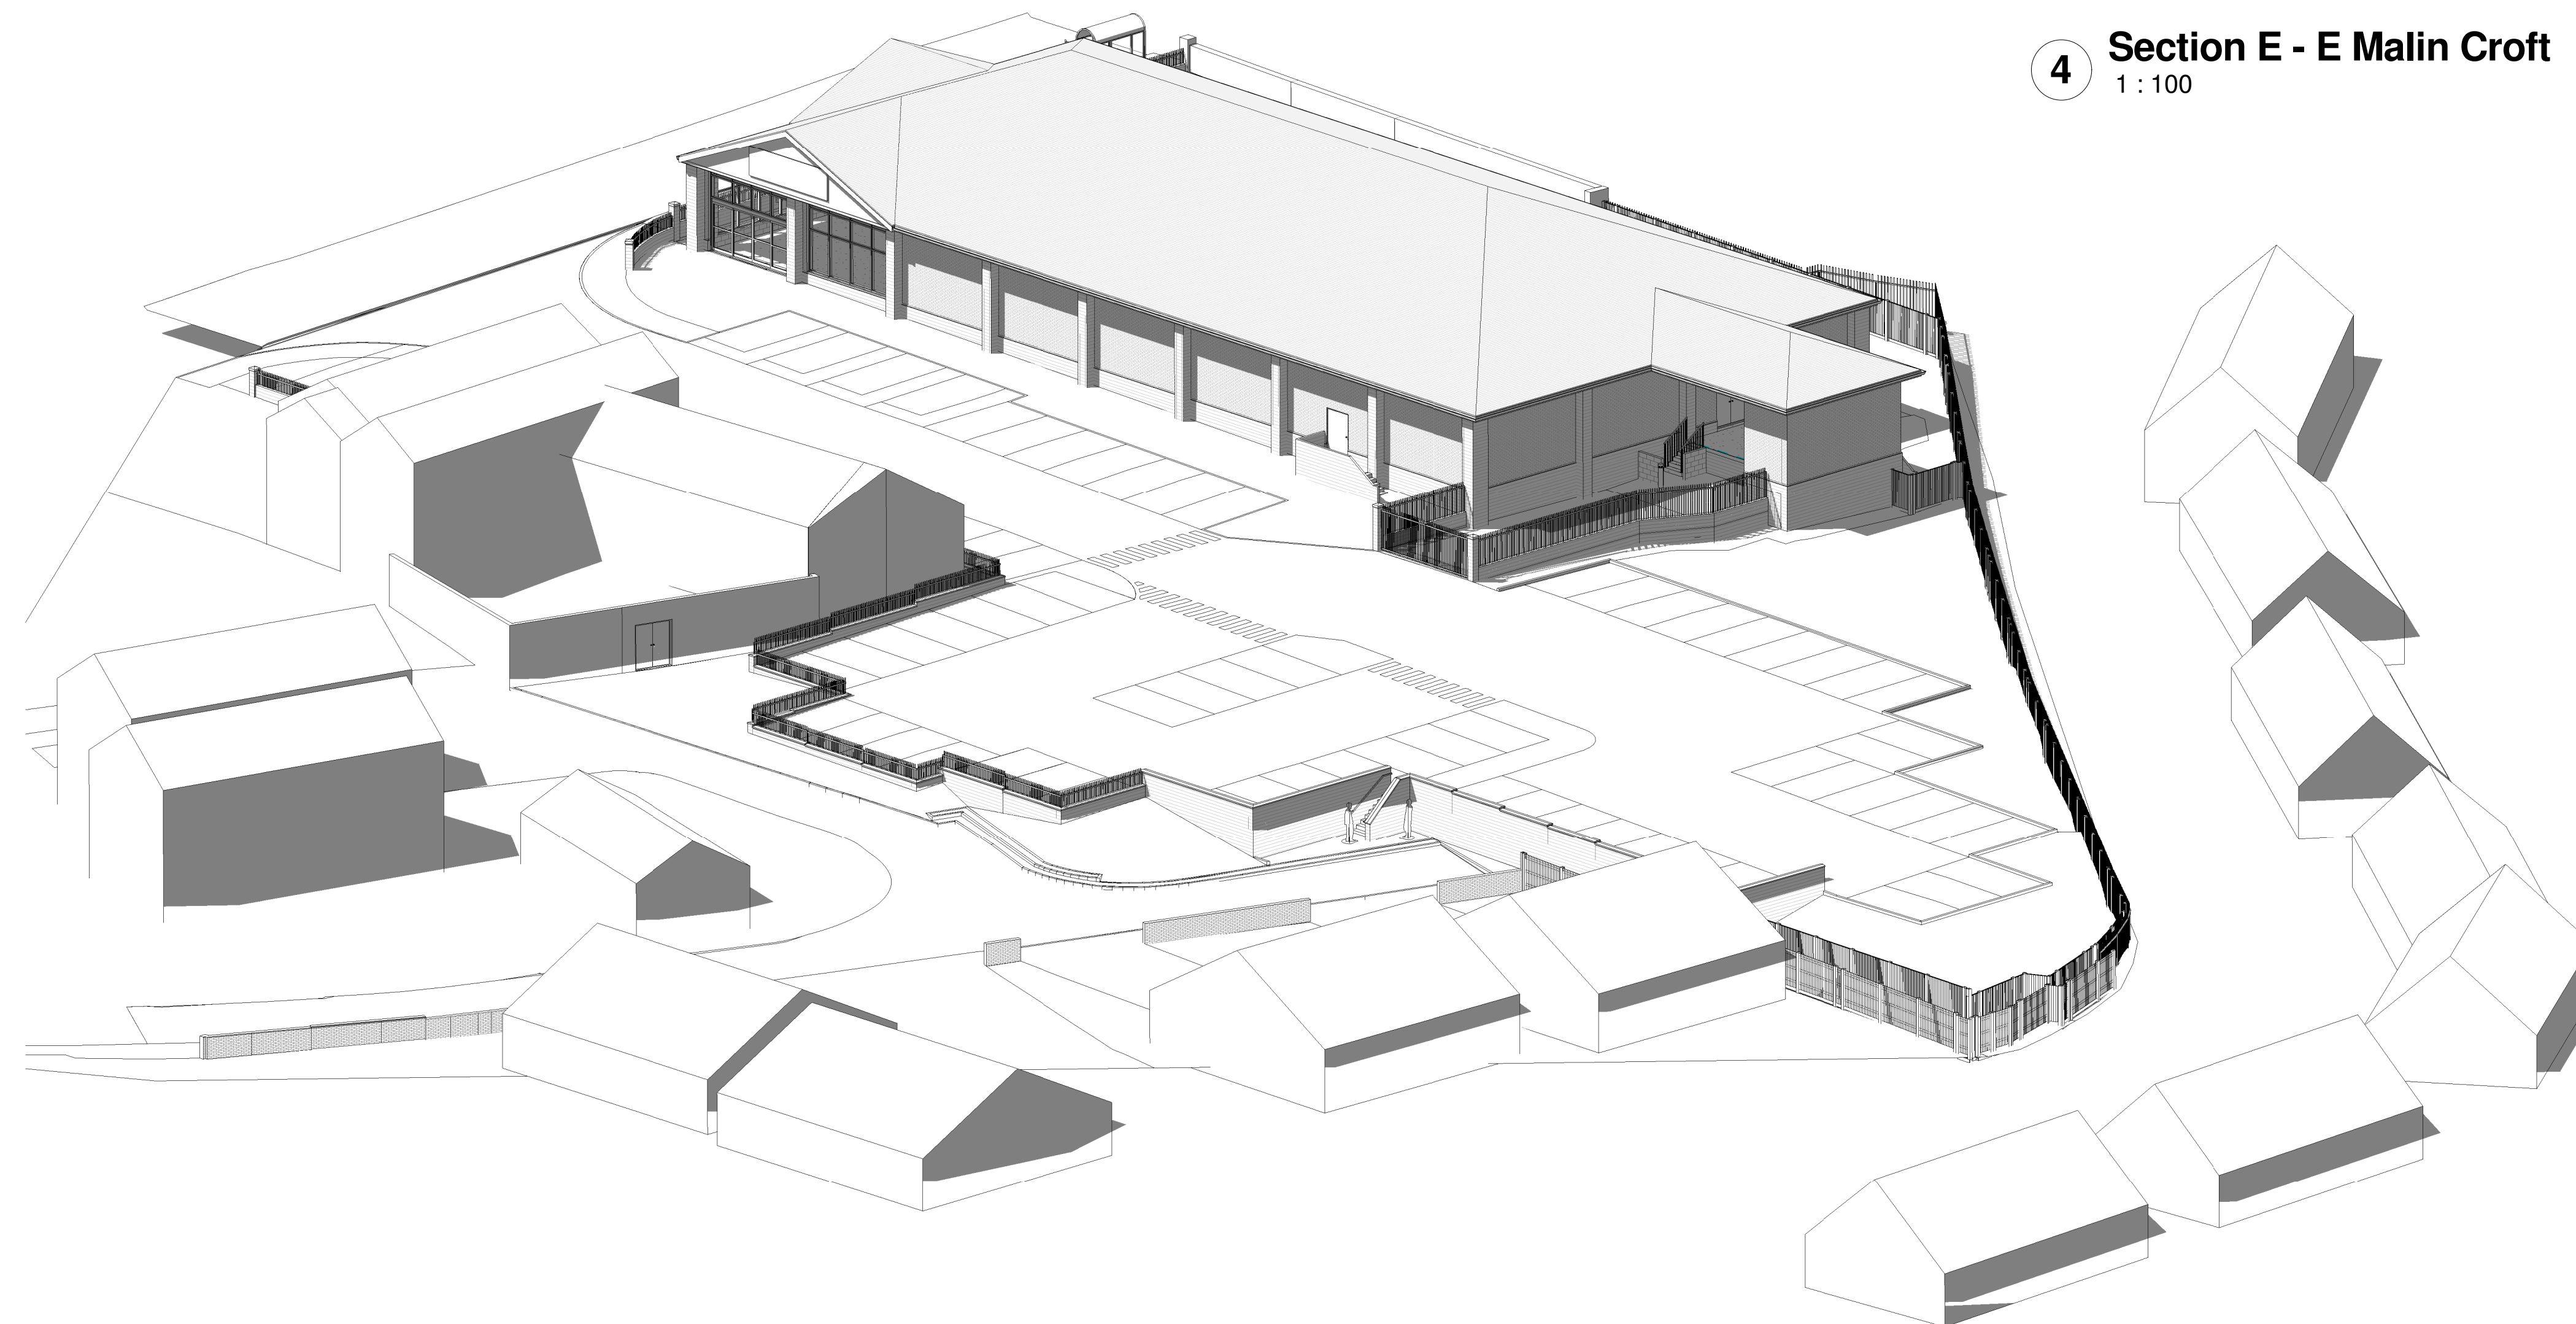

3 3D As Proposed Mono

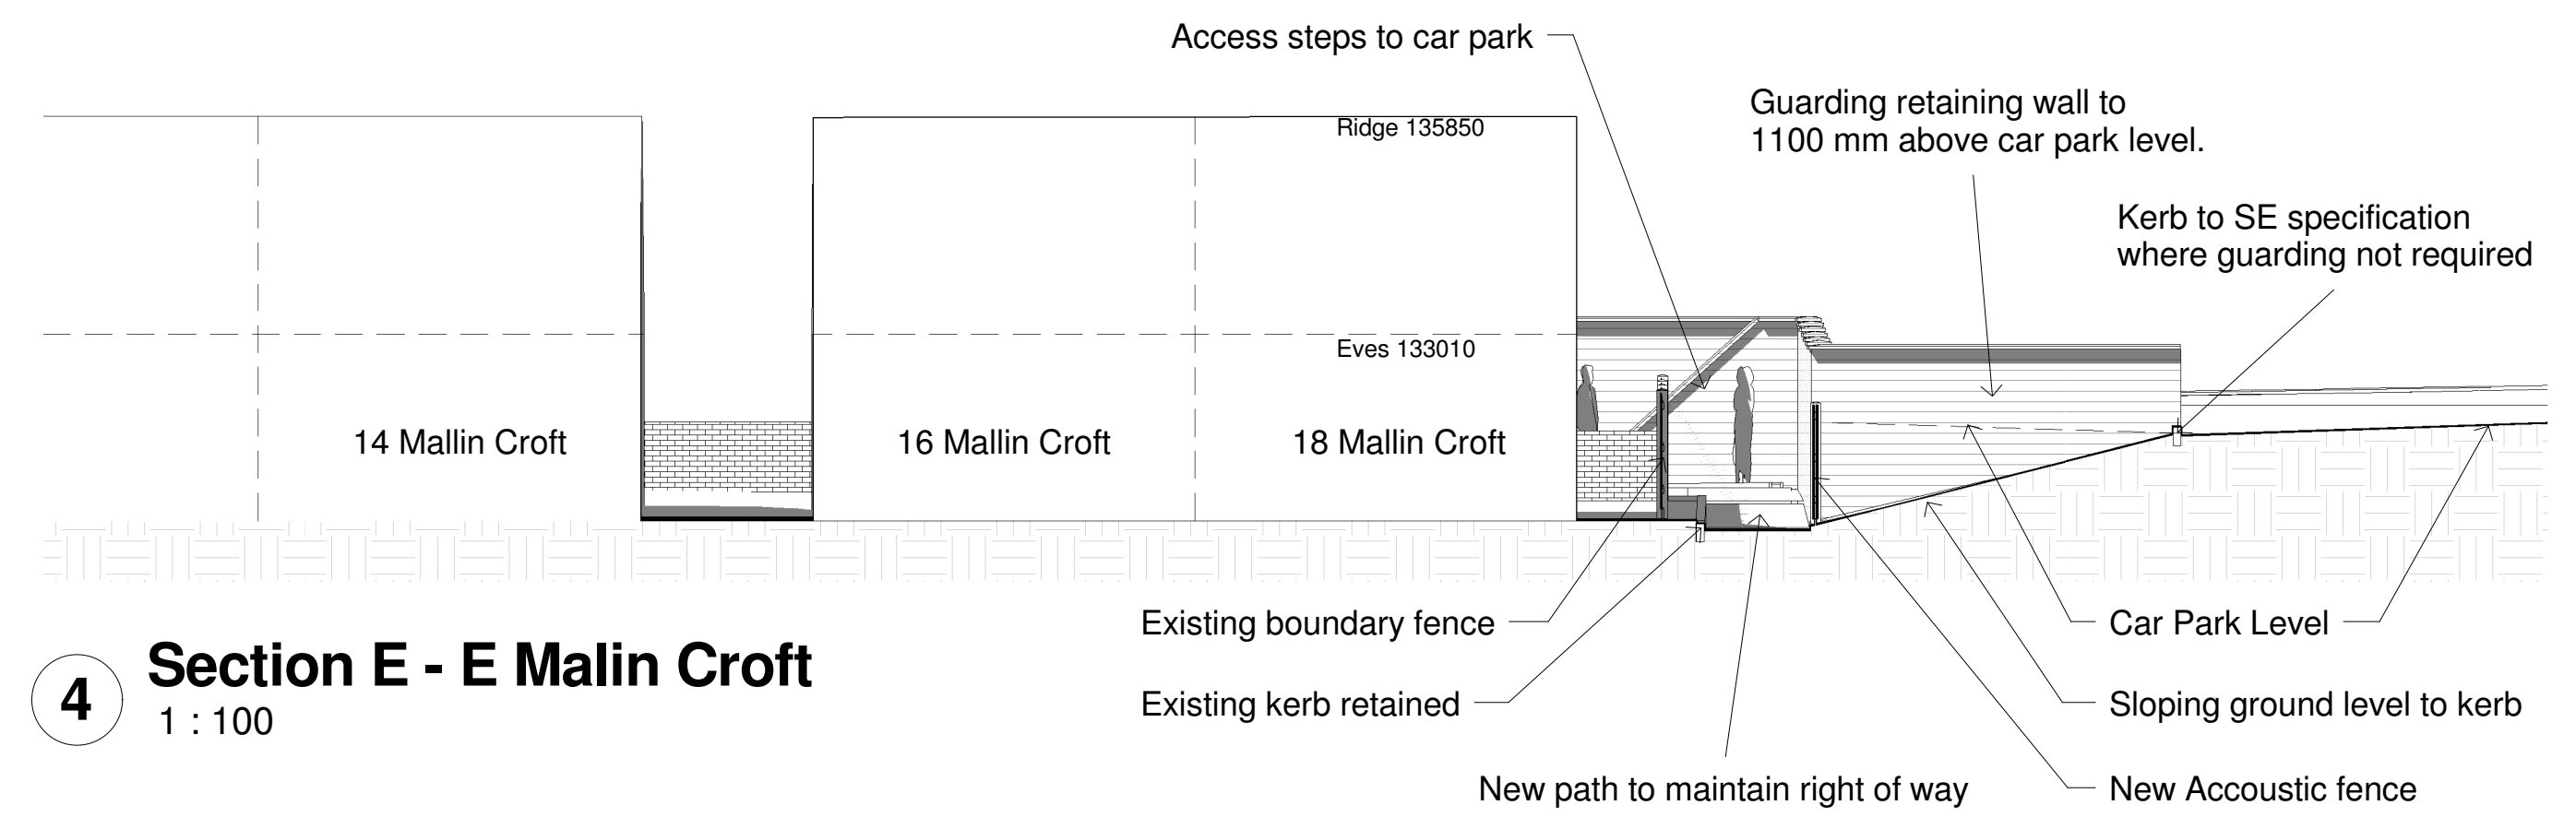

4 Section E - E Malin Croft
1 : 100

Rev	Date	Drawn	Description
A	02/09/15	SL	Revised boundary, and revised car park edge guarding.
B	09/09/15	SL	Section through car park & 18 Mallin Croft added

PLANNING

WhiteDesign

Client: RESILIENT

Project: HOYLAND SITE B

Title: 3D Views As Proposed

Scales: 1:100

Drawn: SL

Date: 10/09/2015 13:08:33

Checked: KU

Drawing no: 0010.13.02 143

Rev: B

The White House, 24a St Andrews Road, Sheffield, S11 9AL

T: 0114 226 0255 E: office@whitedg.co.uk

F: 0114 226 0256 W: www.whitedg.co.uk