
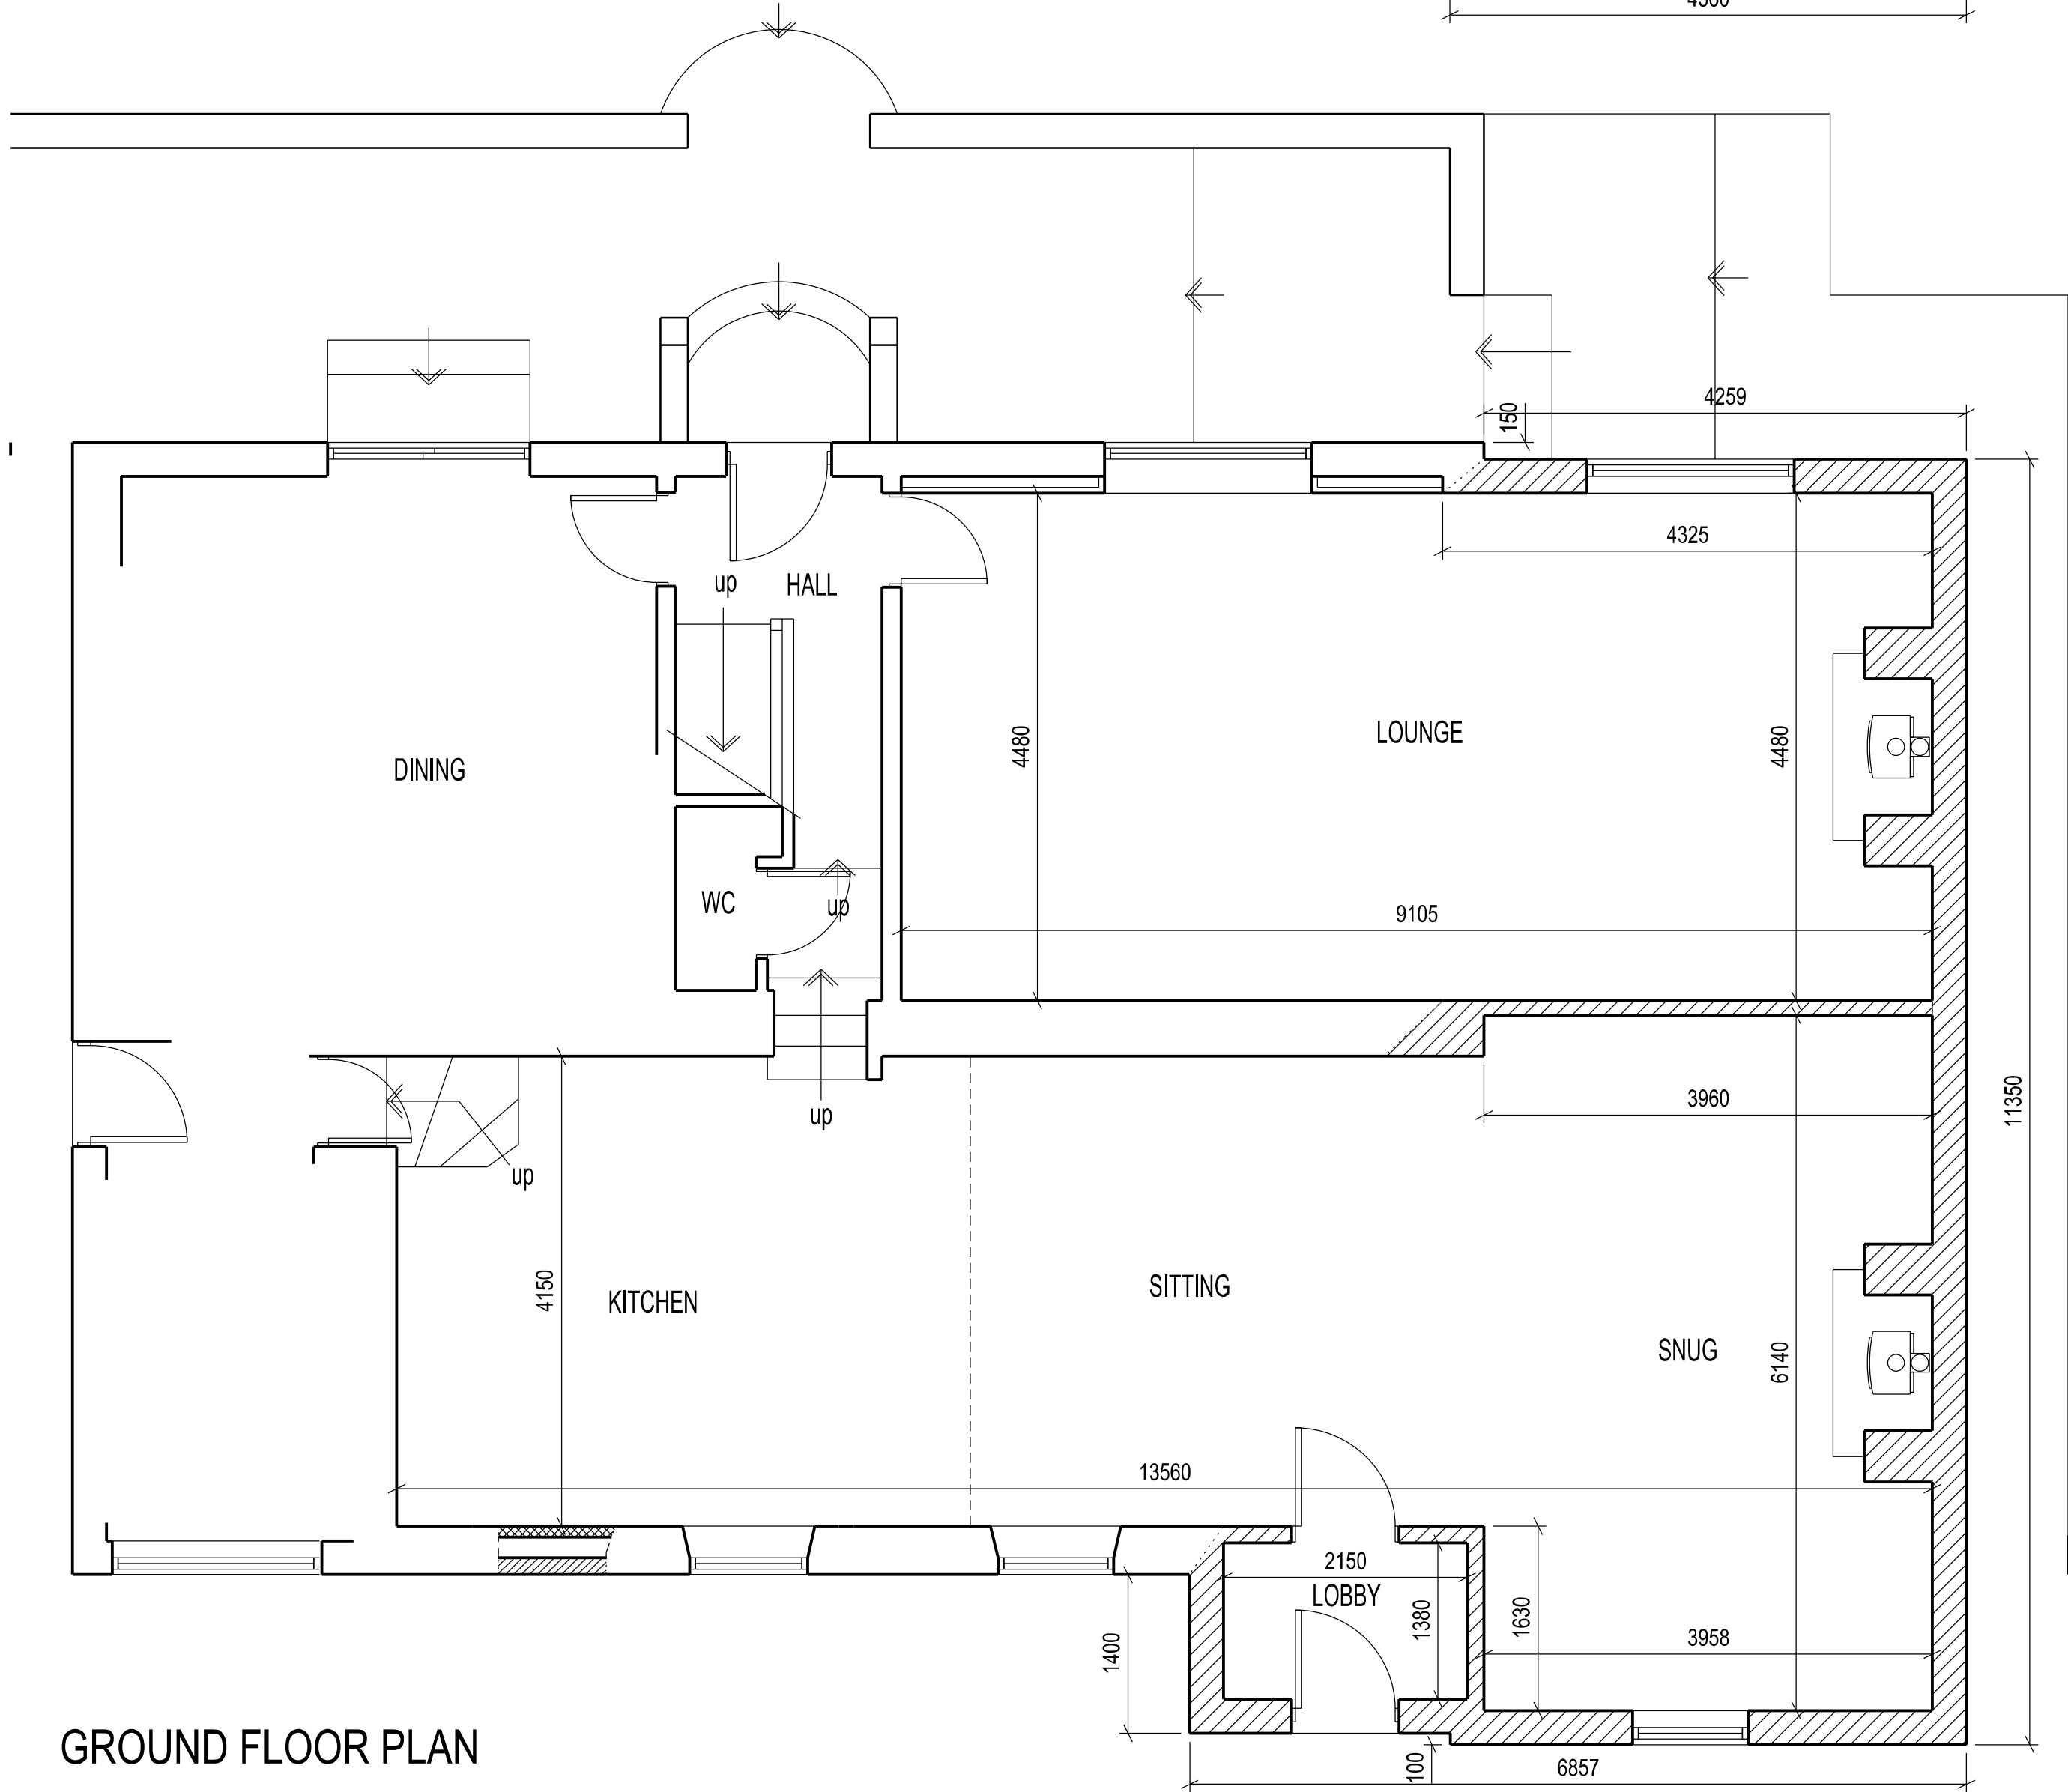


PROPOSED  
1:50 @ A1  
Revision C

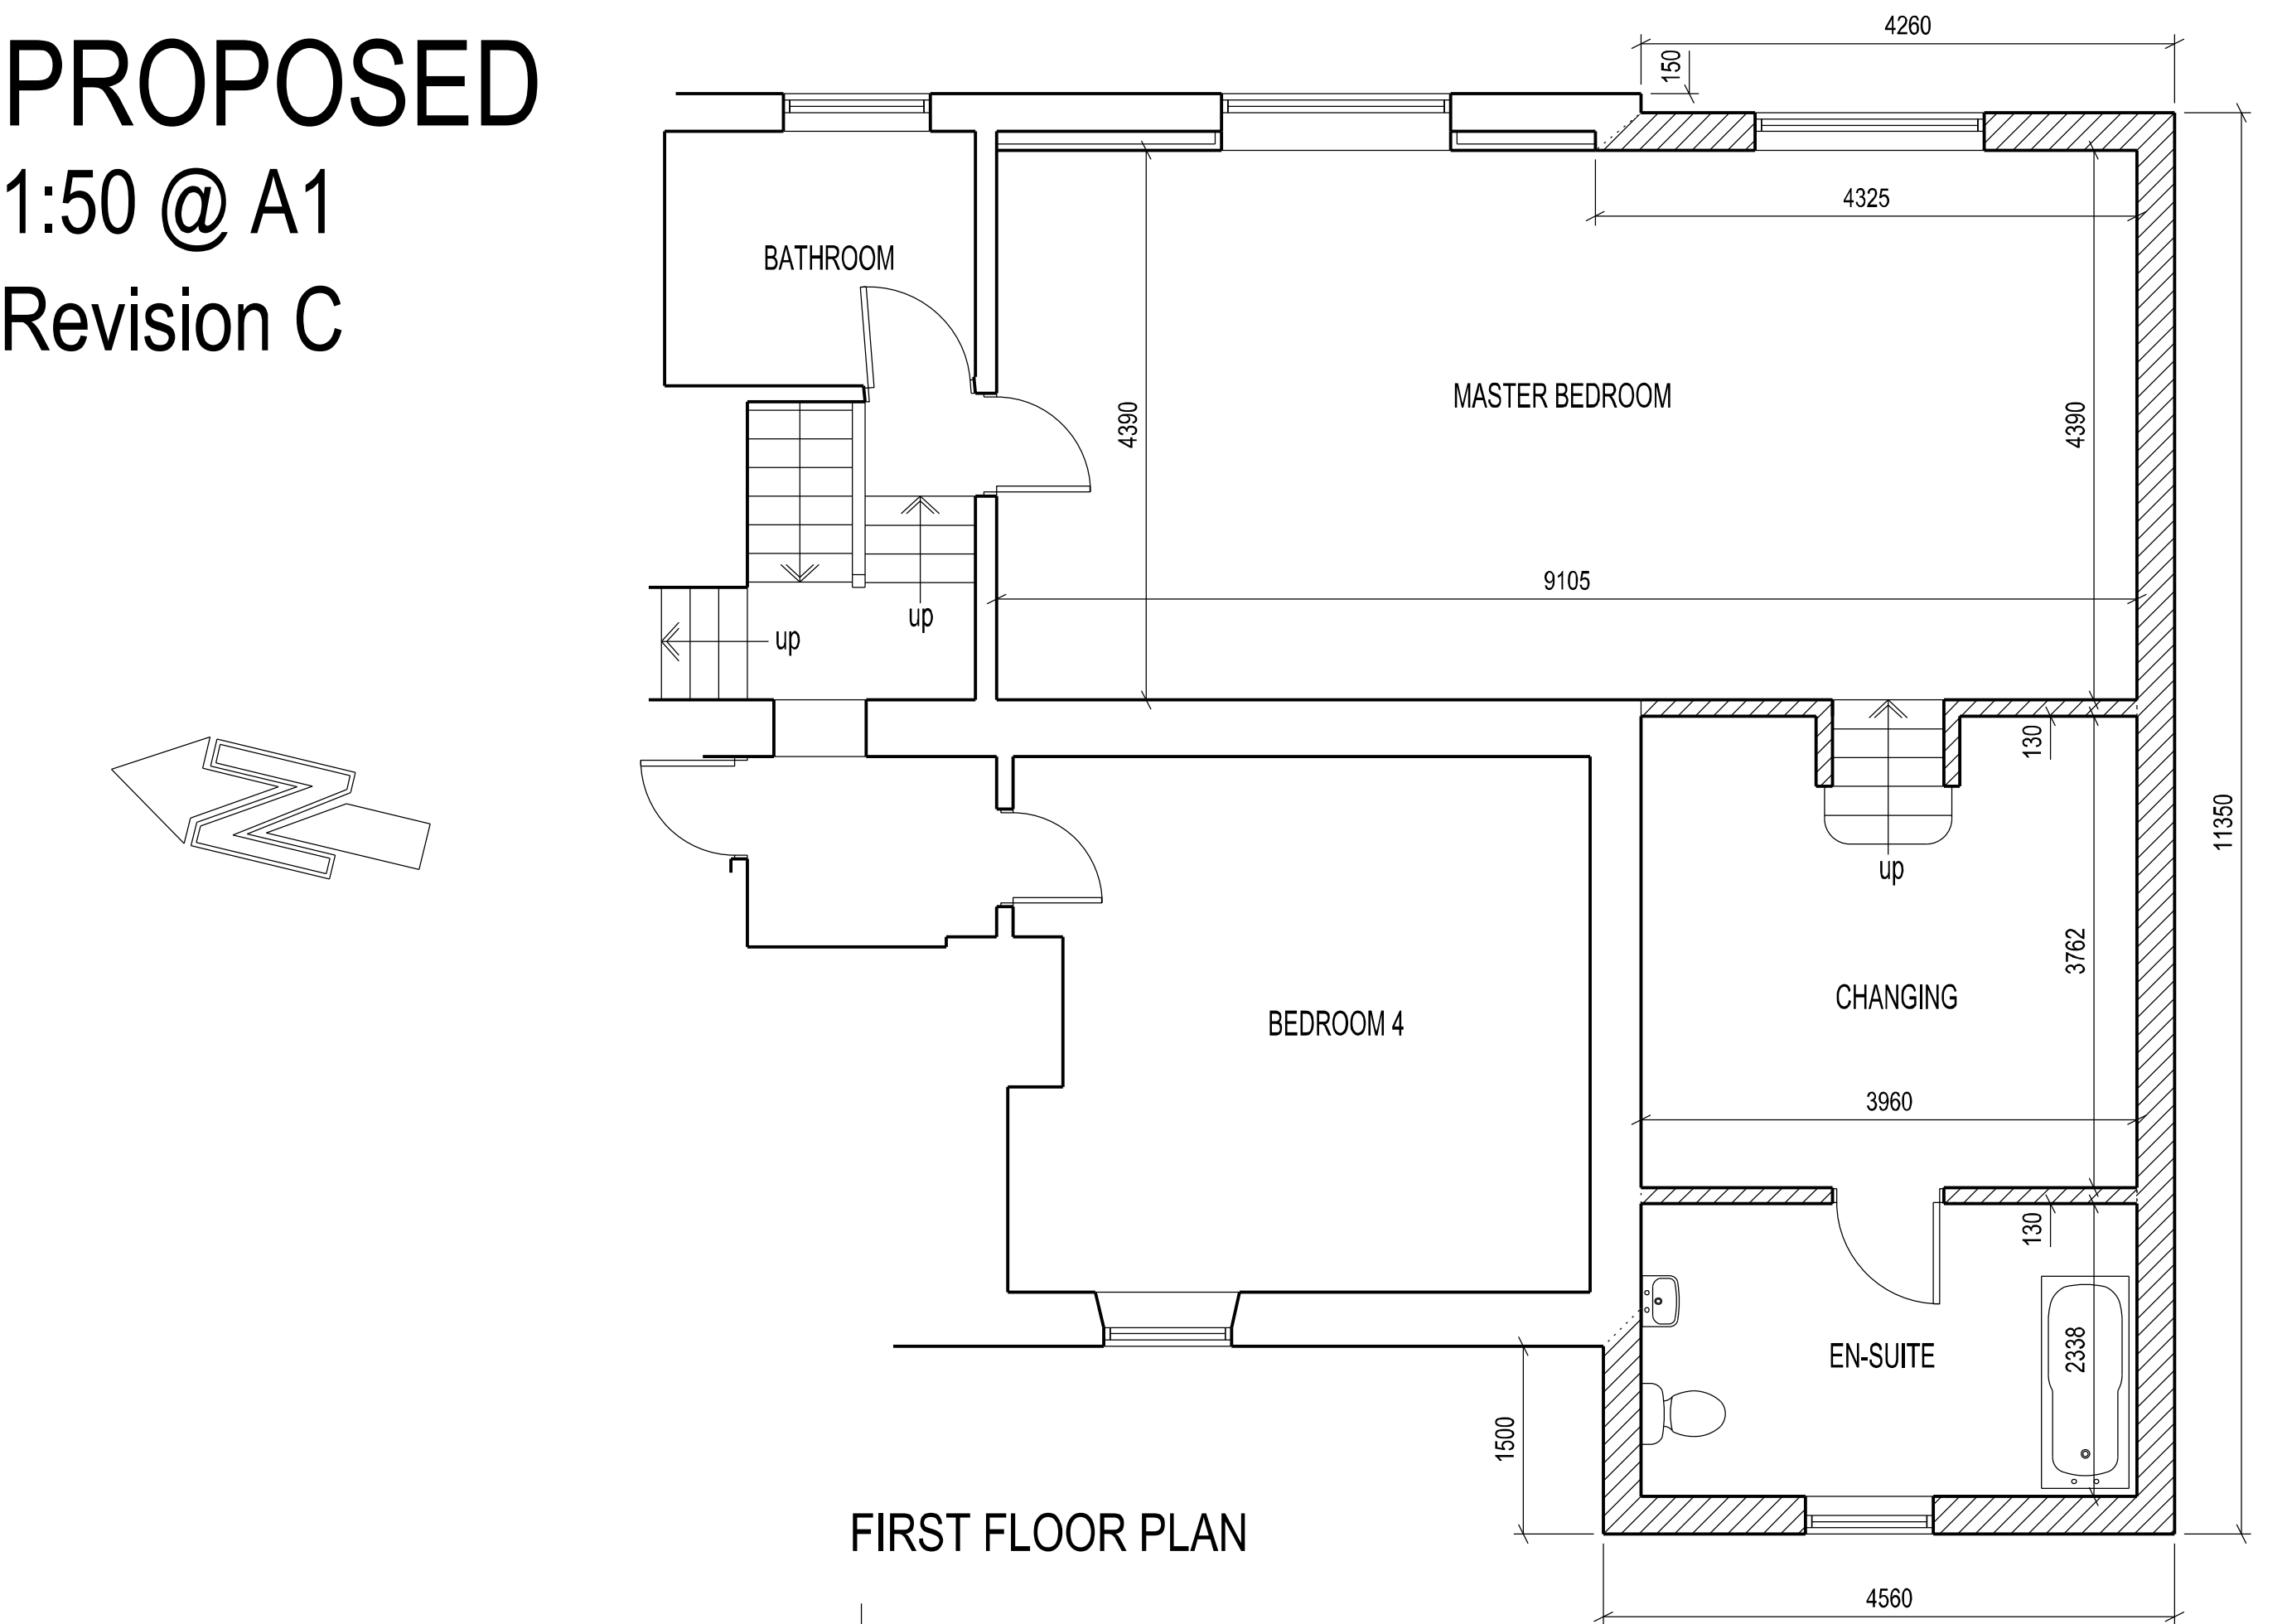

WEST ELEVATION

ROOF TILES  
TO MATCH  
EXISTING


STONEWORK  
TO MATCH  
EXISTING



EAST ELEVATION

ROOF TILES  
TO MATCH  
EXISTING

STONEWORK  
TO MATCH  
EXISTING

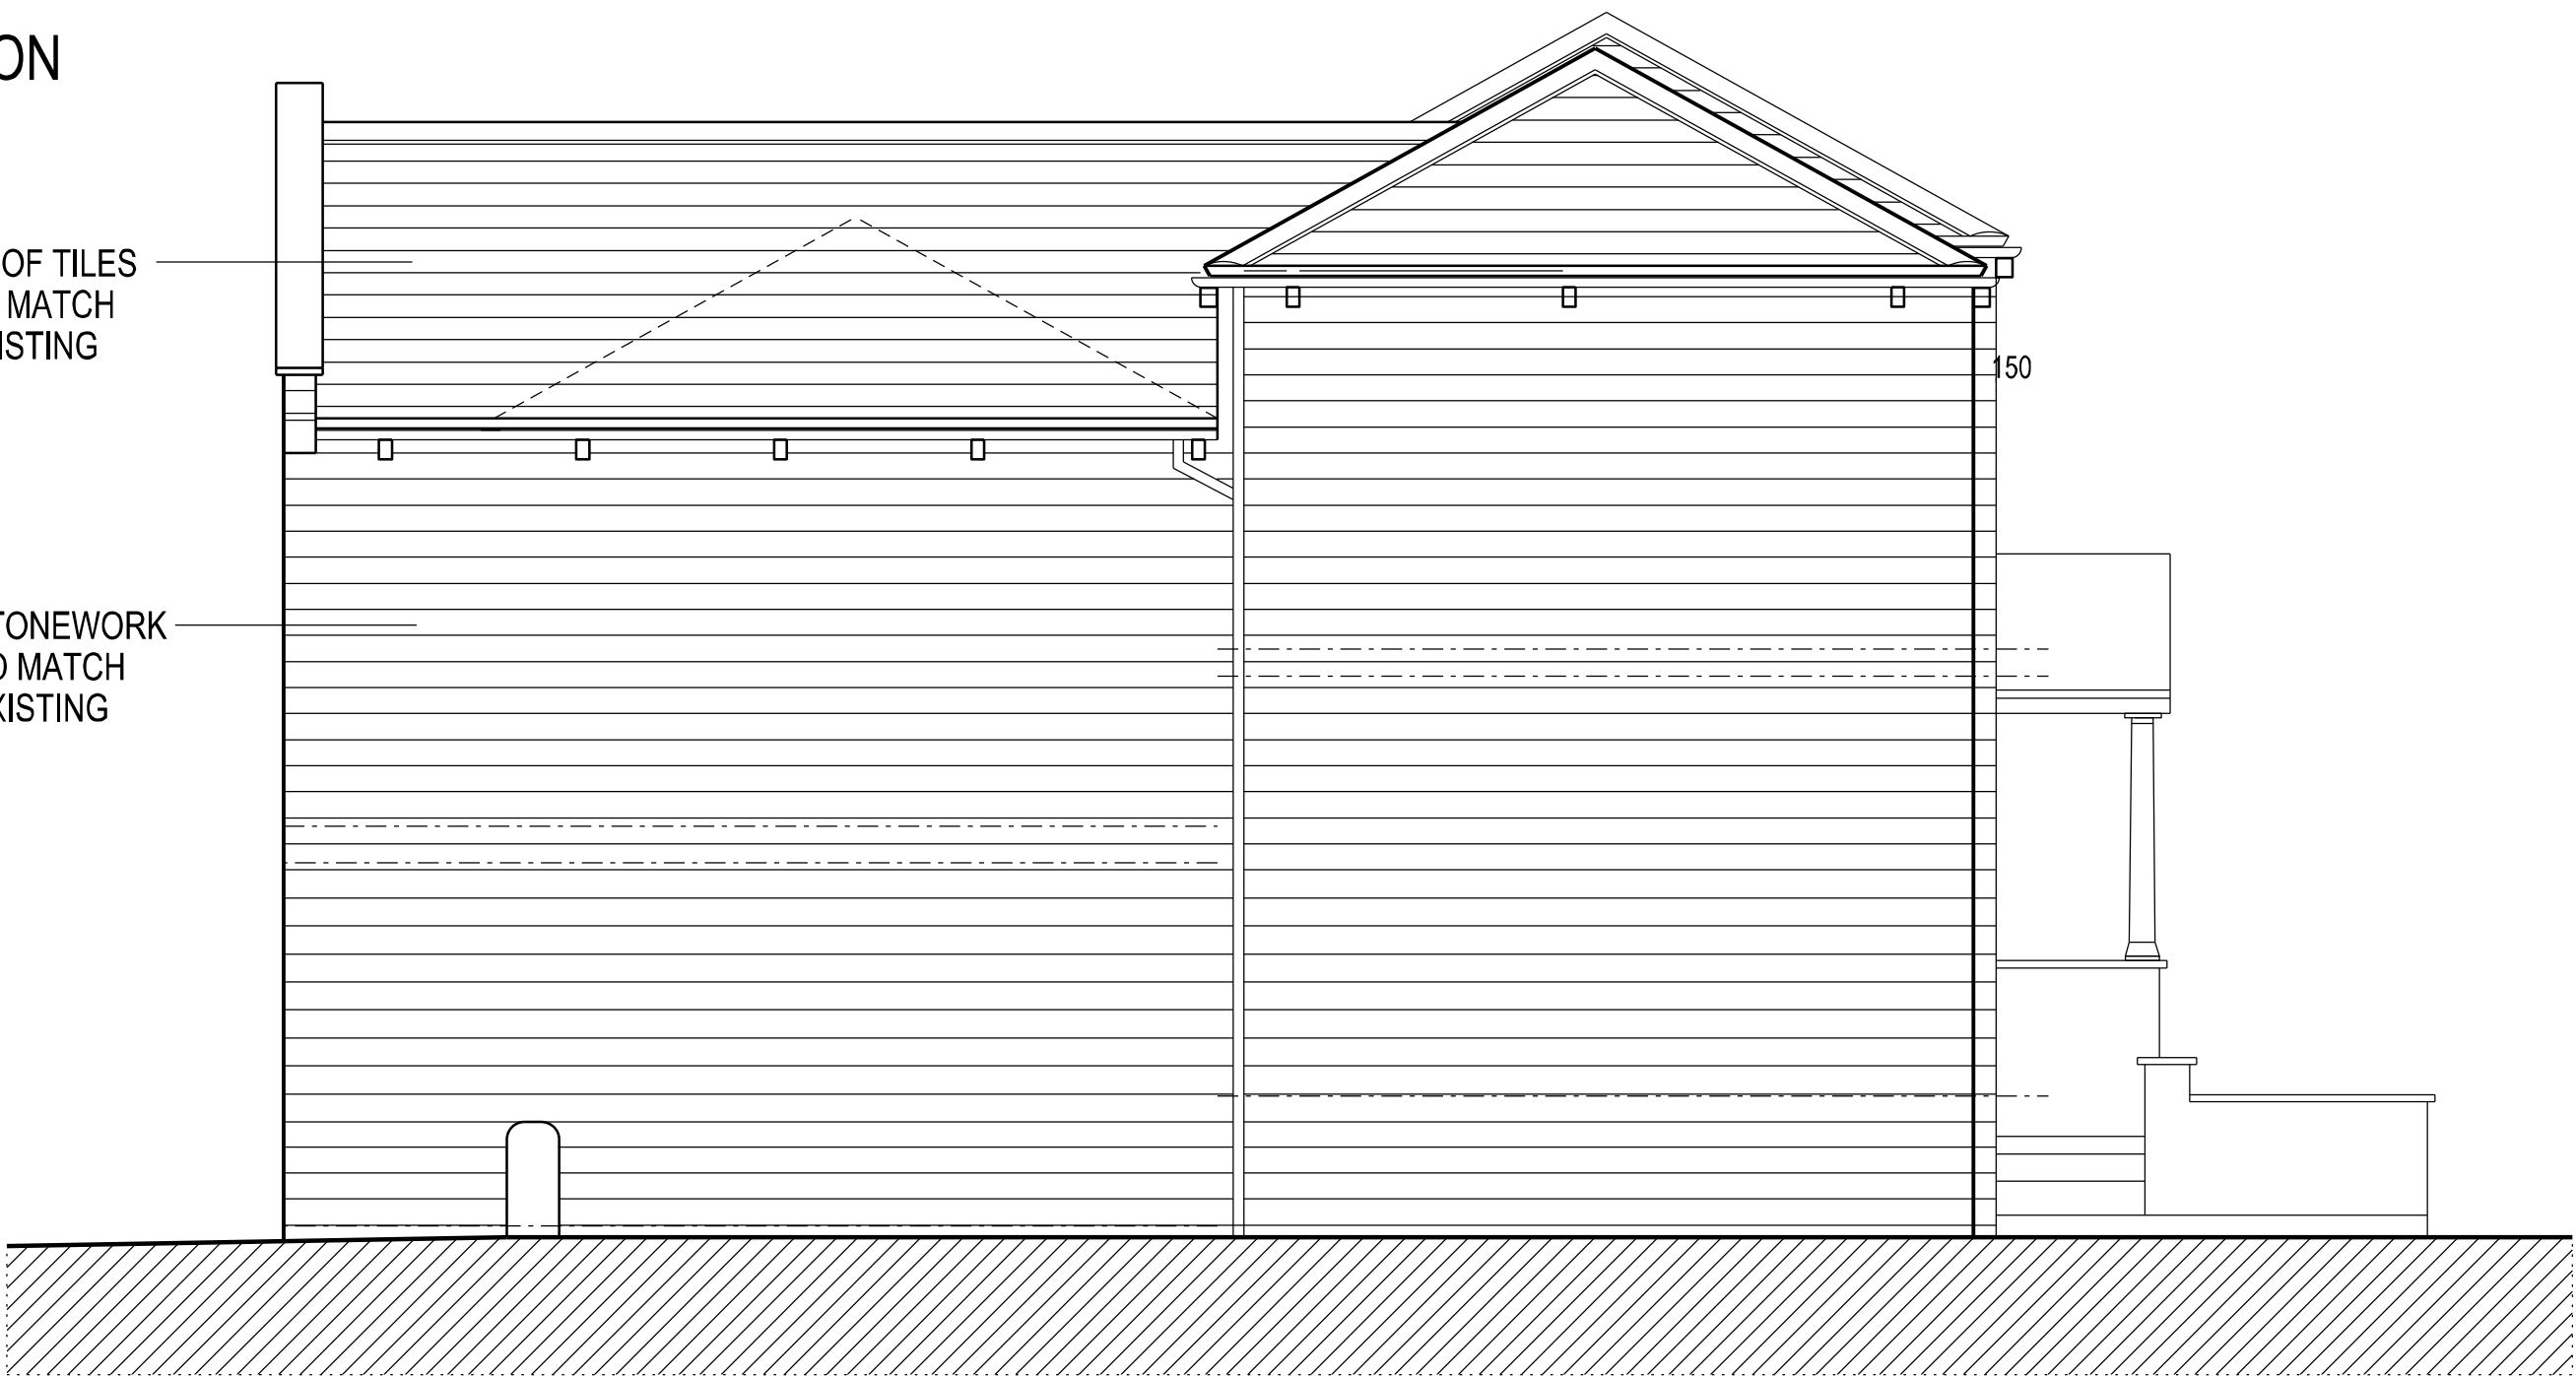

SOUTH ELEVATION