


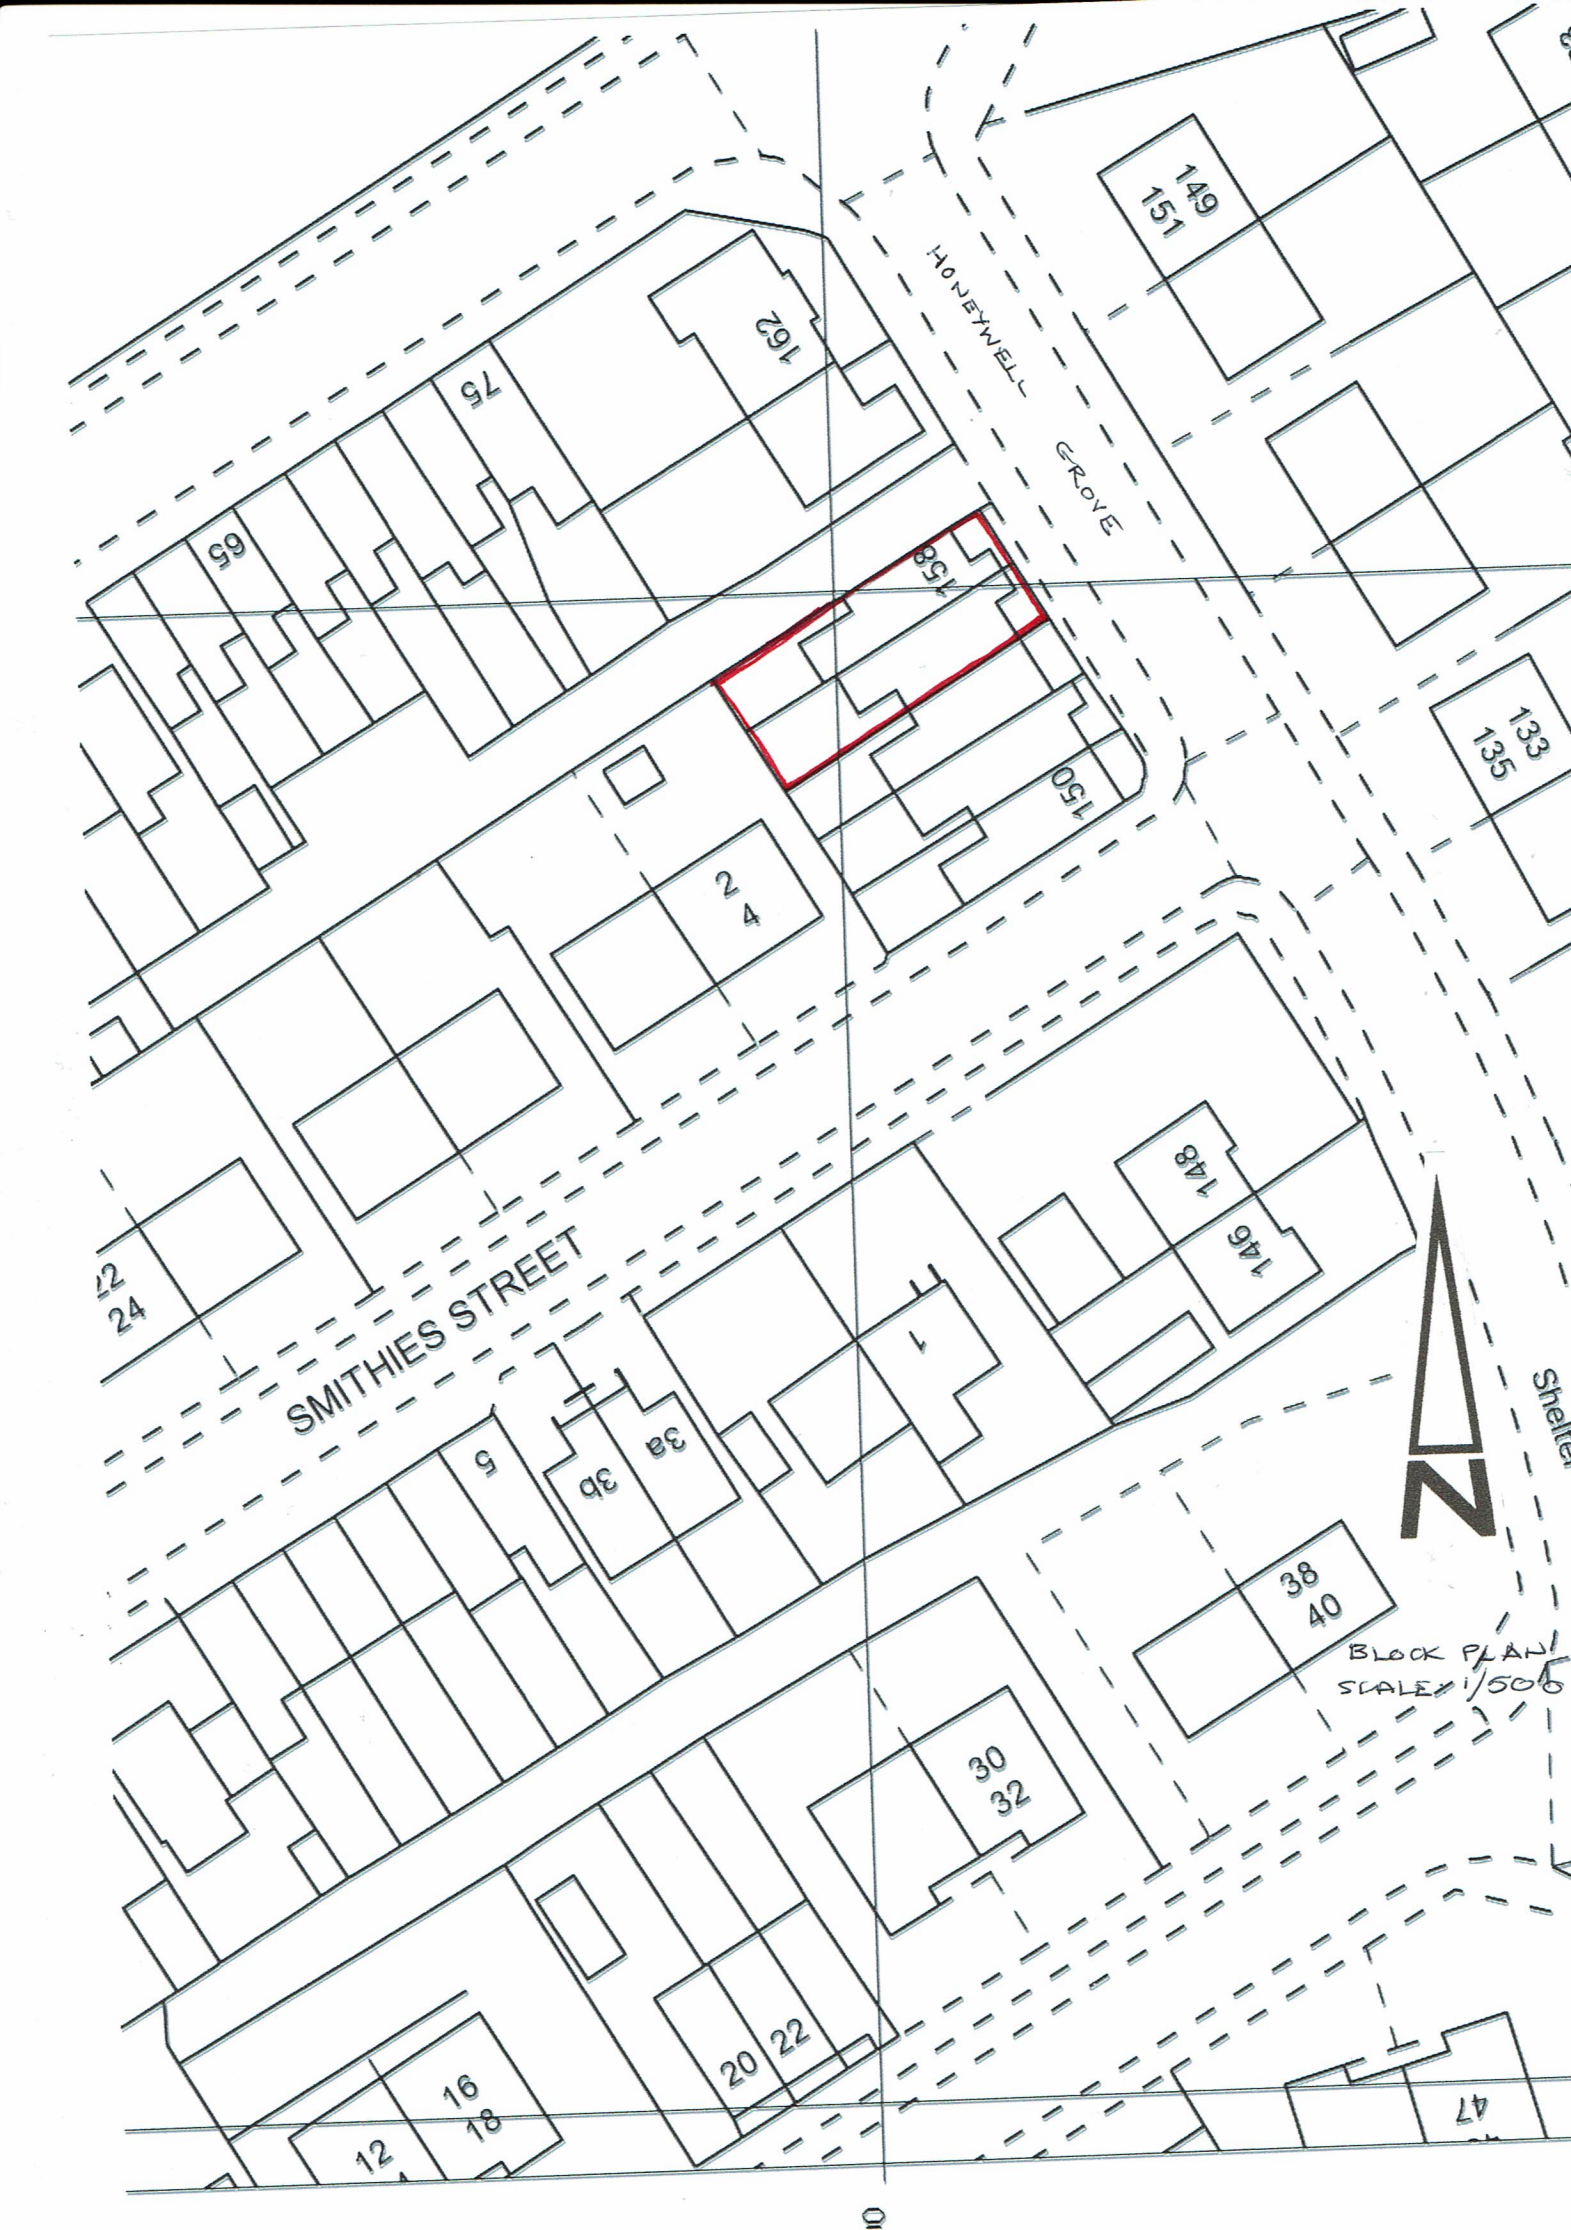

SMITHIES STREET

HONEYWELL GROVE



BLOCK PLAN
SCALE 1/500