

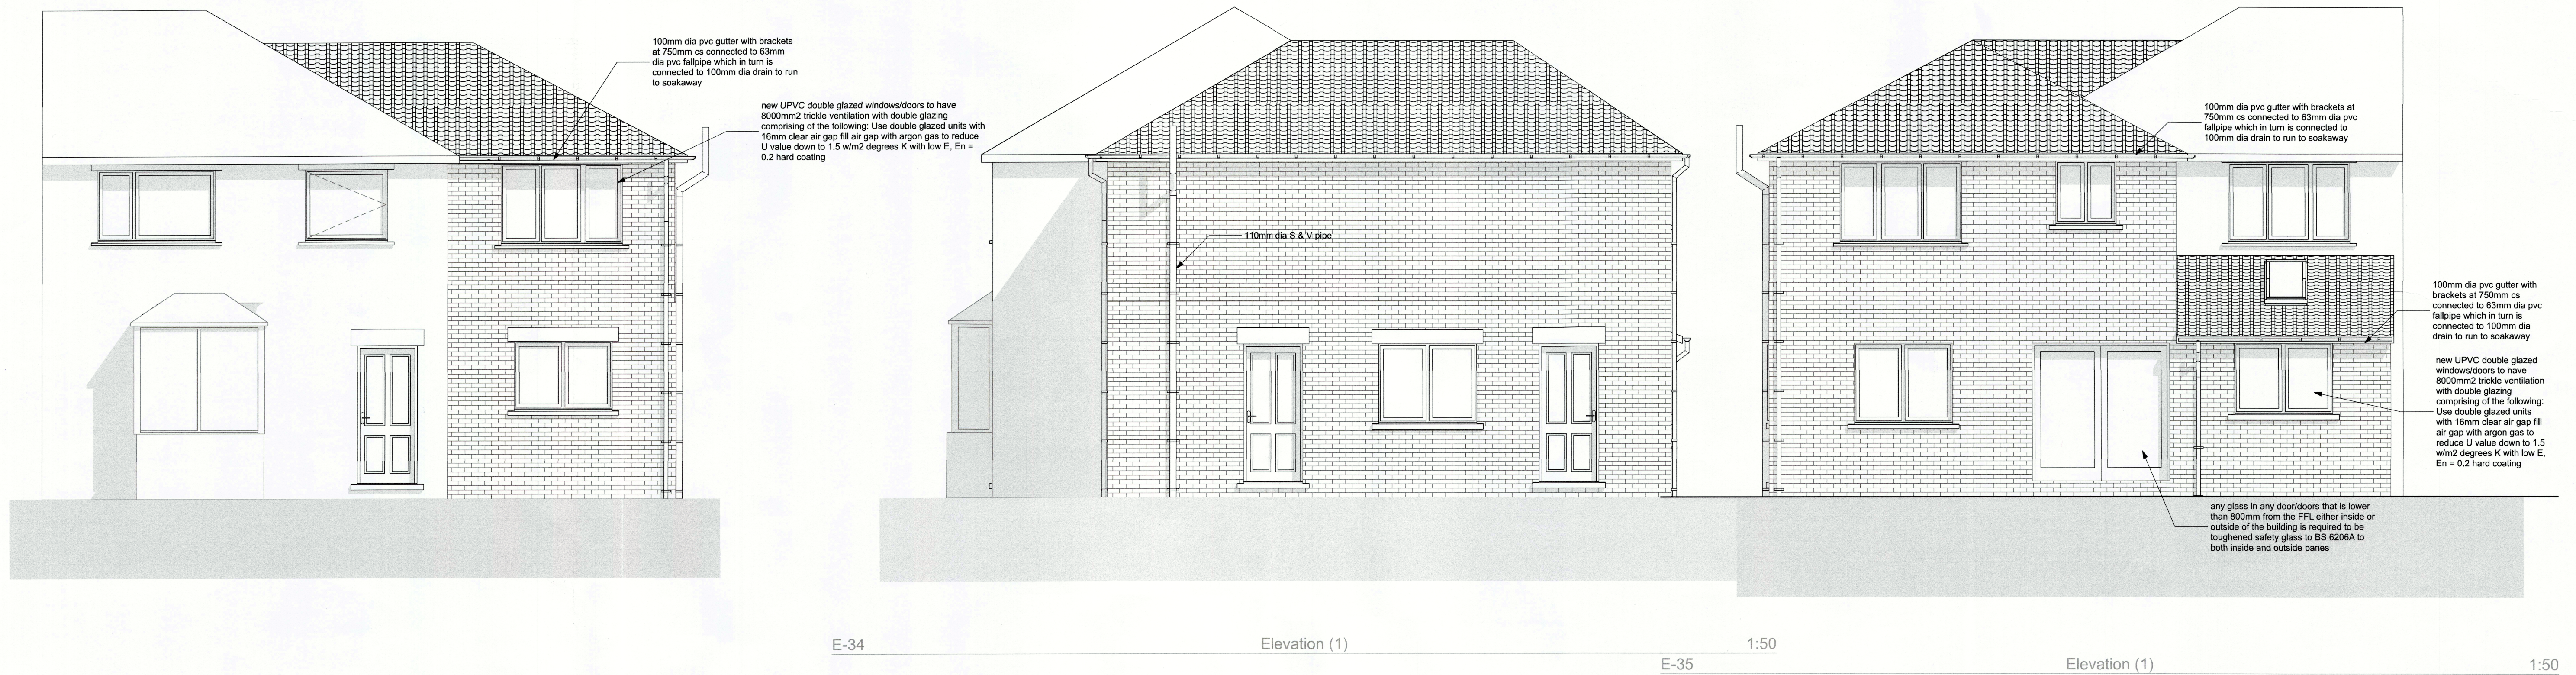


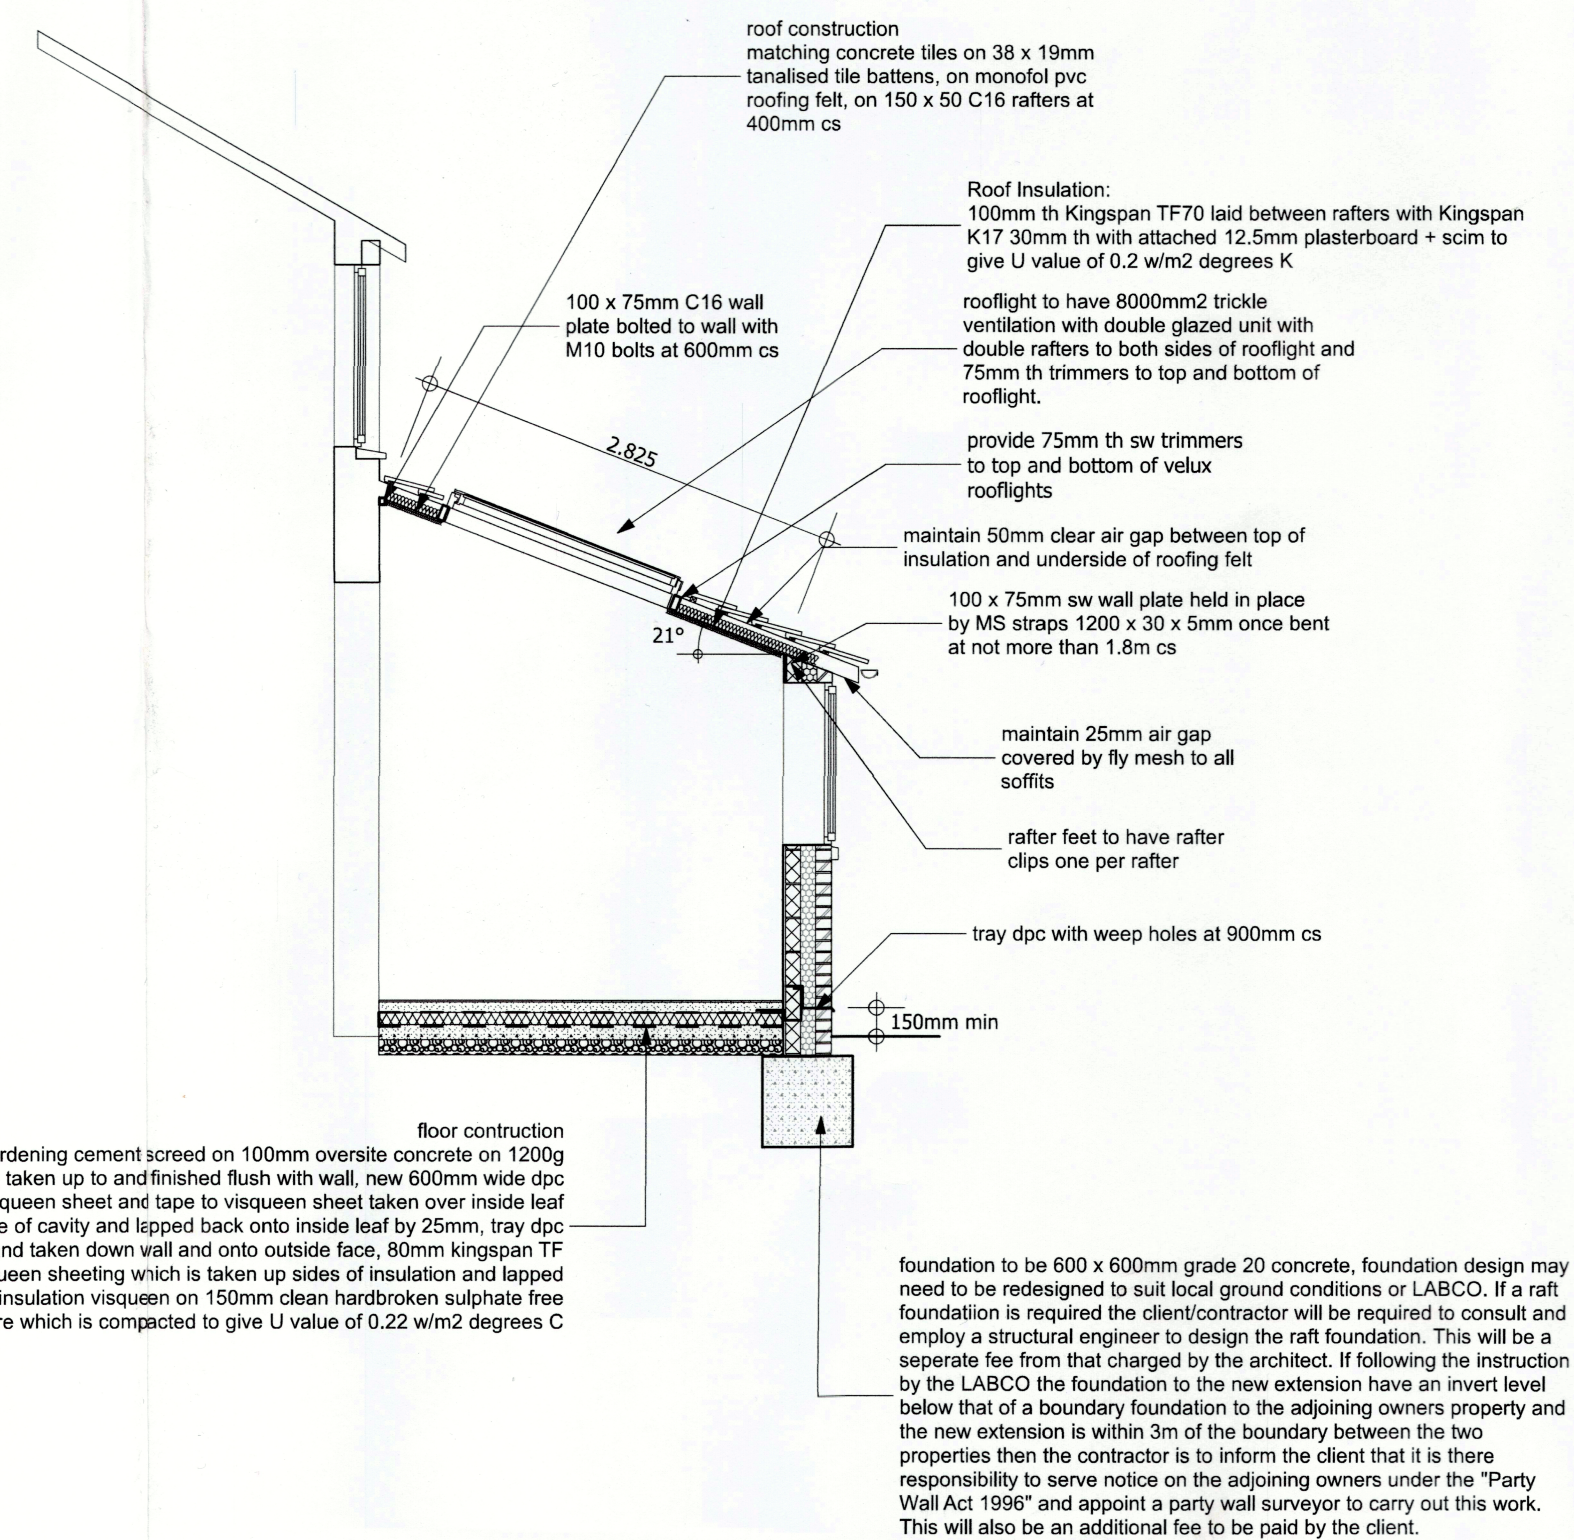

E-33 Elevation (1) 1:50

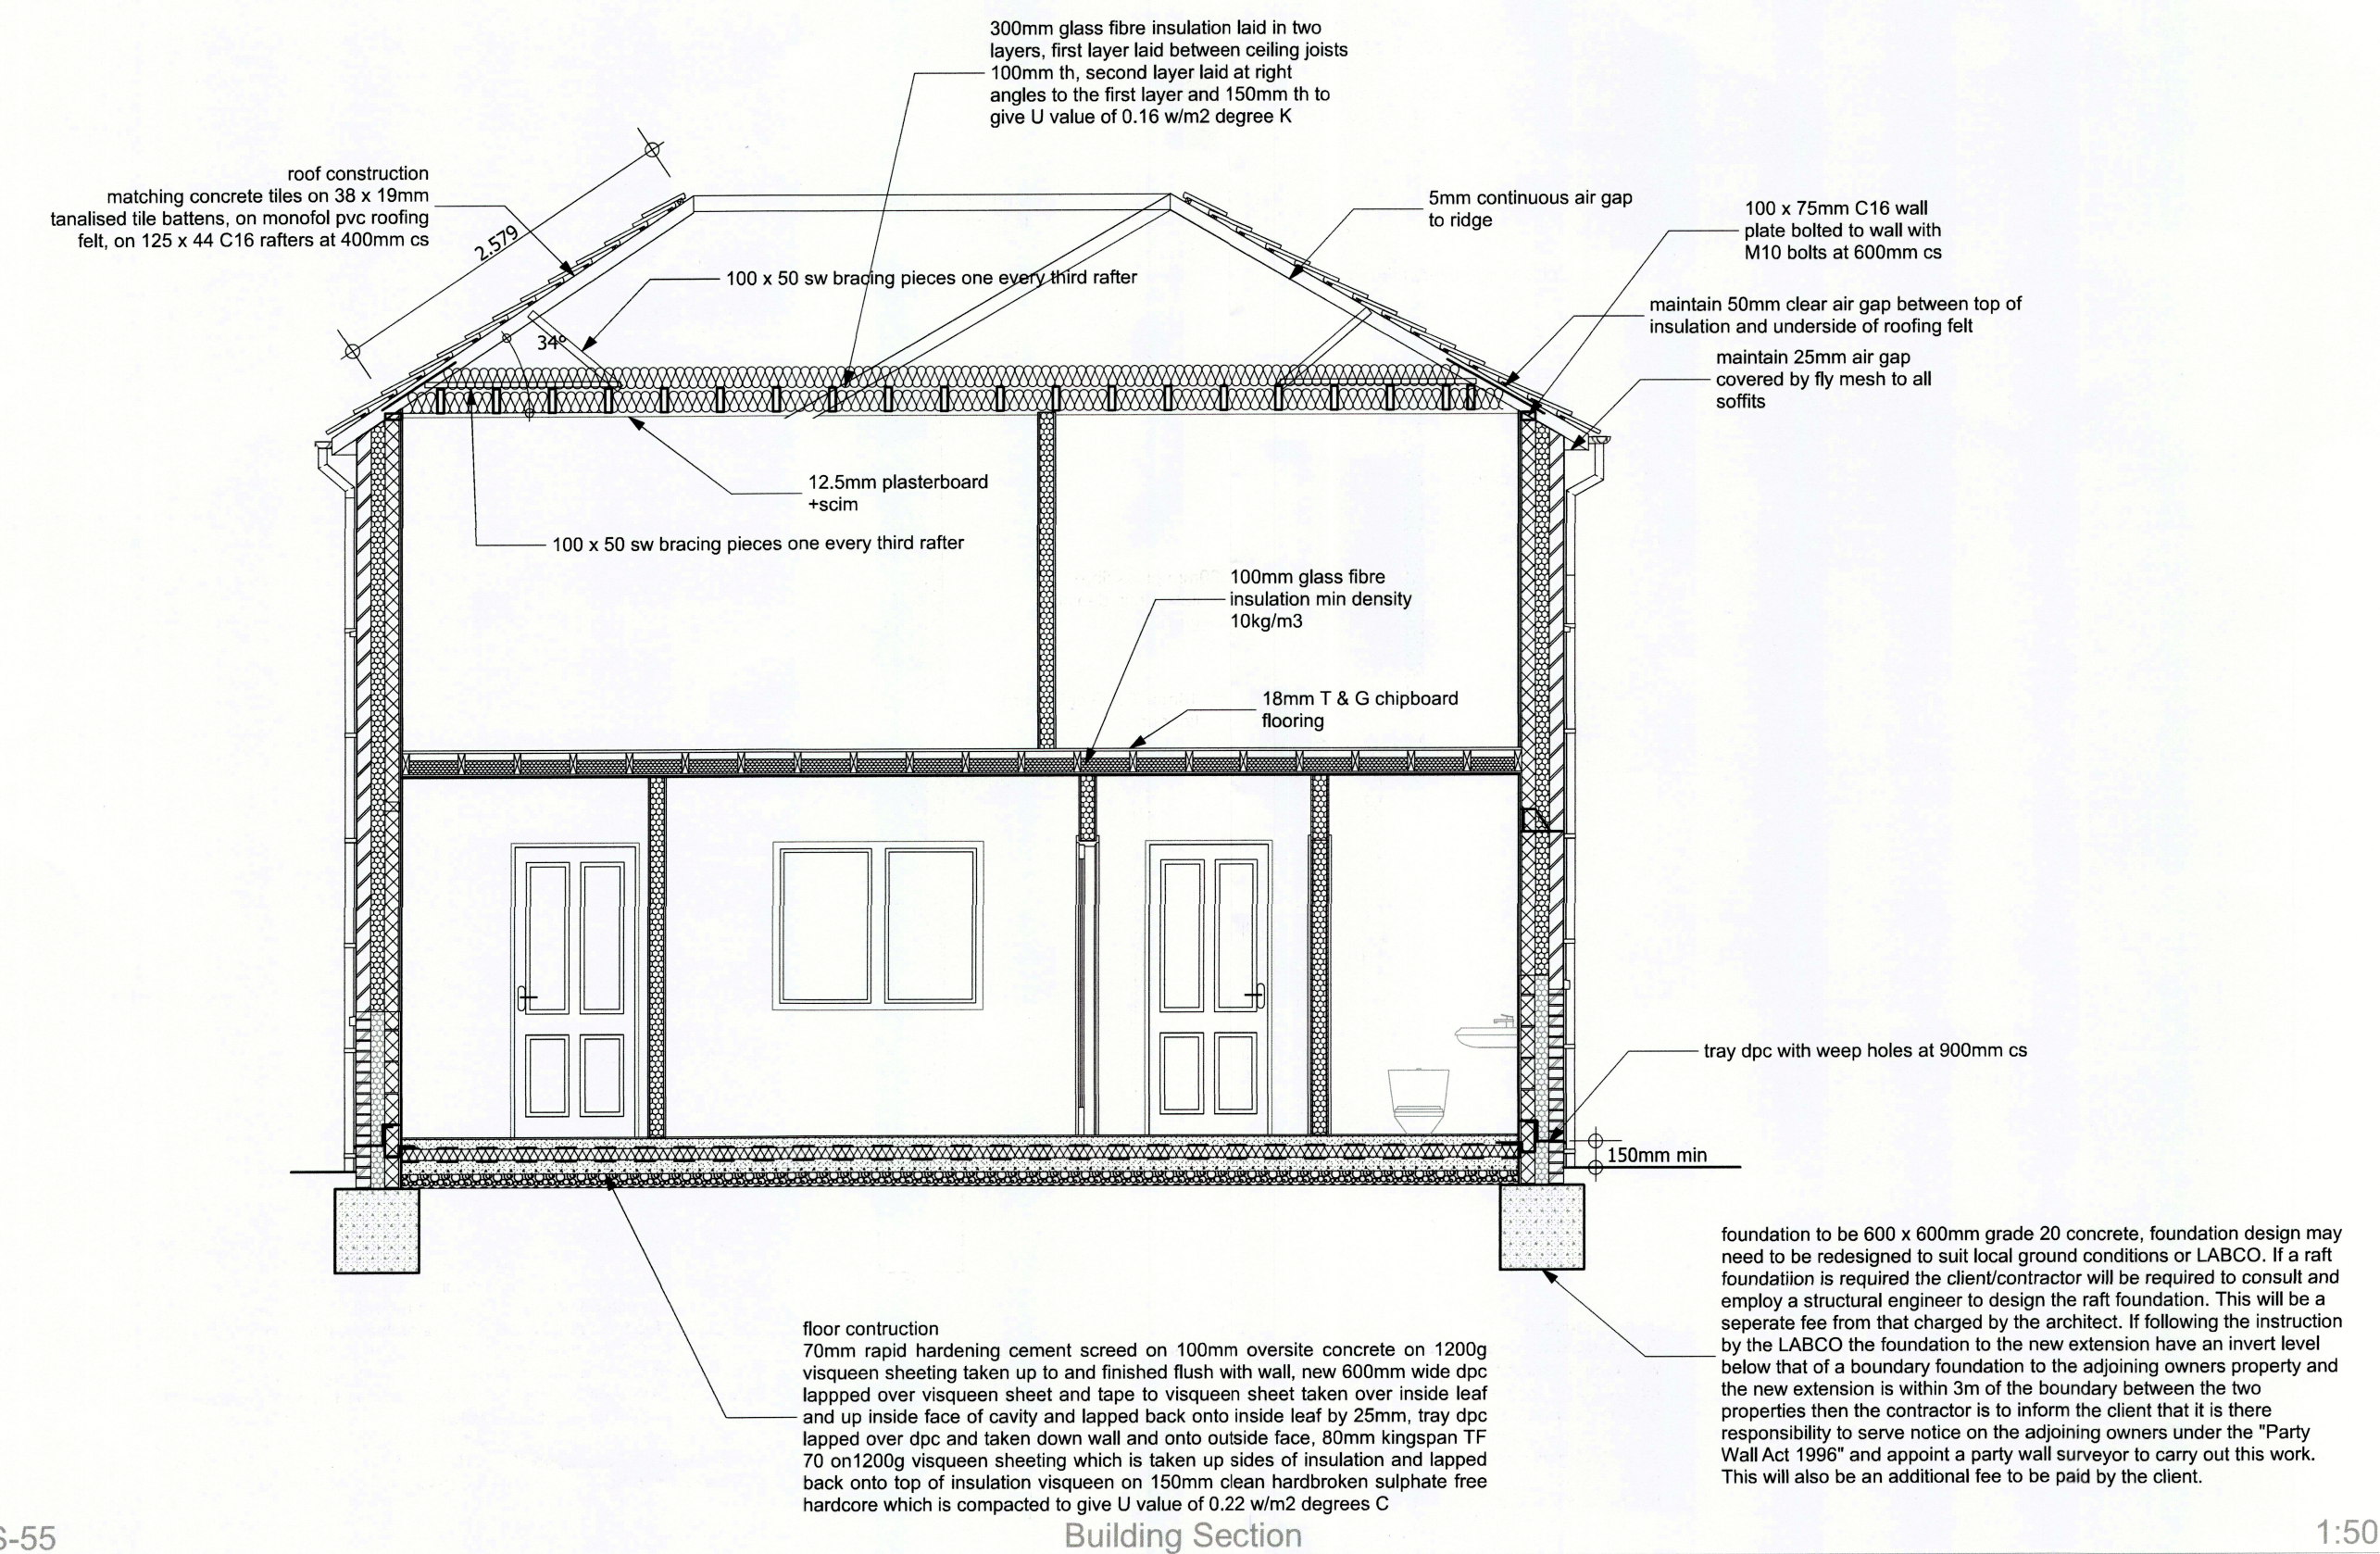

Client: Hegyaljai


Project: Proposed Rear and Side Two Storey Extension to 19 Gray Street, Elsecar

Drawing Title: As Proposed Elevations and Sections

Scale: 1:50 **Date:** 12/03/2019

Drawn By: AR **Rev:**

Drawing Nr: 3

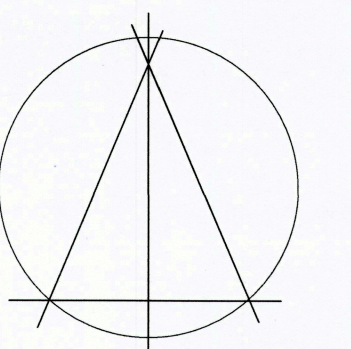

Alan Robinson
Chartered Architect BA Dip Arch RIBA BSc (Hons)
2 Gawber Road, Barnsley S75 2AF
Tel/Fax 01226 286066
Mob: 07947808933