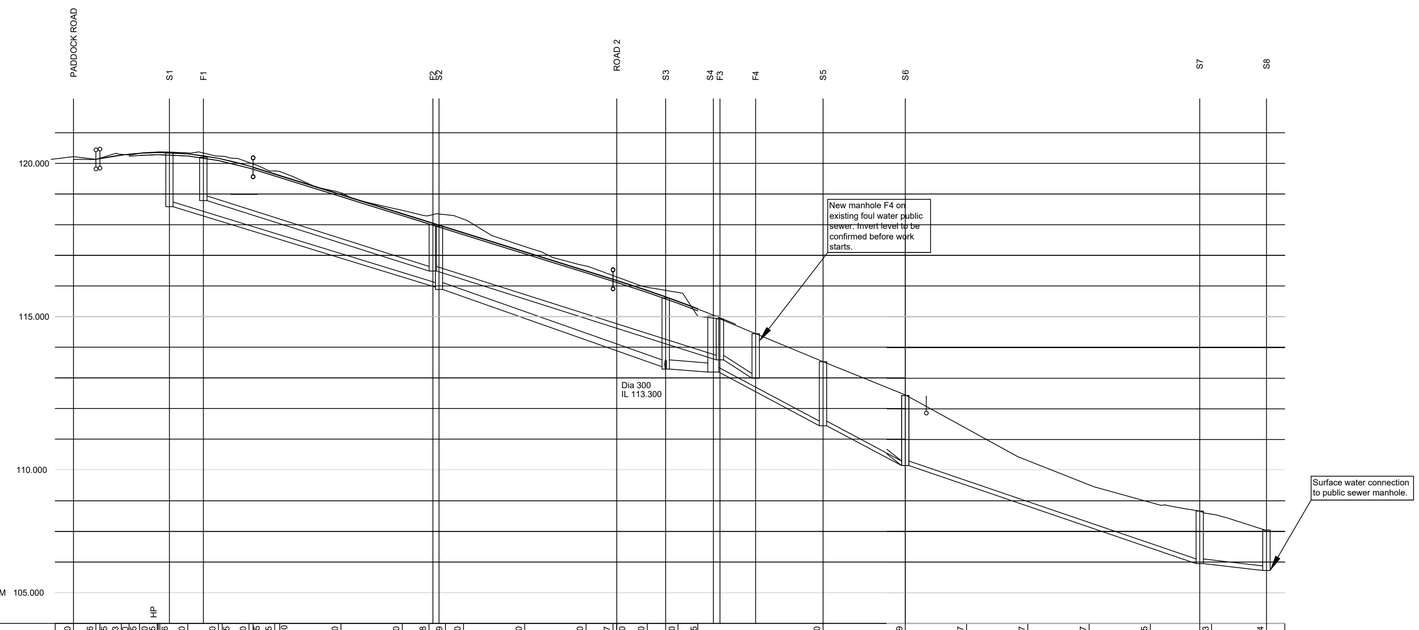

PADDOCK ROAD
S1
F1
F2
S2
ROAD 2
S3
S4
F3
F4
S5
S6
S7
S8
120.000
115.000
110.000
DATUM 105.000
New manhole F4 on existing foul water public sewer. Invert level to be confirmed before work starts.
Dia 300
IL 113.300
Surface water connection to public sewer manhole.

ROAD 1

| | | |