



Site Layout – 1:500

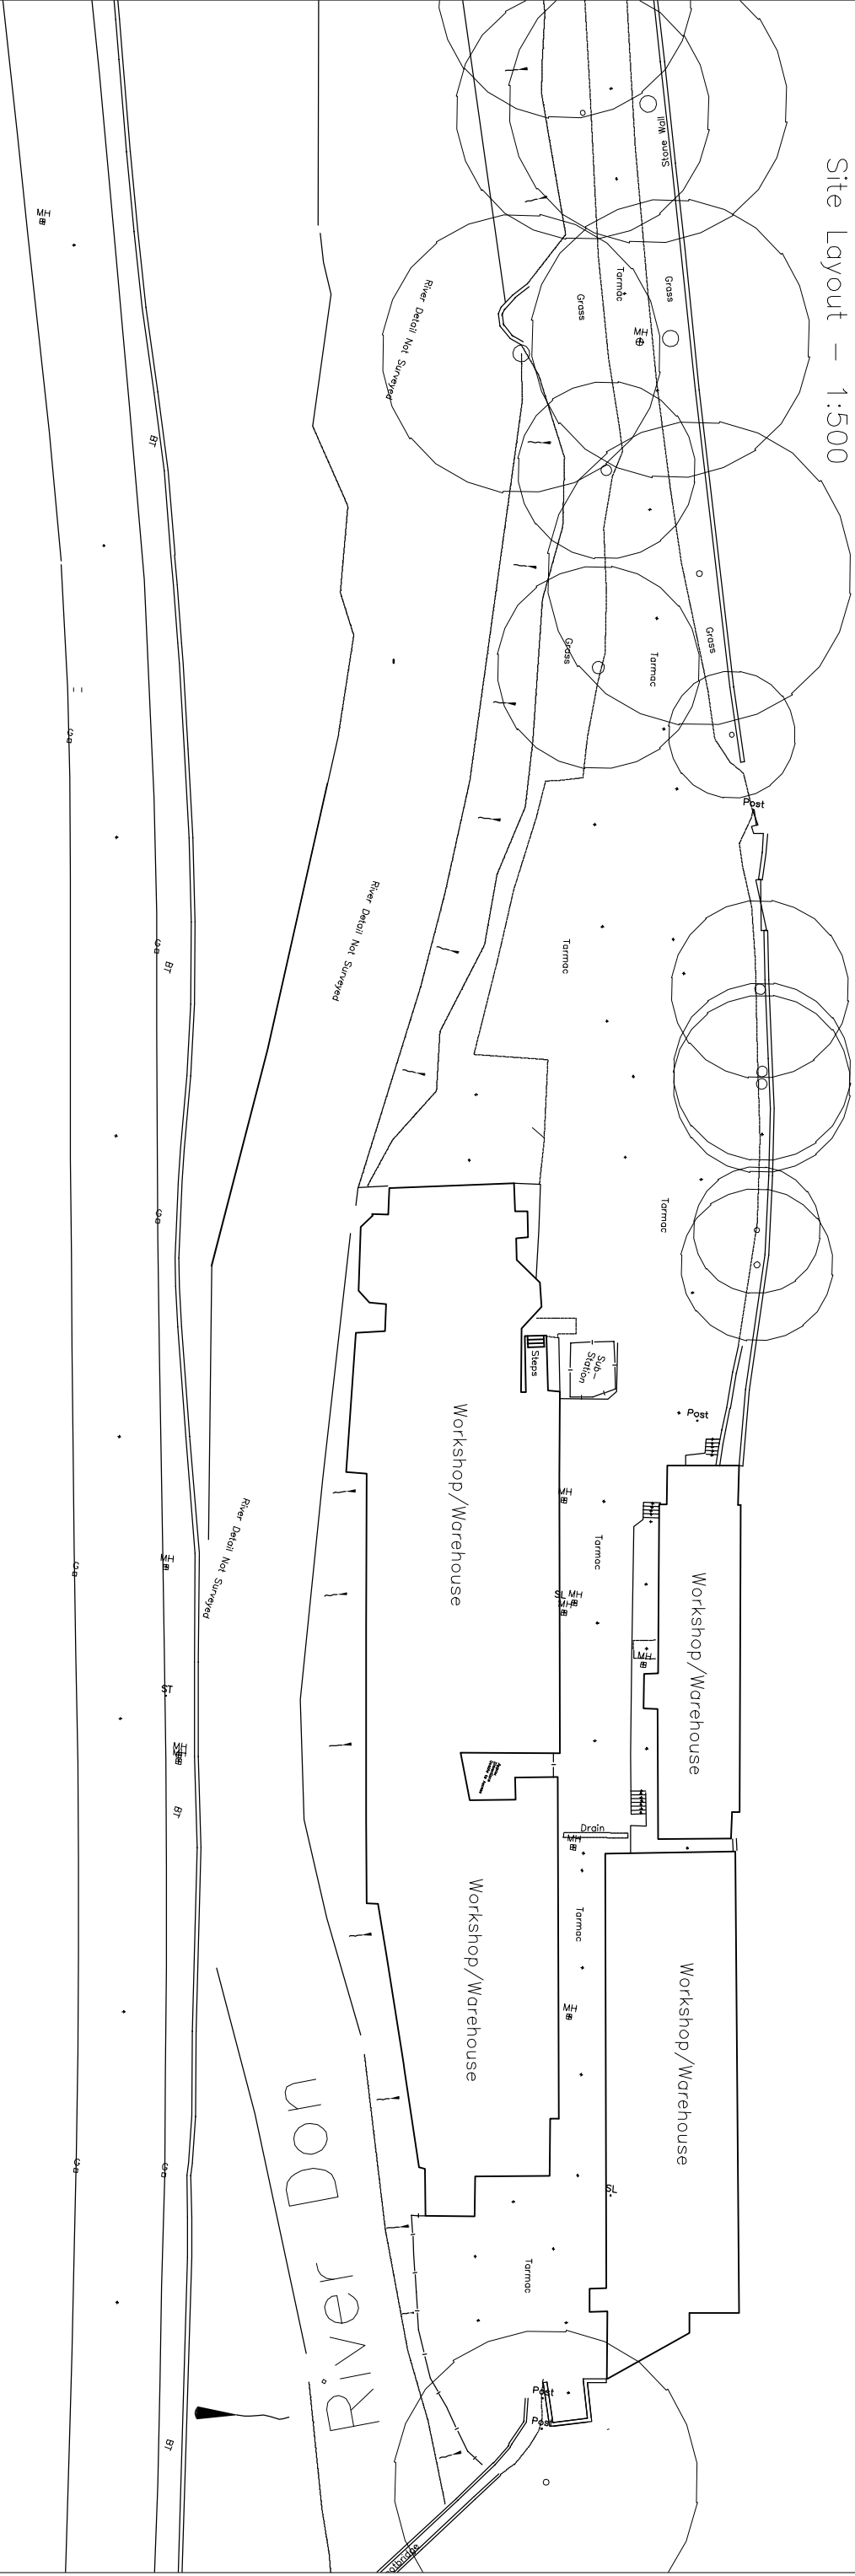

Existing Site Layout

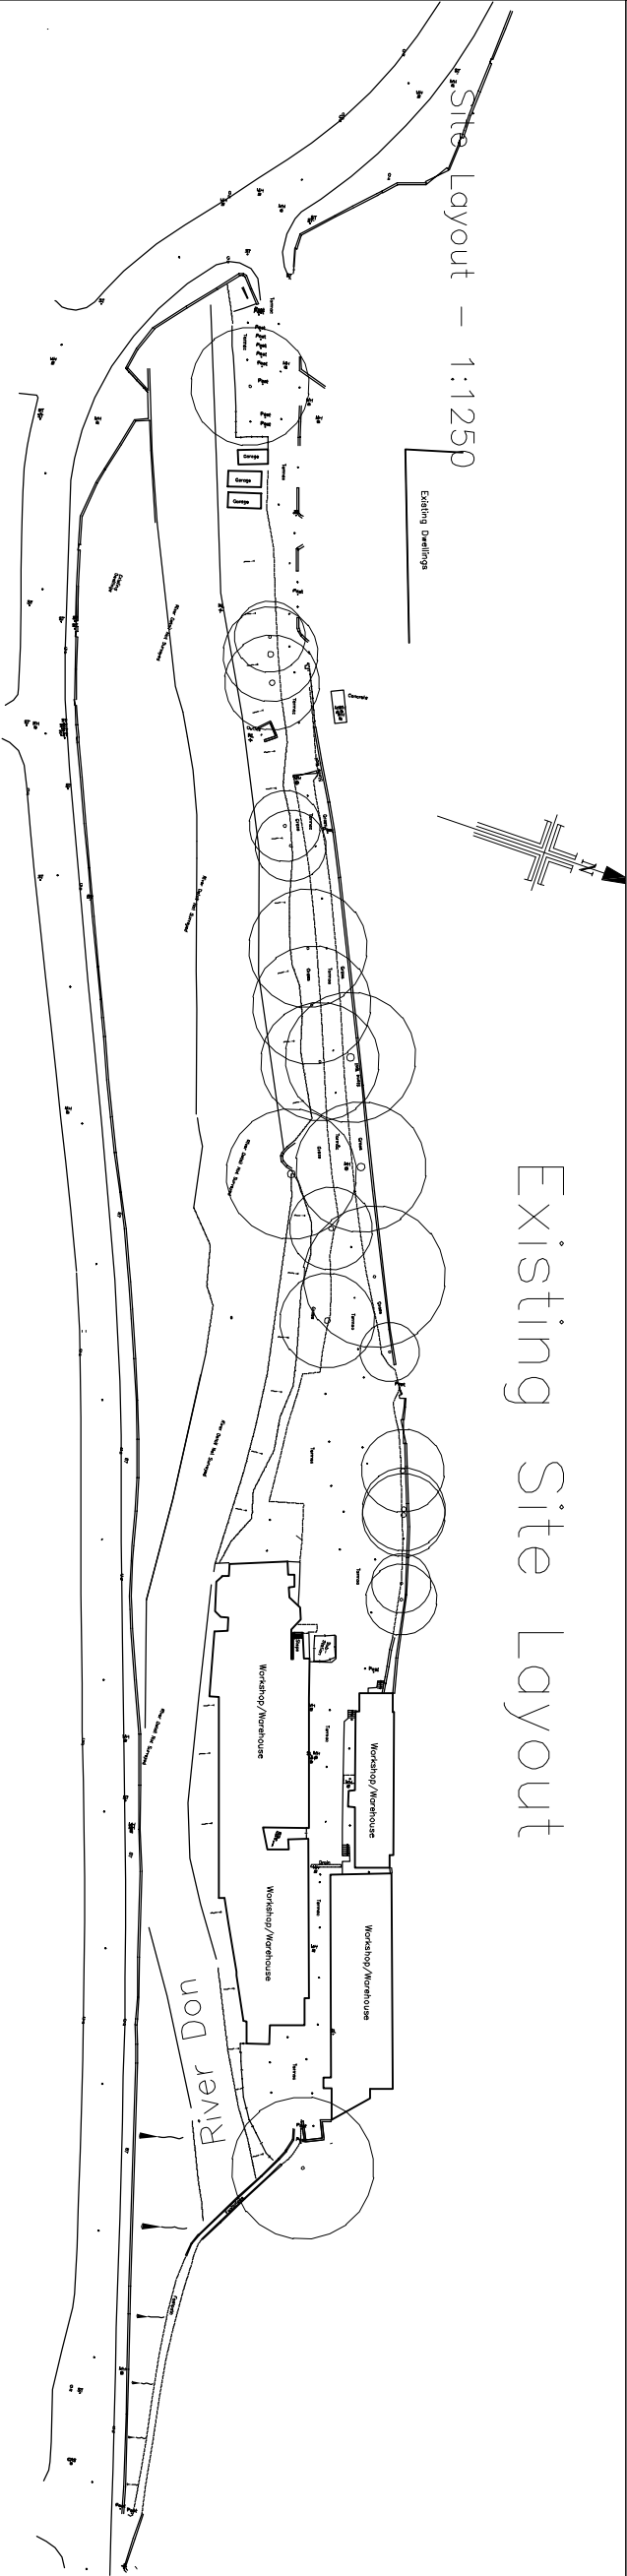

Rev:	Date:	Notes:
------	-------	--------

Mark Brotherton Ltd
Chartered Architect

FOX COTTAGE, WHITLEY ROAD, WHITLEY
WY12 0LU
TEL / FAX: 01924 49231
email:mhb@tinyworld.co.uk

Client:
Mr J Hutchins

Project:
Hoyle Mill, Thurstone,
Residential Development

Drawing:
Existing Site Layout

Date:	Scale:
October 2009	1:1250, 1:500
Drawing No:	Rev:
0961/100	