

PLAN 1

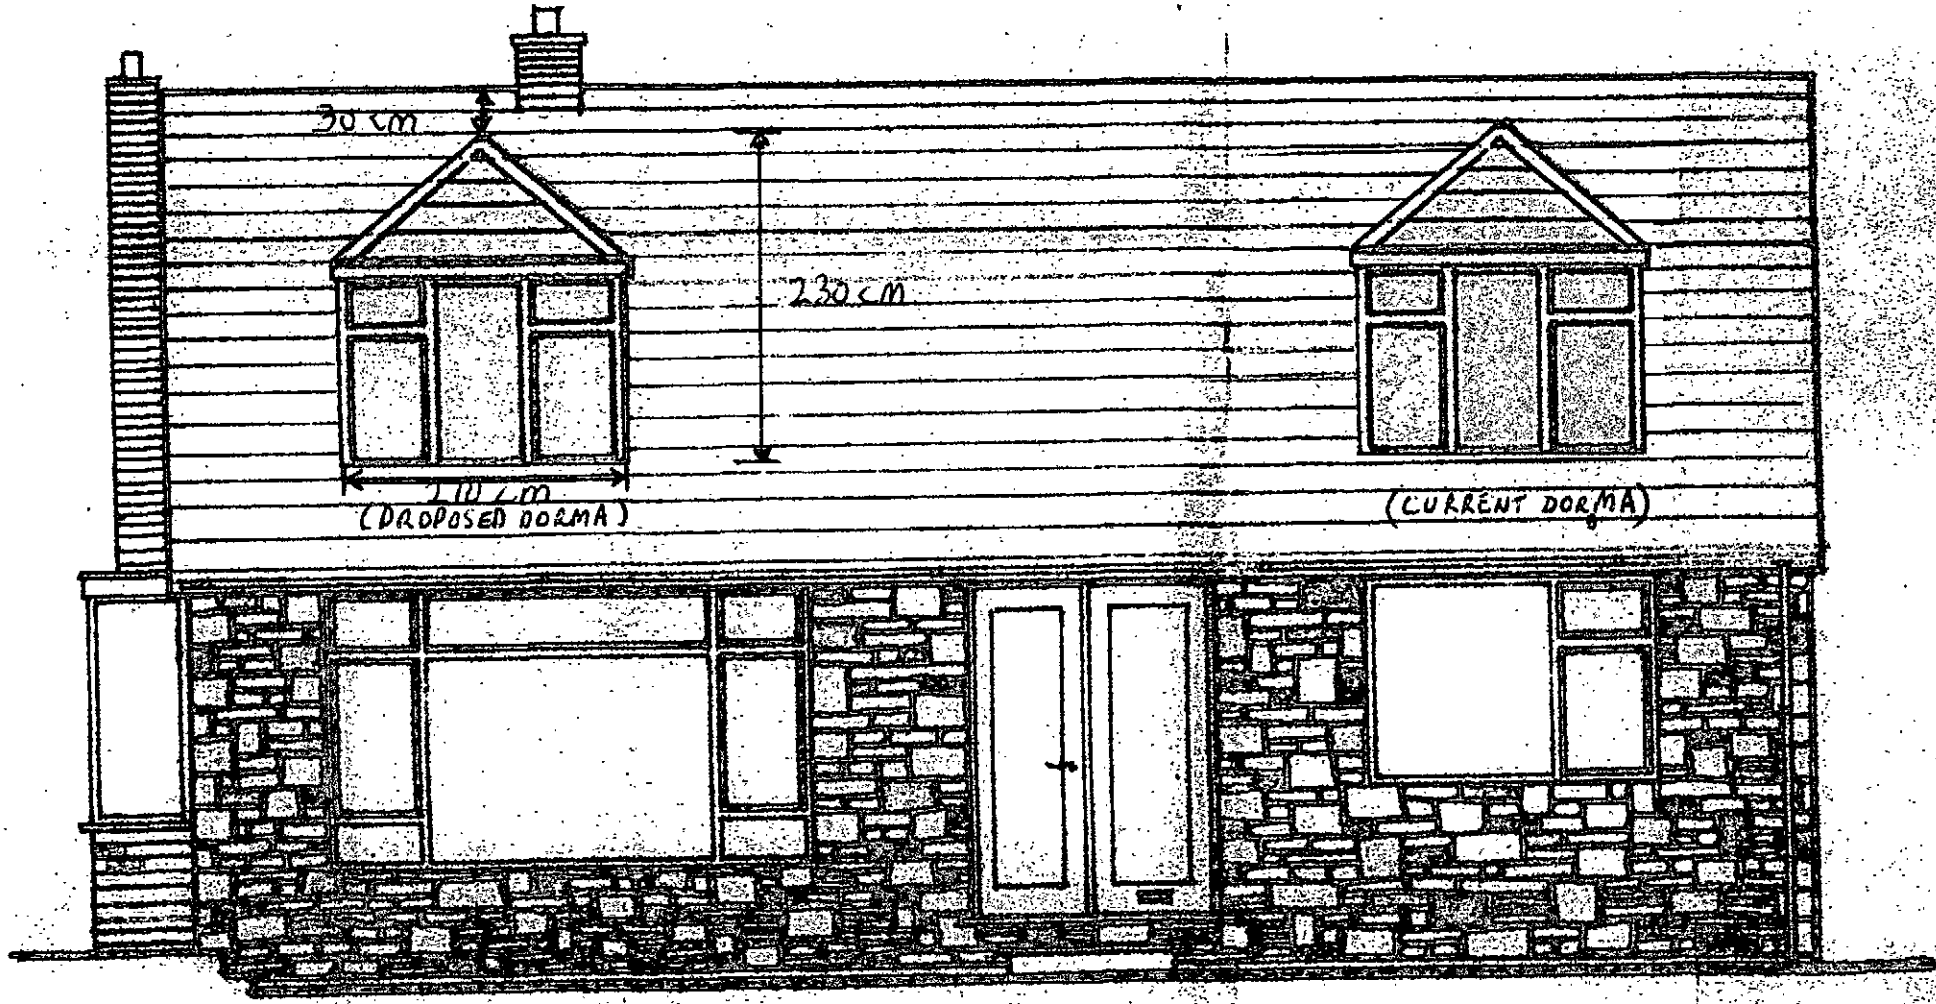

PROPOSED FRONT ELEVATION

(10 HAVERLANDS LANE, WORSBROUGH BRIDGE, BARNSLEY S70 5NQ)

PLAN 2

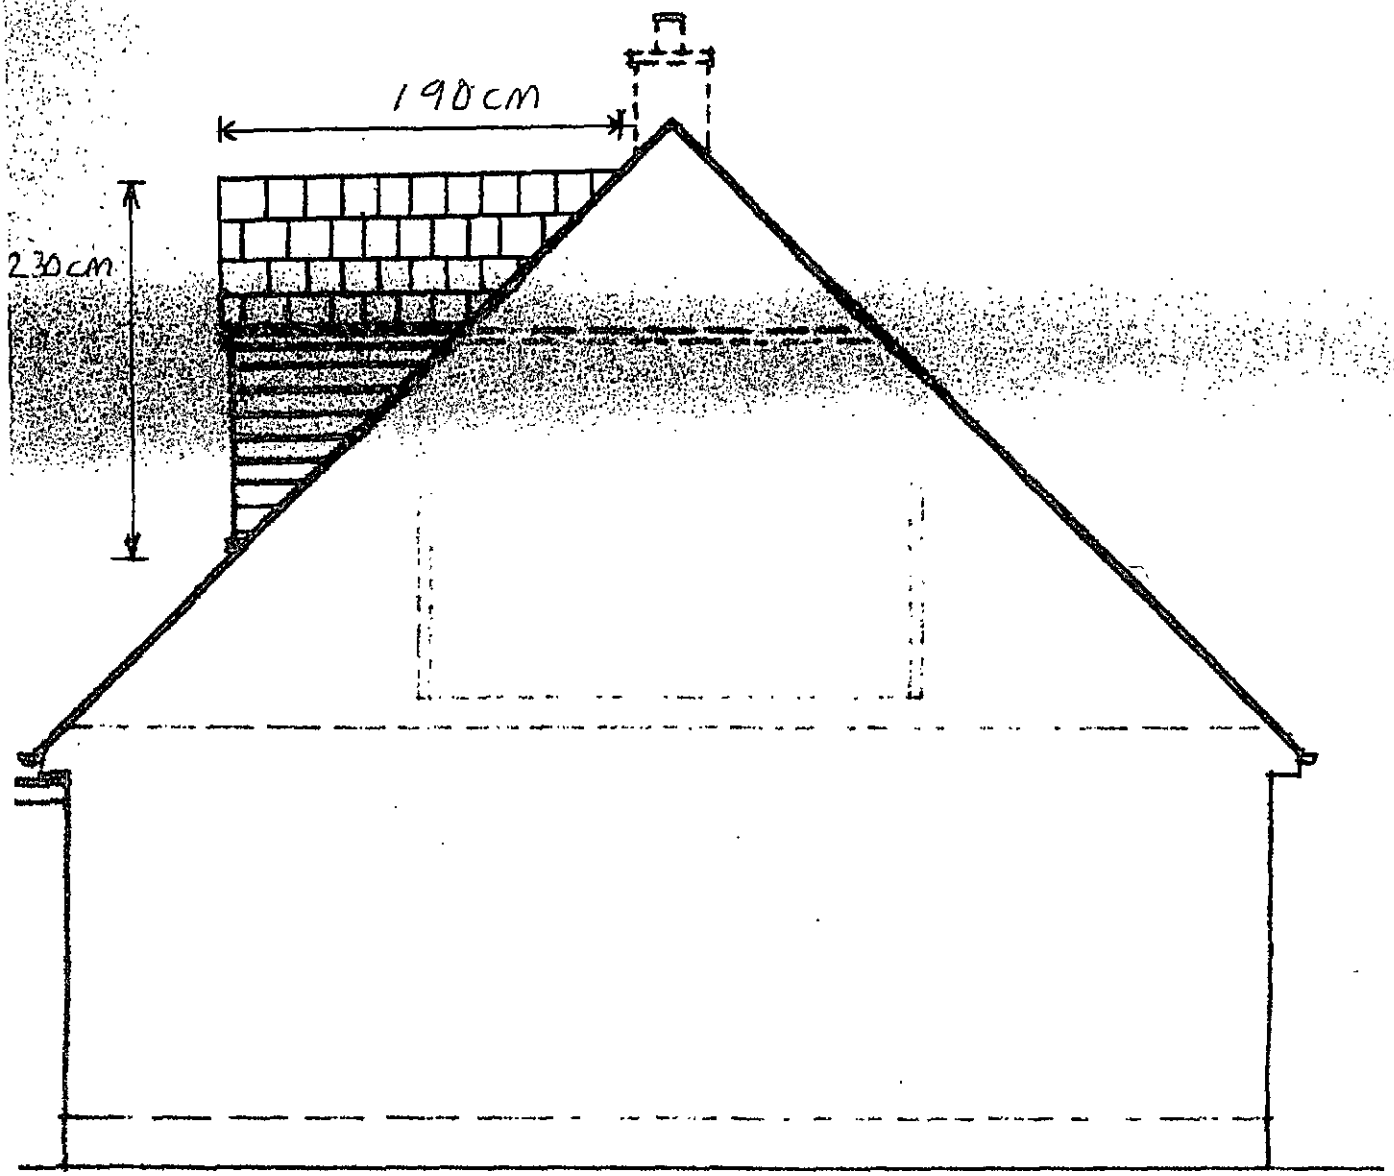


RIGHT SIDE ELEVATION SHOWING EXISTING DORMA

L/O HAVERLANDS LANE, WORSBROUGH BRIDGE. BARNSLEY

S70 5NQ)

PLAN 3

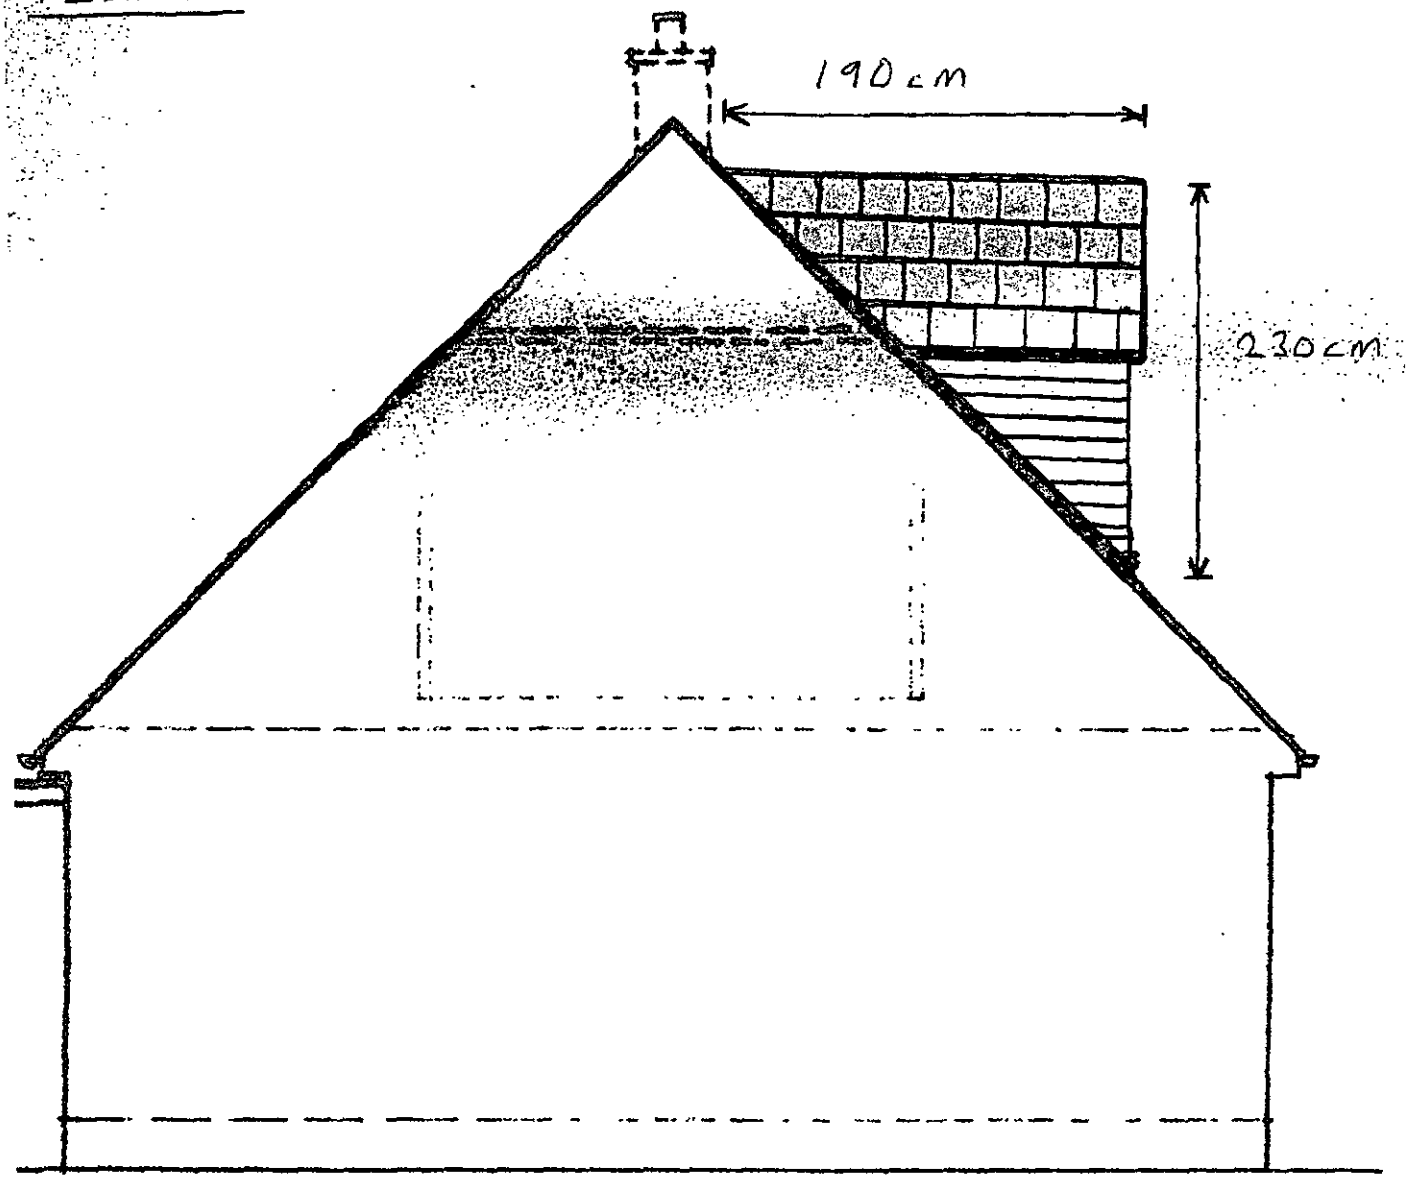

LEFT SIDE ELEVATION SHOWING PROPOSED DORMA

C 10 HAVERLANDS LANE, WORSBROUGH BRIDGE, BARNSLEY
S70 5NQ)

PHOTO 1

10 HAVERLANDS LANE WORSBROUGH BRIDGE BARNSLEY S70 5NQ

PHOTO OF CURRENT FRONT ELEVATION - (NEW DORMA WILL MIRROR CURRENT ONE IN PHOTO)

