
Plan A

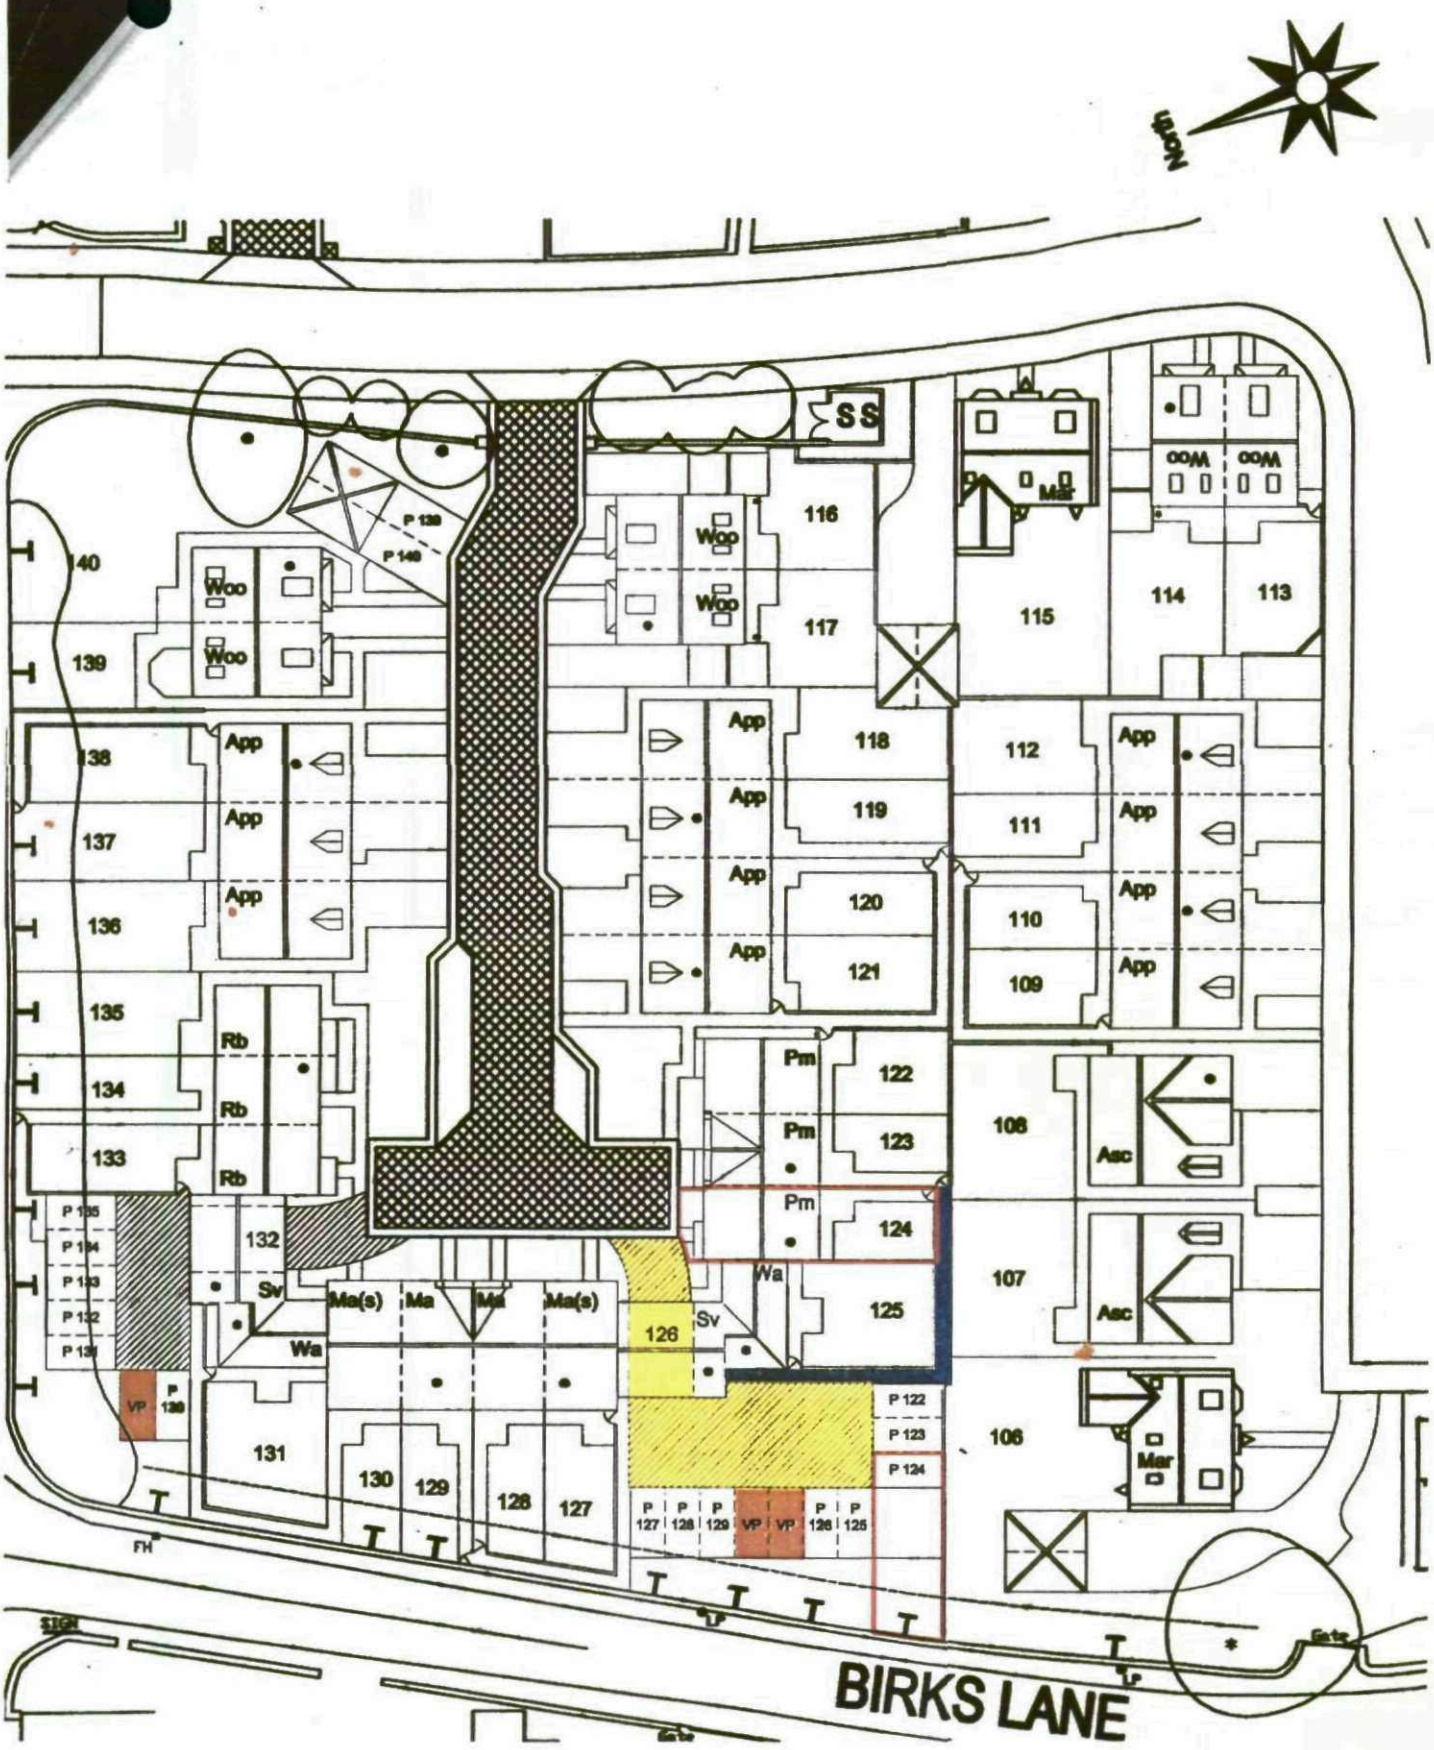

Manchester Road
Nr. Penistone

Scale 1:500
Plot 124

BASED ON PLANNING & LANDSCAPE

BARRATT

Plan B



anchester Road
: Penistone

ale 1:500
t 124

ED ON PLANNING & LANDSCAPE

BARRATT