

Appendix A

Location Plan – 1:50,000 @ A4

Drawing RJH/HQ/AUG2013-01 Rev C – Location Plan (1:5,000 @ A3)

Drawing RJH/HQ/AUG2013-02 Rev C – Block Plan (1:2,000 @ A4)



Ordnance Survey © Crown copyright 2010 All rights reserved. Licence number 100050494

Site Address: Hillside Quarry, Cross Lane, Thurlstone, Sheffield S36 9QJ

Title: Appendix A - Location Plan


Client: RJH (Yorkshire) Limited

Printed Scale: 1:50,000 @ A4

Date: August 2013

AC Environment Solutions

Unit 5A Enterprise Court, Fairfield Park, Manvers,
Rotherham, South Yorkshire S63 5DB

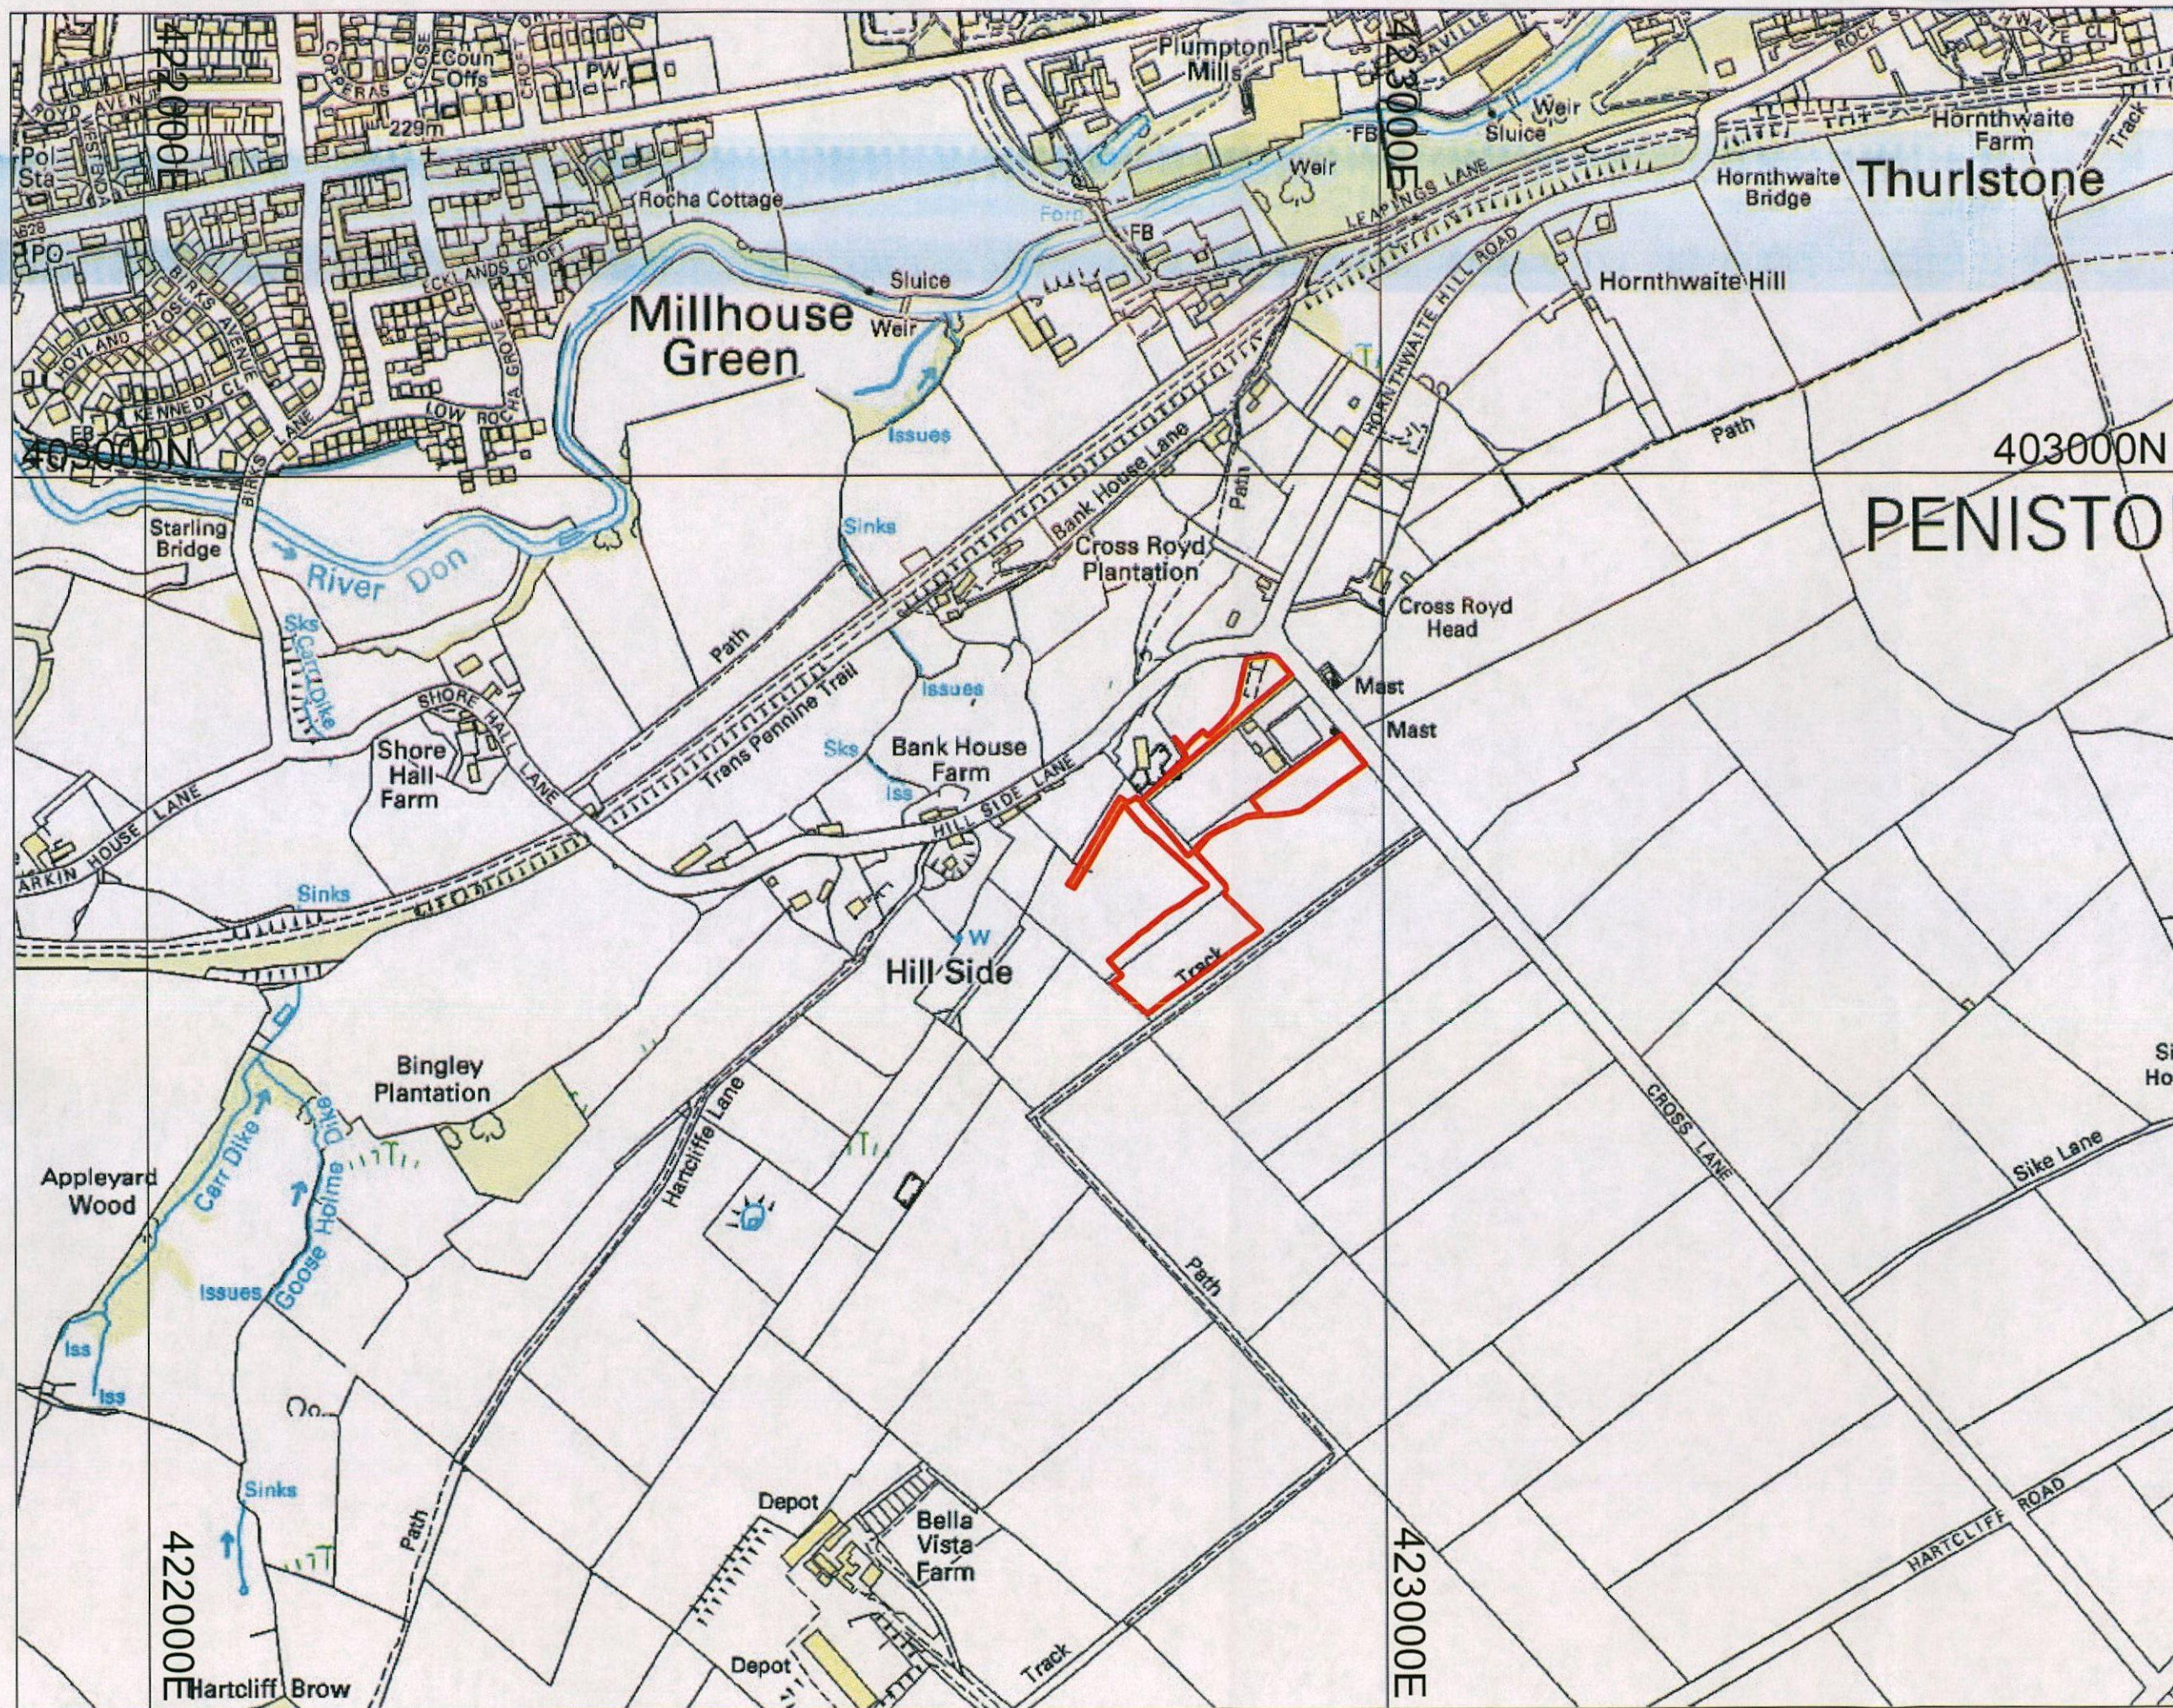

REVISIONS		
Date	Description	By
C 250214	APPLICATION AREA AMENDED	SW

Legend:

 Planning Application Area

403000N

PENISTON



LINEAR SURVEYS LIMITED

LINEAR SURVEYS LIMITED
18 Rediff Gardens
Liversedge
West Yorkshire
WF15 6AT
Tel - 01274 878338
Mob - 07864 434452
e-mail - linear-surveys@gmail.com

Client

RJH (Yorkshire) Ltd

Job Title

Hillside Quarry

Project Title

Scale

1:5000

Date

Feb 2014

Drawn by

SW

Dwg. title

LOCATION PLAN

DWG No.

RJH/HQ/AUG2013 - 01

Rev

C

