
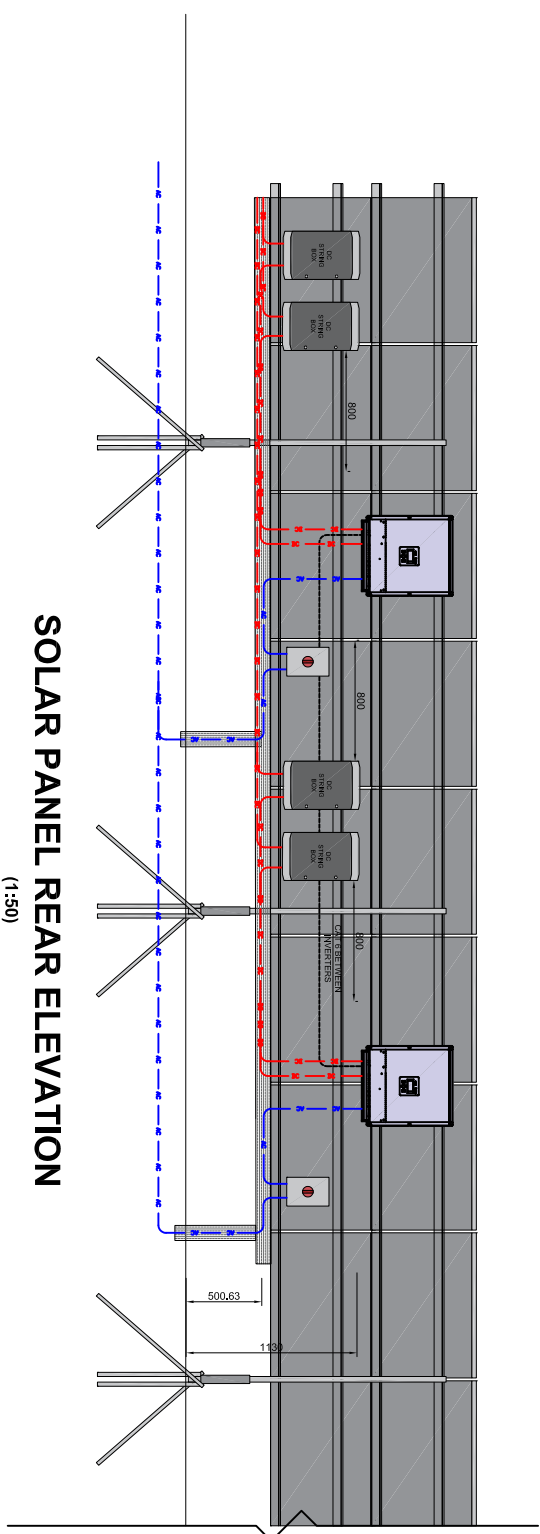
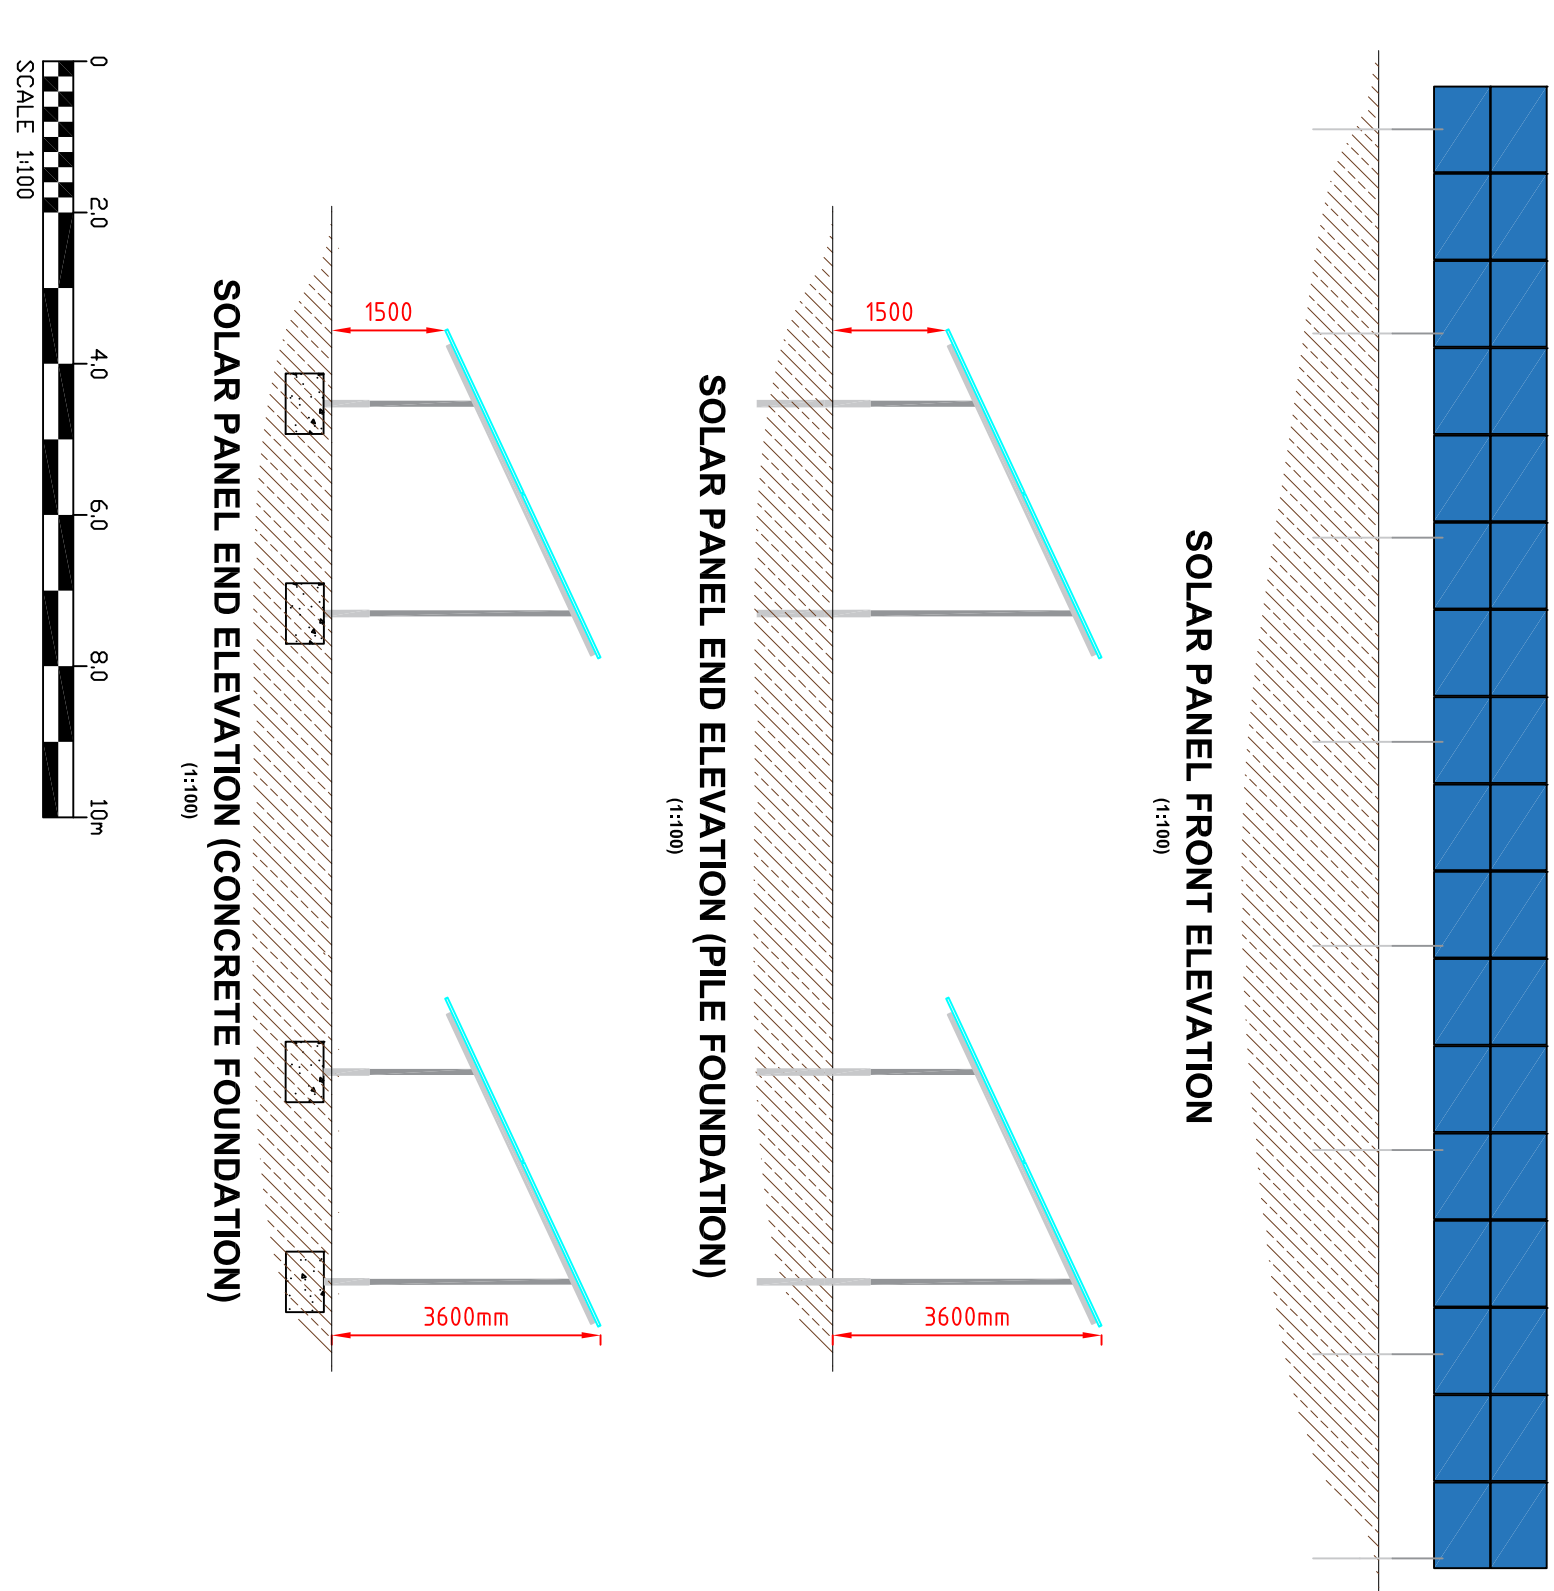
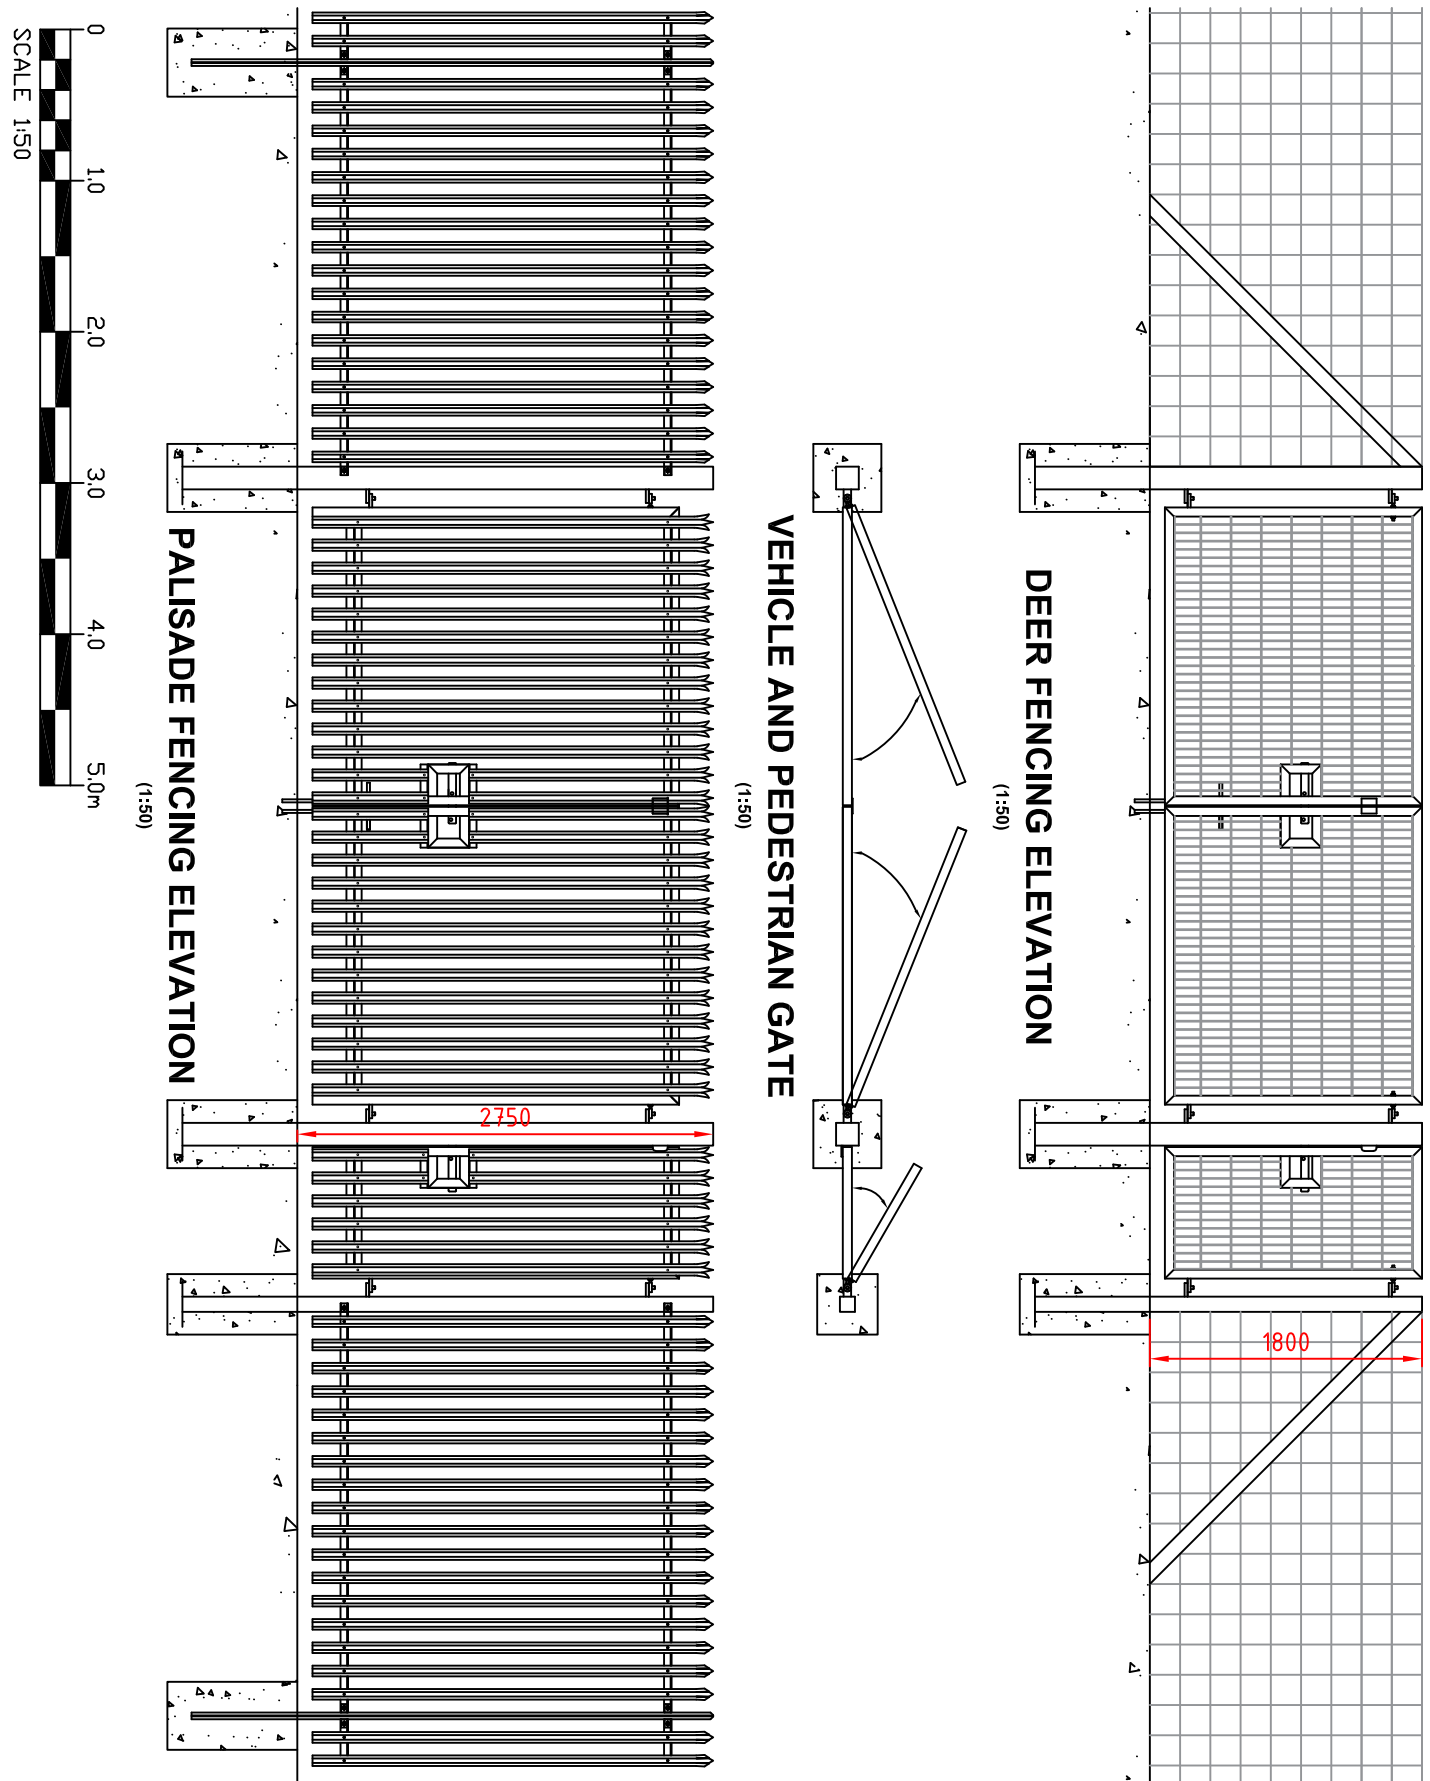
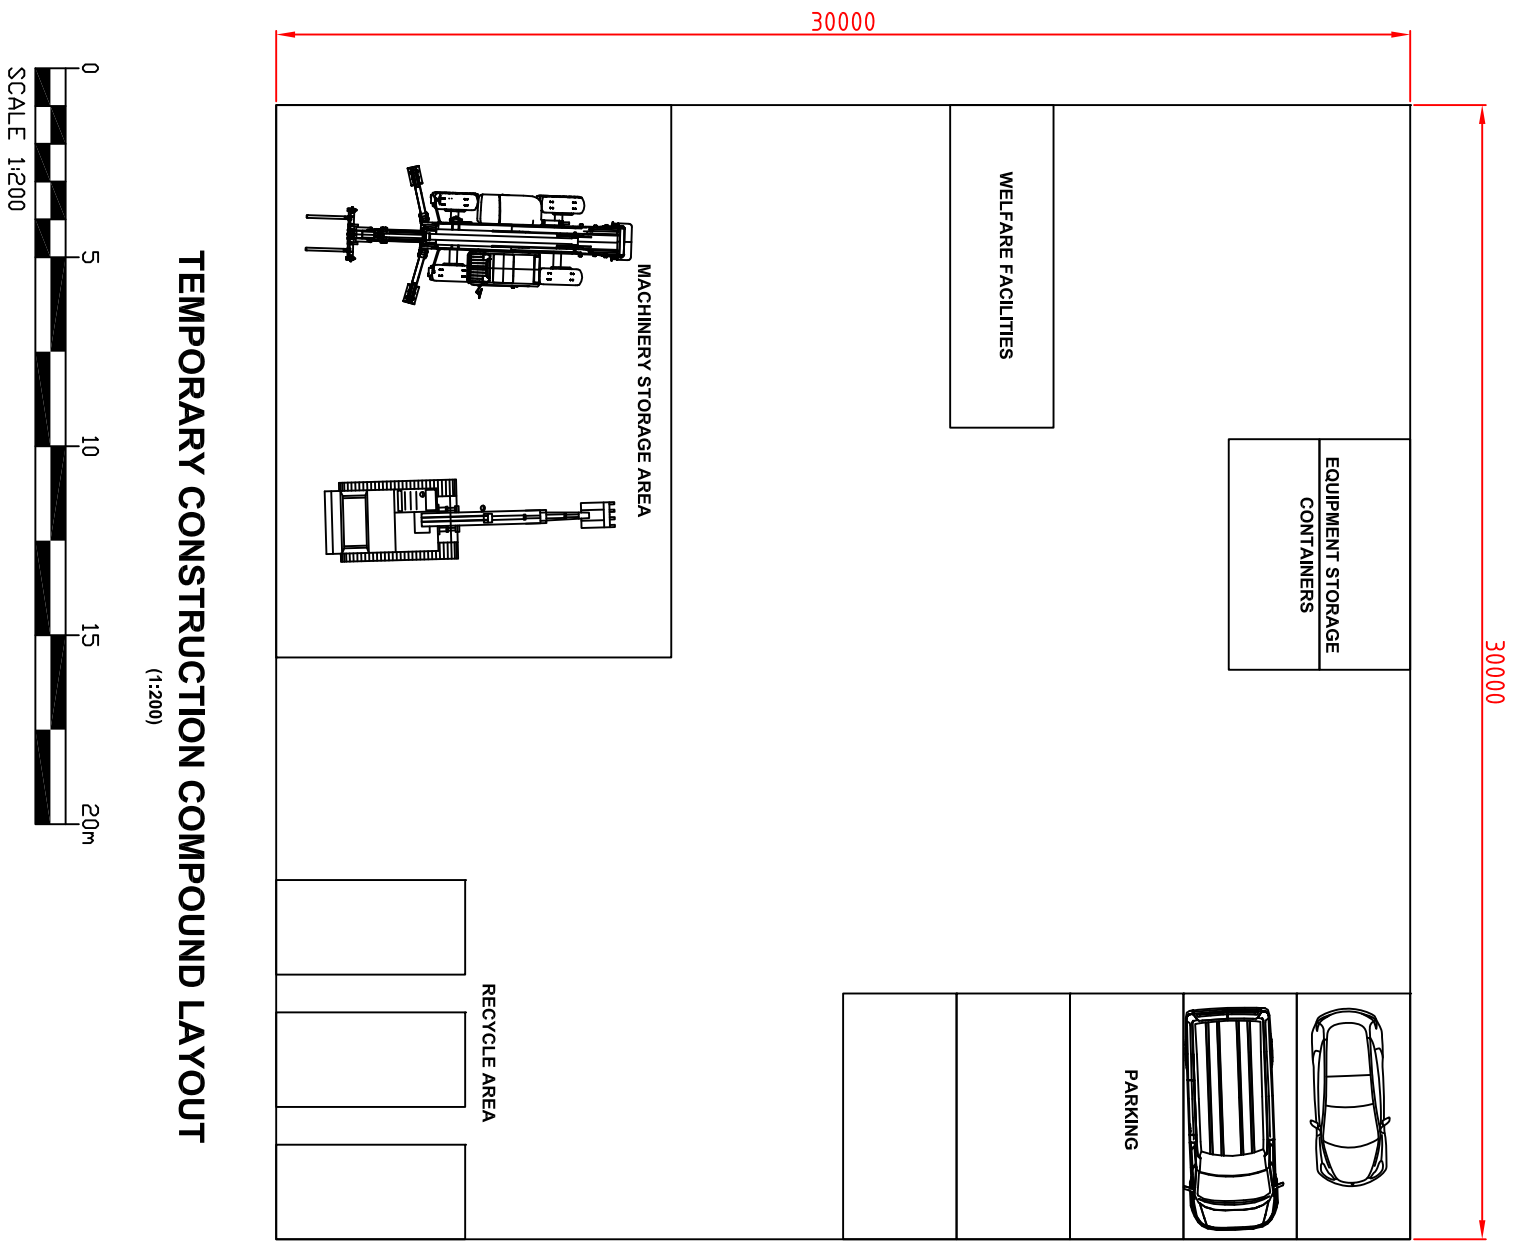
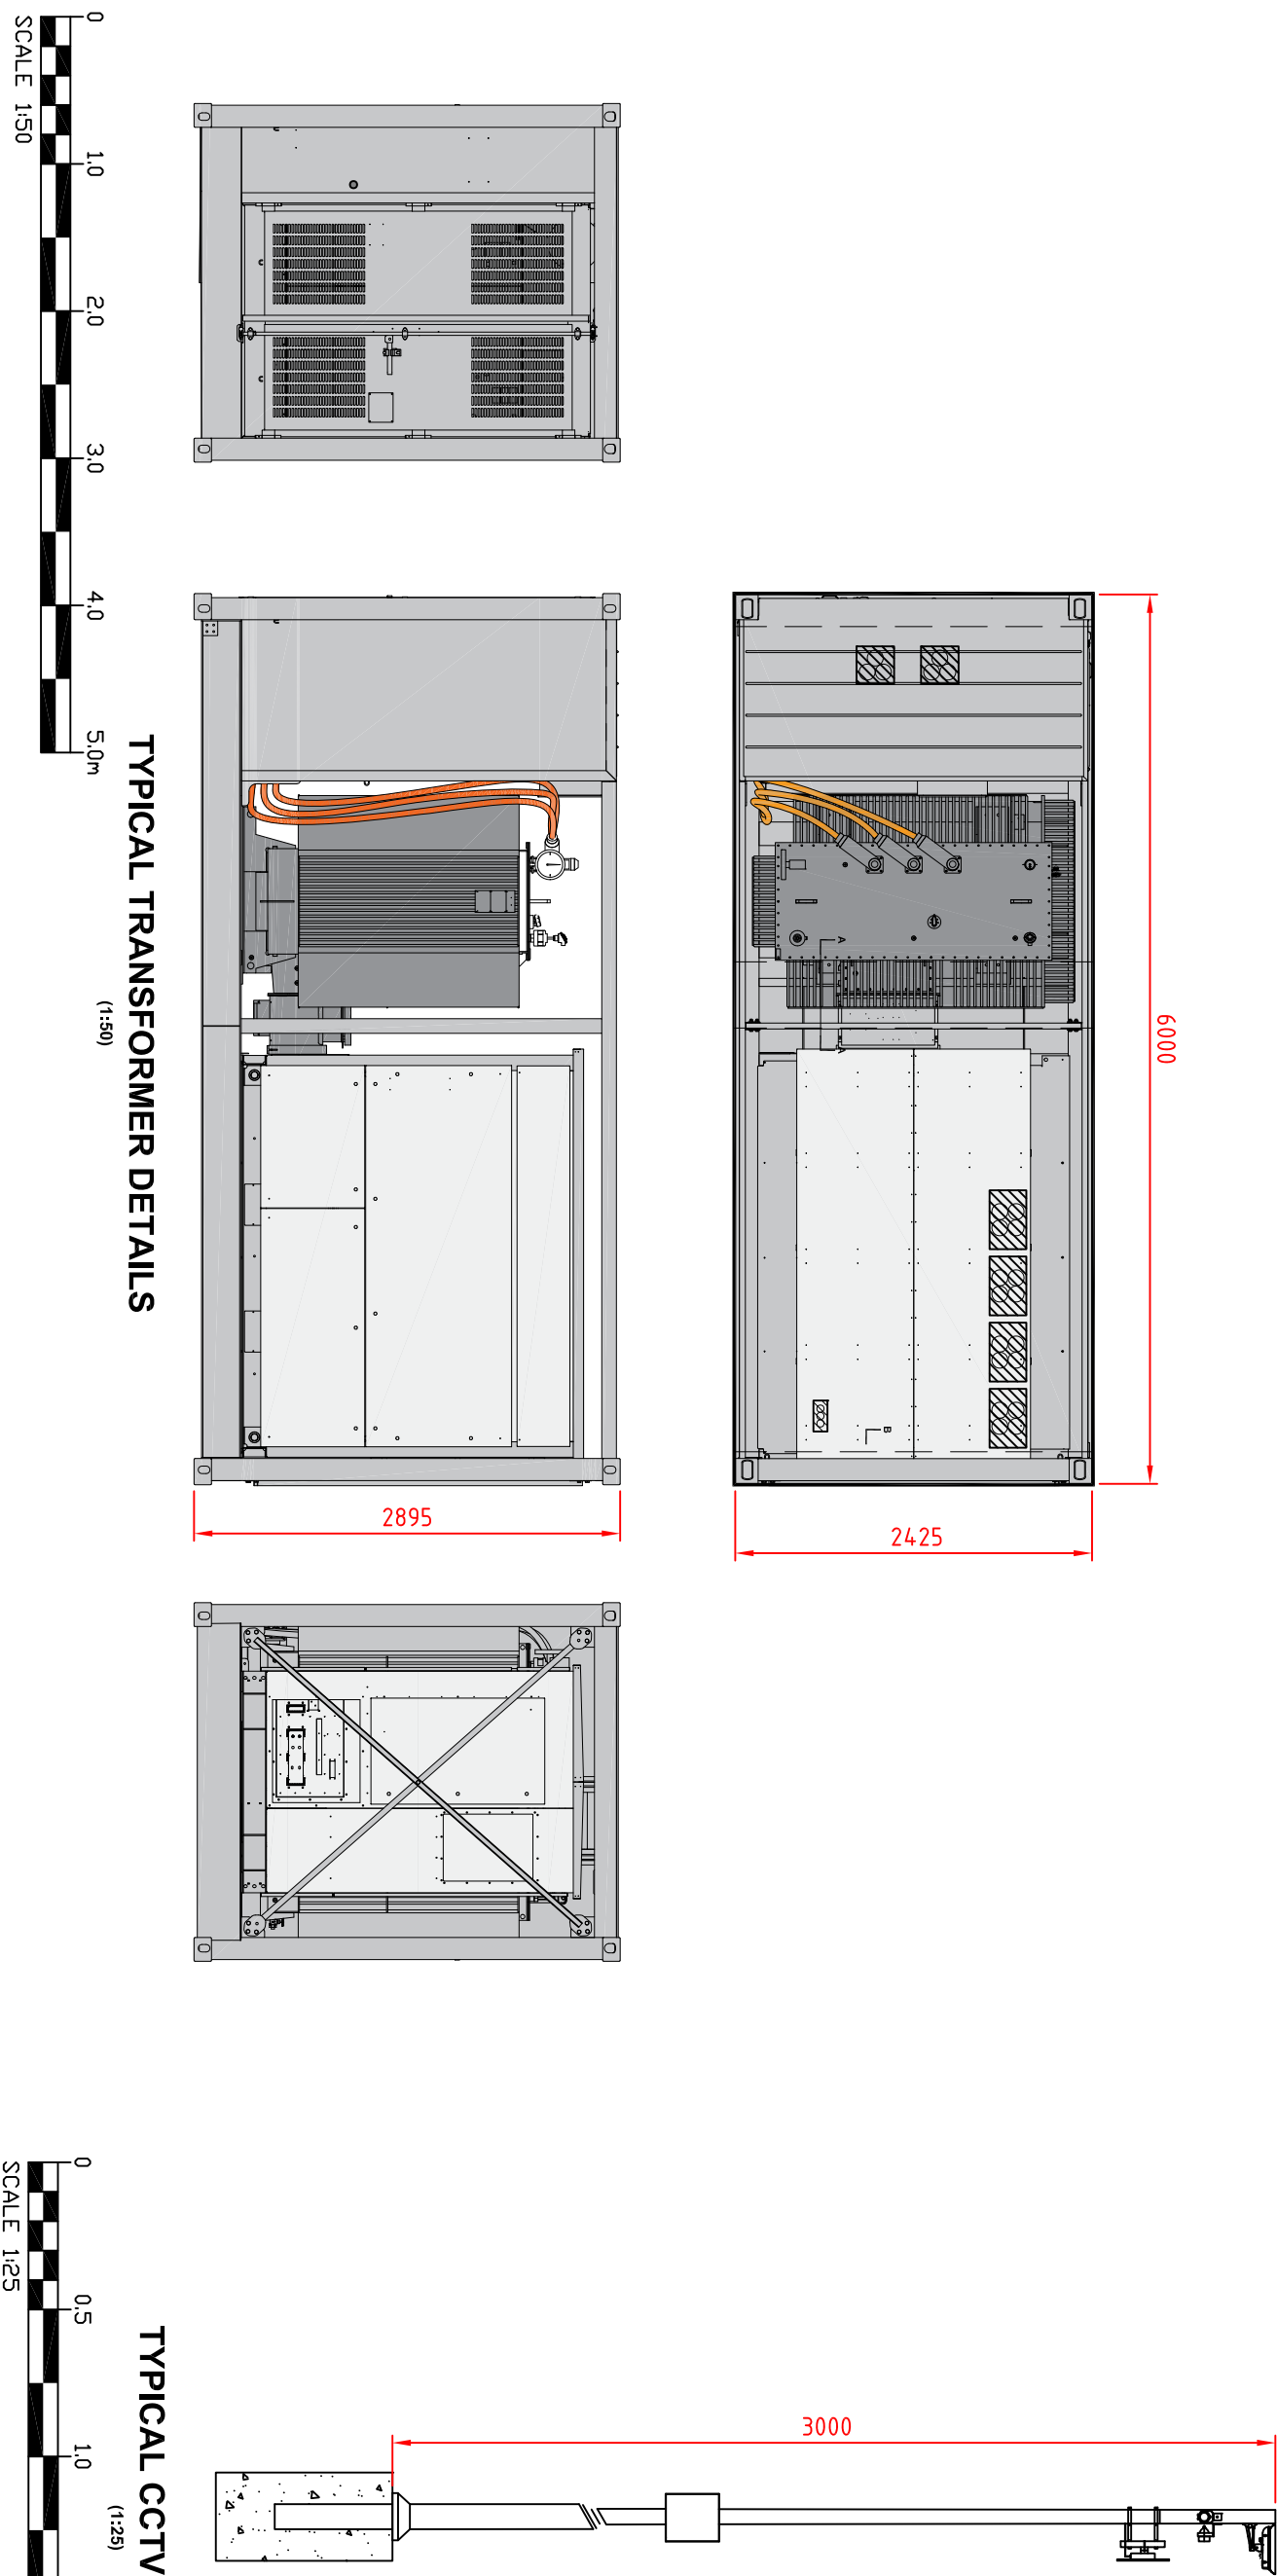
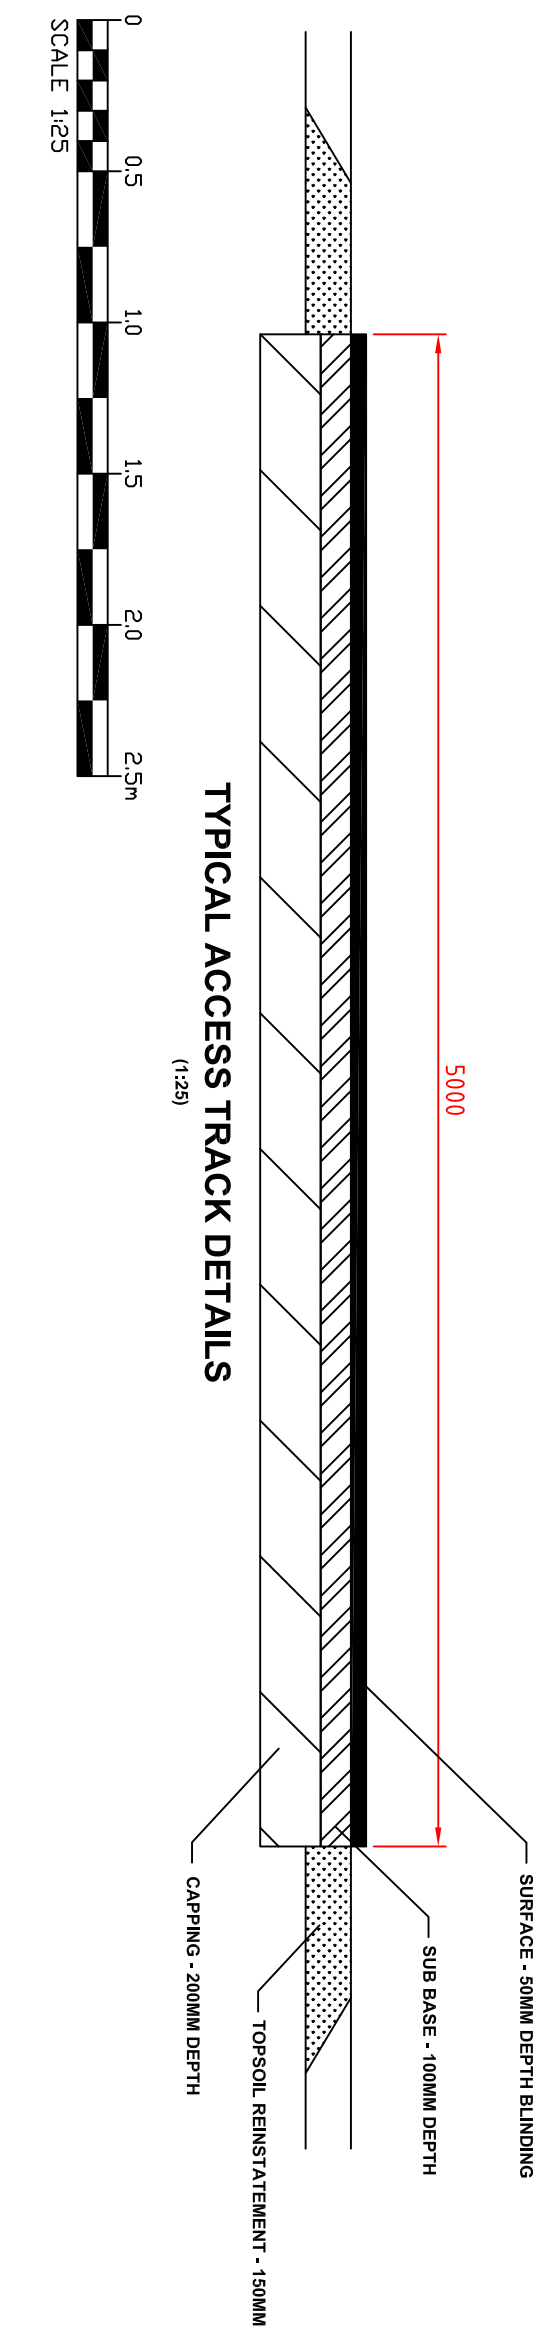


50mm

50mm

THIS DRAWING MAY BE USED ONLY FOR THE PURPOSE INTENDED AND ONLY WRITTEN DIMENSIONS SHALL BE USED

NOTES:
1. All dimensions are in millimetres unless otherwise stated

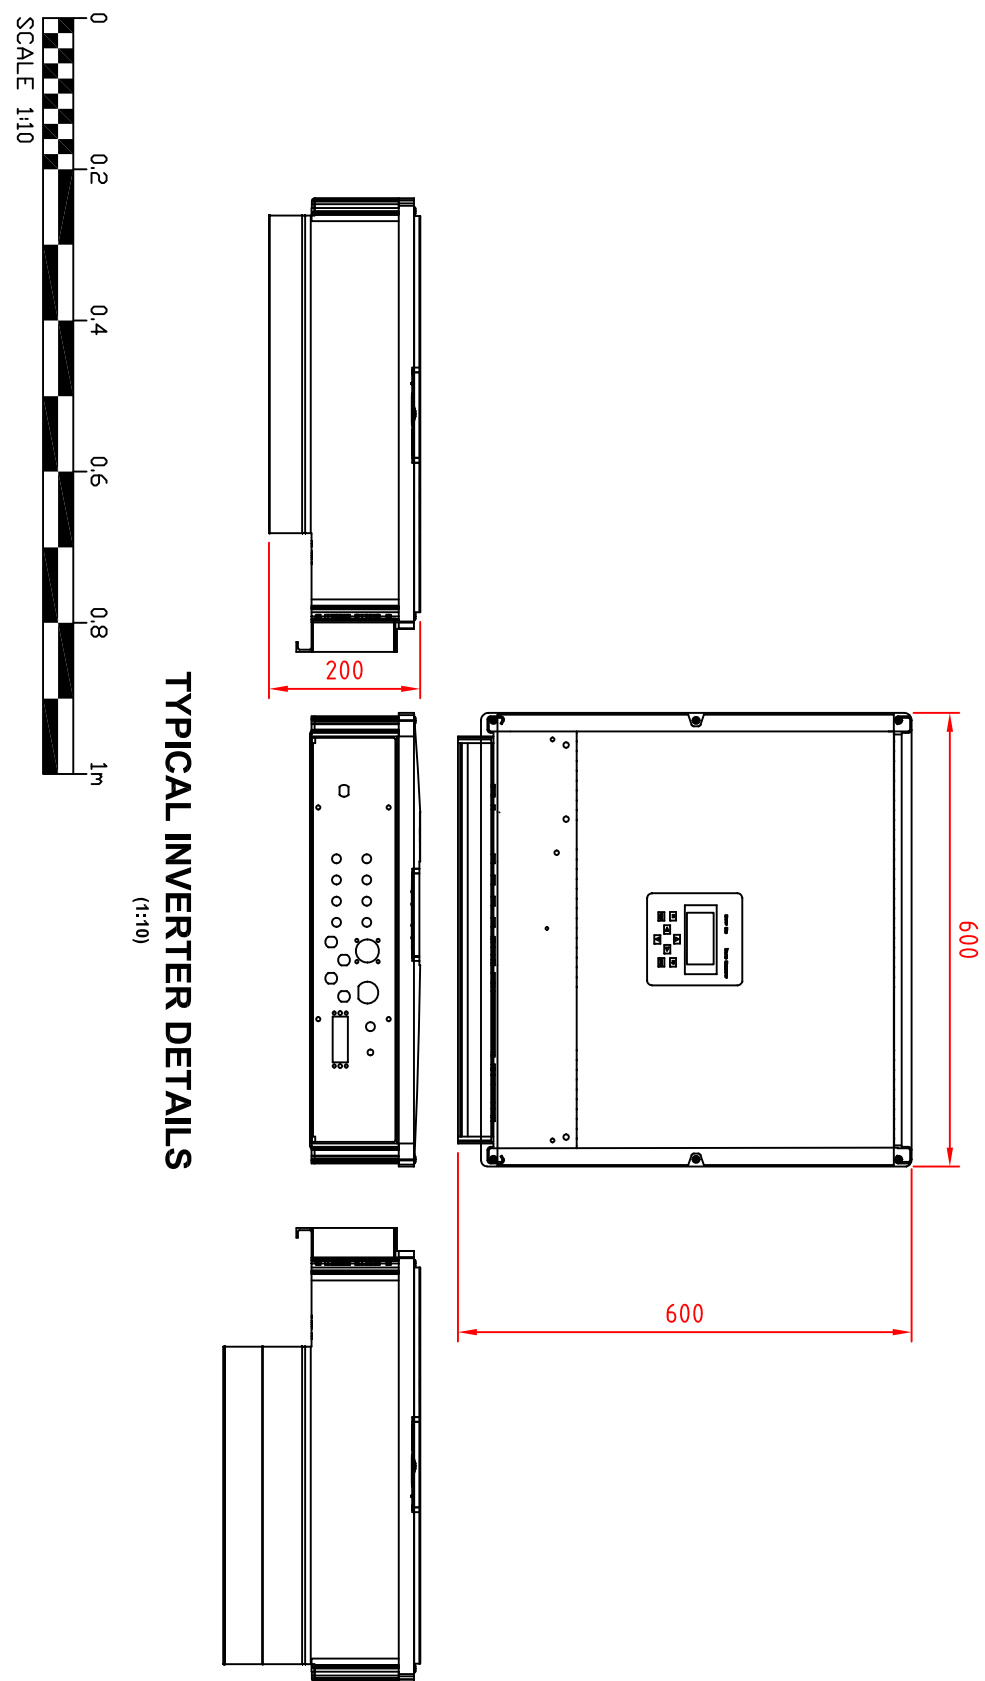

Revision Details	By	Chkd	Appd	Date	Suffix
Drawing Status					
OUTLINE DESIGN					

Project	YORKSHIRE WATER GROUND MOUNTED SOLAR WORKS
Drawing Title	GENERIC TYPICAL EQUIPMENT & MATERIAL DETAILS

Project No:		AS_SHOWN	
Scale @ A1:			
Dwn: TM	Chk: AJ	App: AJ	
Date: 12/12/22	Date: 12/12/22	Date: 12/12/22	

Downing Renewable Developments LLP
6th Floor
St Magnus House
3 Lower Thames Street
London
EC3R 6HD
Telephone : 020 7416 7780
Web: www.downing.co.uk

Drawing Number	Rev
DOWN-YW-001	A