
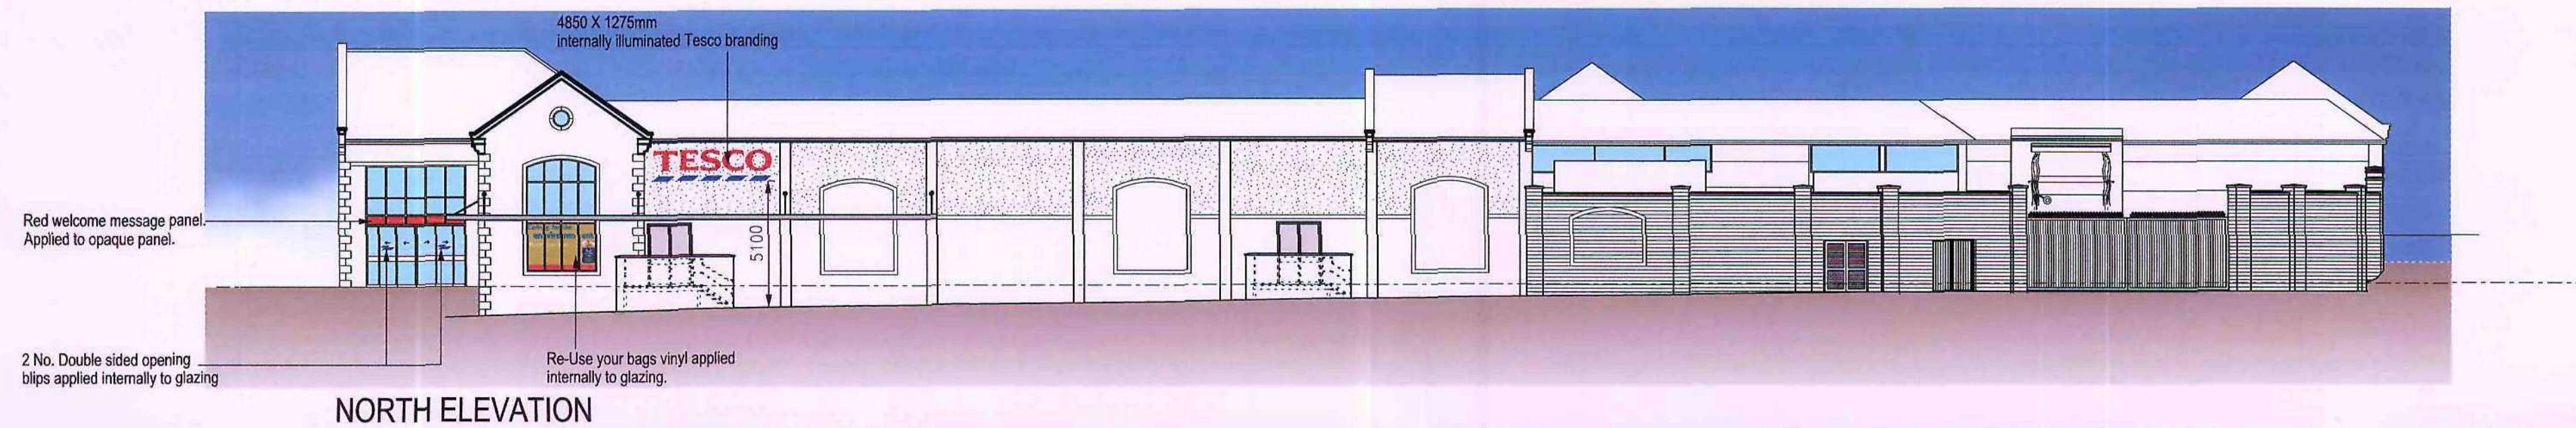
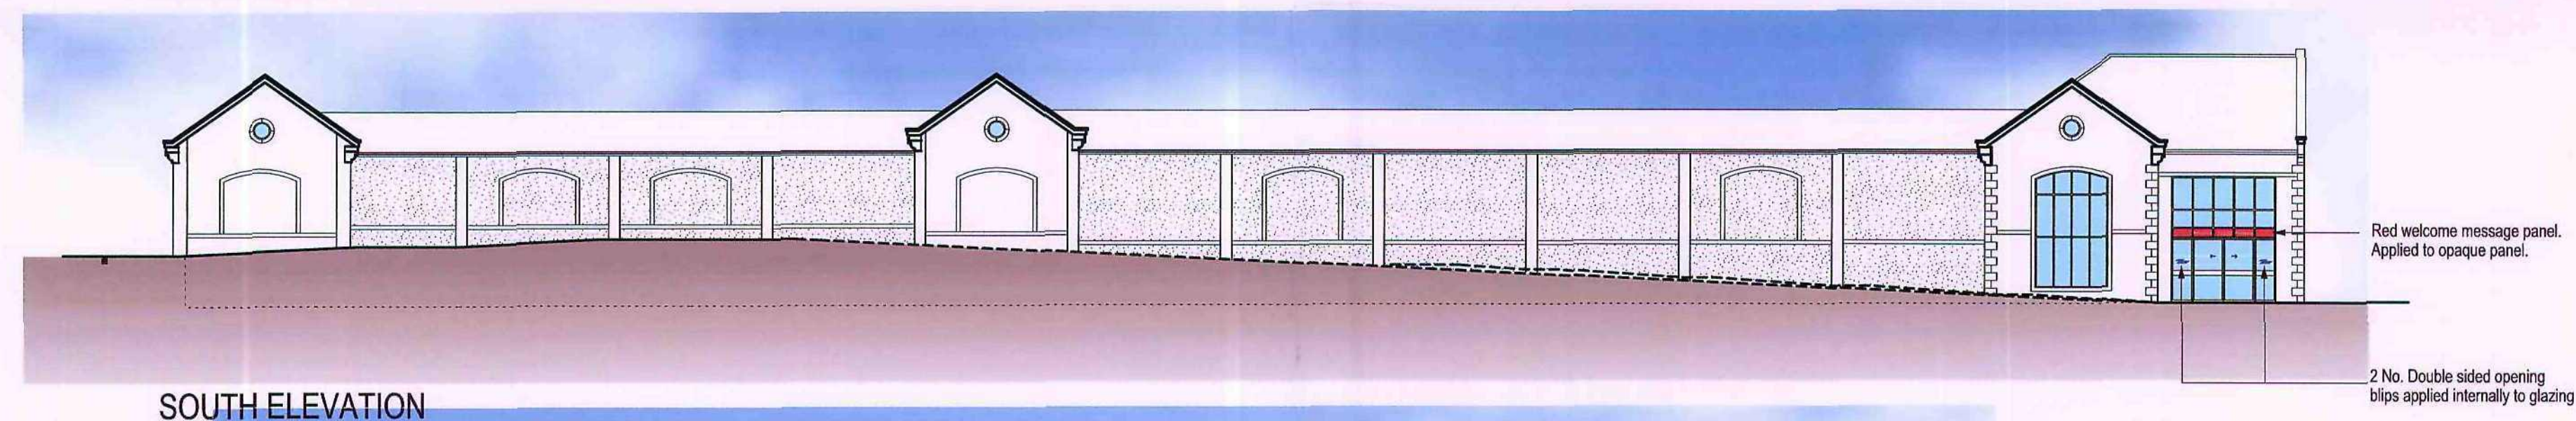


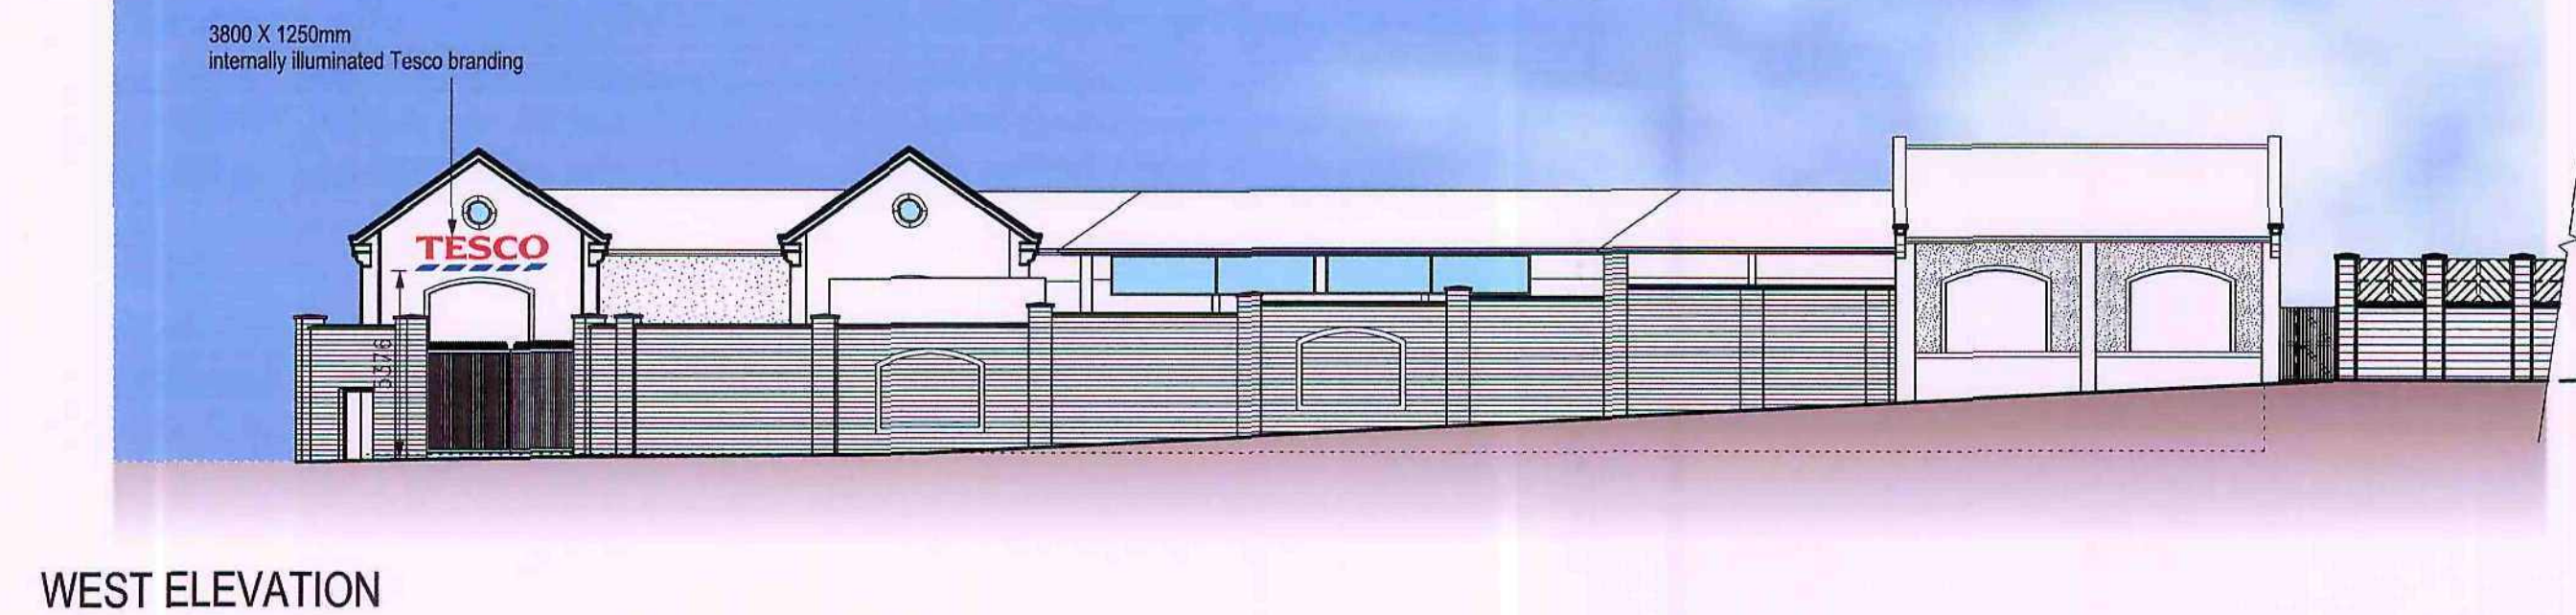

PROPOSED BUILDING SIGNAGE ELEVATIONS

4592./P31.

TESCO
MARKET PLACE
PENISTONE
SCALE 1:100 @A2

**SMITH
SMALLEY
ARCHITECTS LTD**
CRAVEN LODGE
VICTORIA AVENUE
HARROGATE
HG1 5PX
TEL 01423 531100

