

A3

NOTE
DO NOT SCALE FROM THIS DRAWING, UTILISE ONLY NUMBERED DIMENSIONS.
THIS DRAWING SHOULD BE READ IN CONJUNCTION WITH ALL RELEVANT ENGINEERS DRAWINGS, NOTIFY SRH DESIGN SOLUTIONS IMMEDIATELY OF ANY DISCREPANCIES.
© SRH DESIGN SOLUTIONS.
w: www.srhdesignsolutions.co.uk

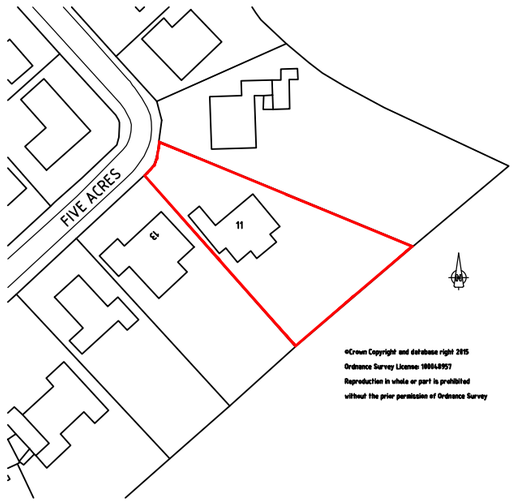

LOCATION PLAN
1:1250

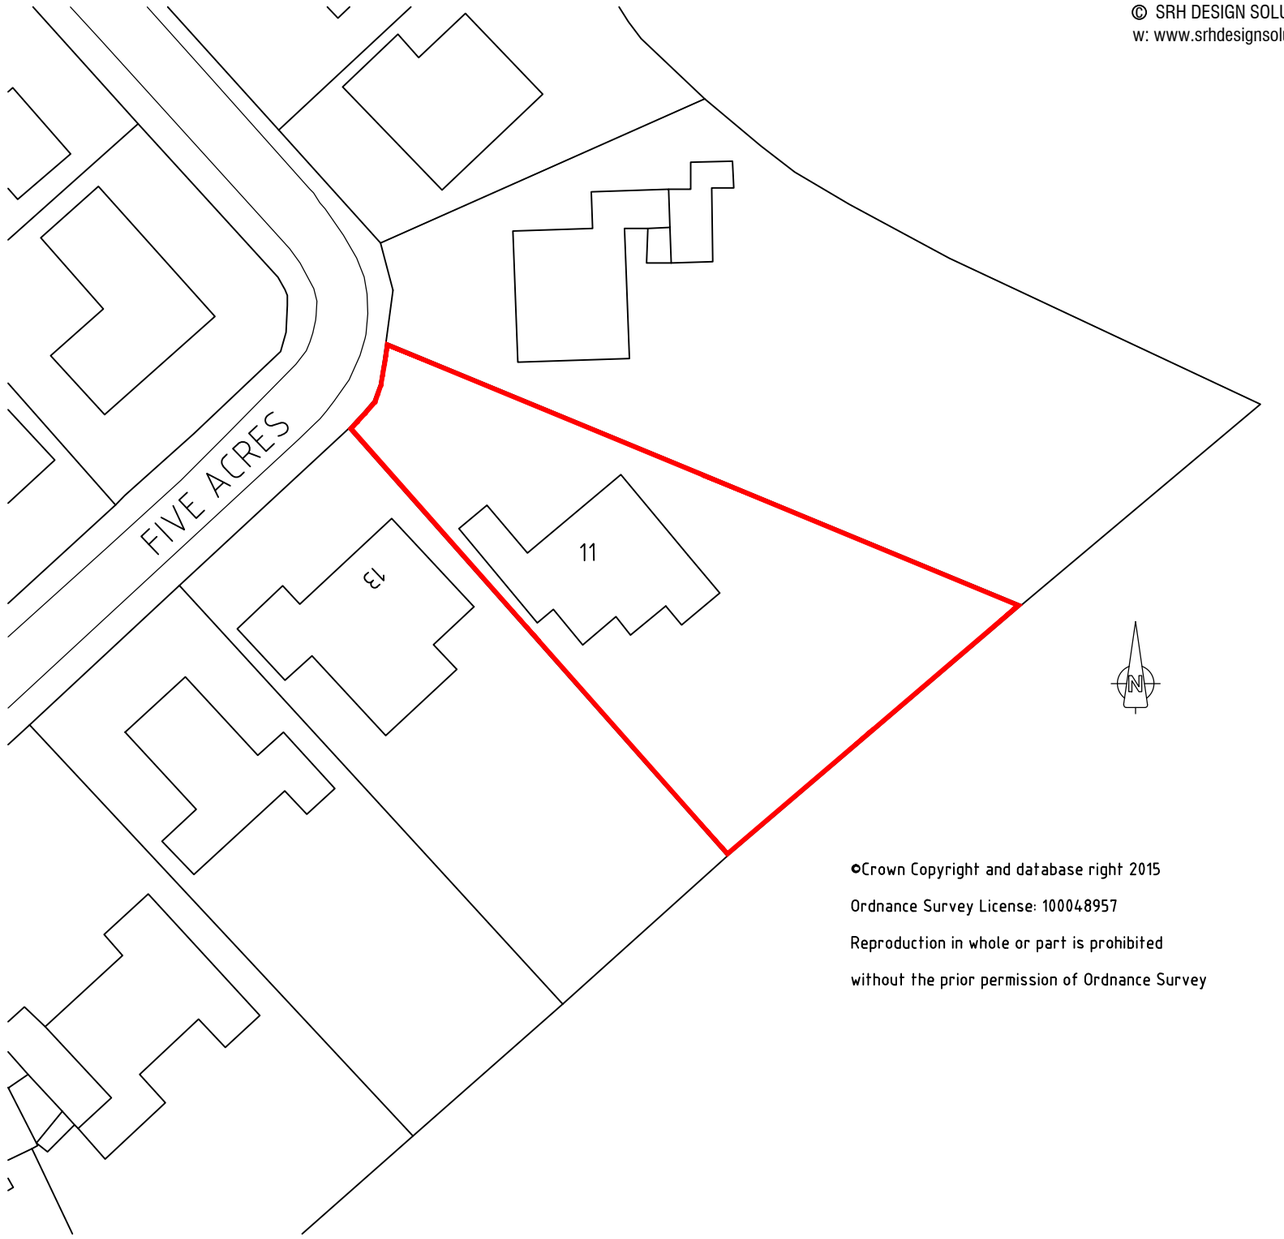

BLOCK PLAN 1:500

©Crown Copyright and database right 2015
Ordnance Survey License: 100048957
Reproduction in whole or part is prohibited
without the prior permission of Ordnance Survey

REVISIONS

DESIGN SOLUTIONS
ARCHITECTURAL CONSULTANCY
17 St Catherines Road,
Harrogate, HG2 8JZ
www.srhdesignsolutions.co.uk
07827 737905

project: PROPOSED ALTERATIONS
11 FIVE ACRES, CAWTHORNE
BARNSLEY S75 4HZ

client: Mr & Mrs C Cartwright

drawing title: LOCATION PLAN & BLOCK PLAN

scale: 1:1250 @ A3 | date: 24-01-2019 | drawn: SRH

status: Planning

drawing number: 18/0907/03 | revision: –